





LEGEND	
FL	Floor Level
B	Beam Height
A	Arch Height
C	Ceiling Height
FC	False Ceiling Height
P	Purling Height
S	Sill Height
H	Head Height
RA	Roof Access
RL	Roof Light
IC	Inspection Cover
RWP	Rain Water Pipe
HLW	High Level Window
HWC	Hot Water Cylinder

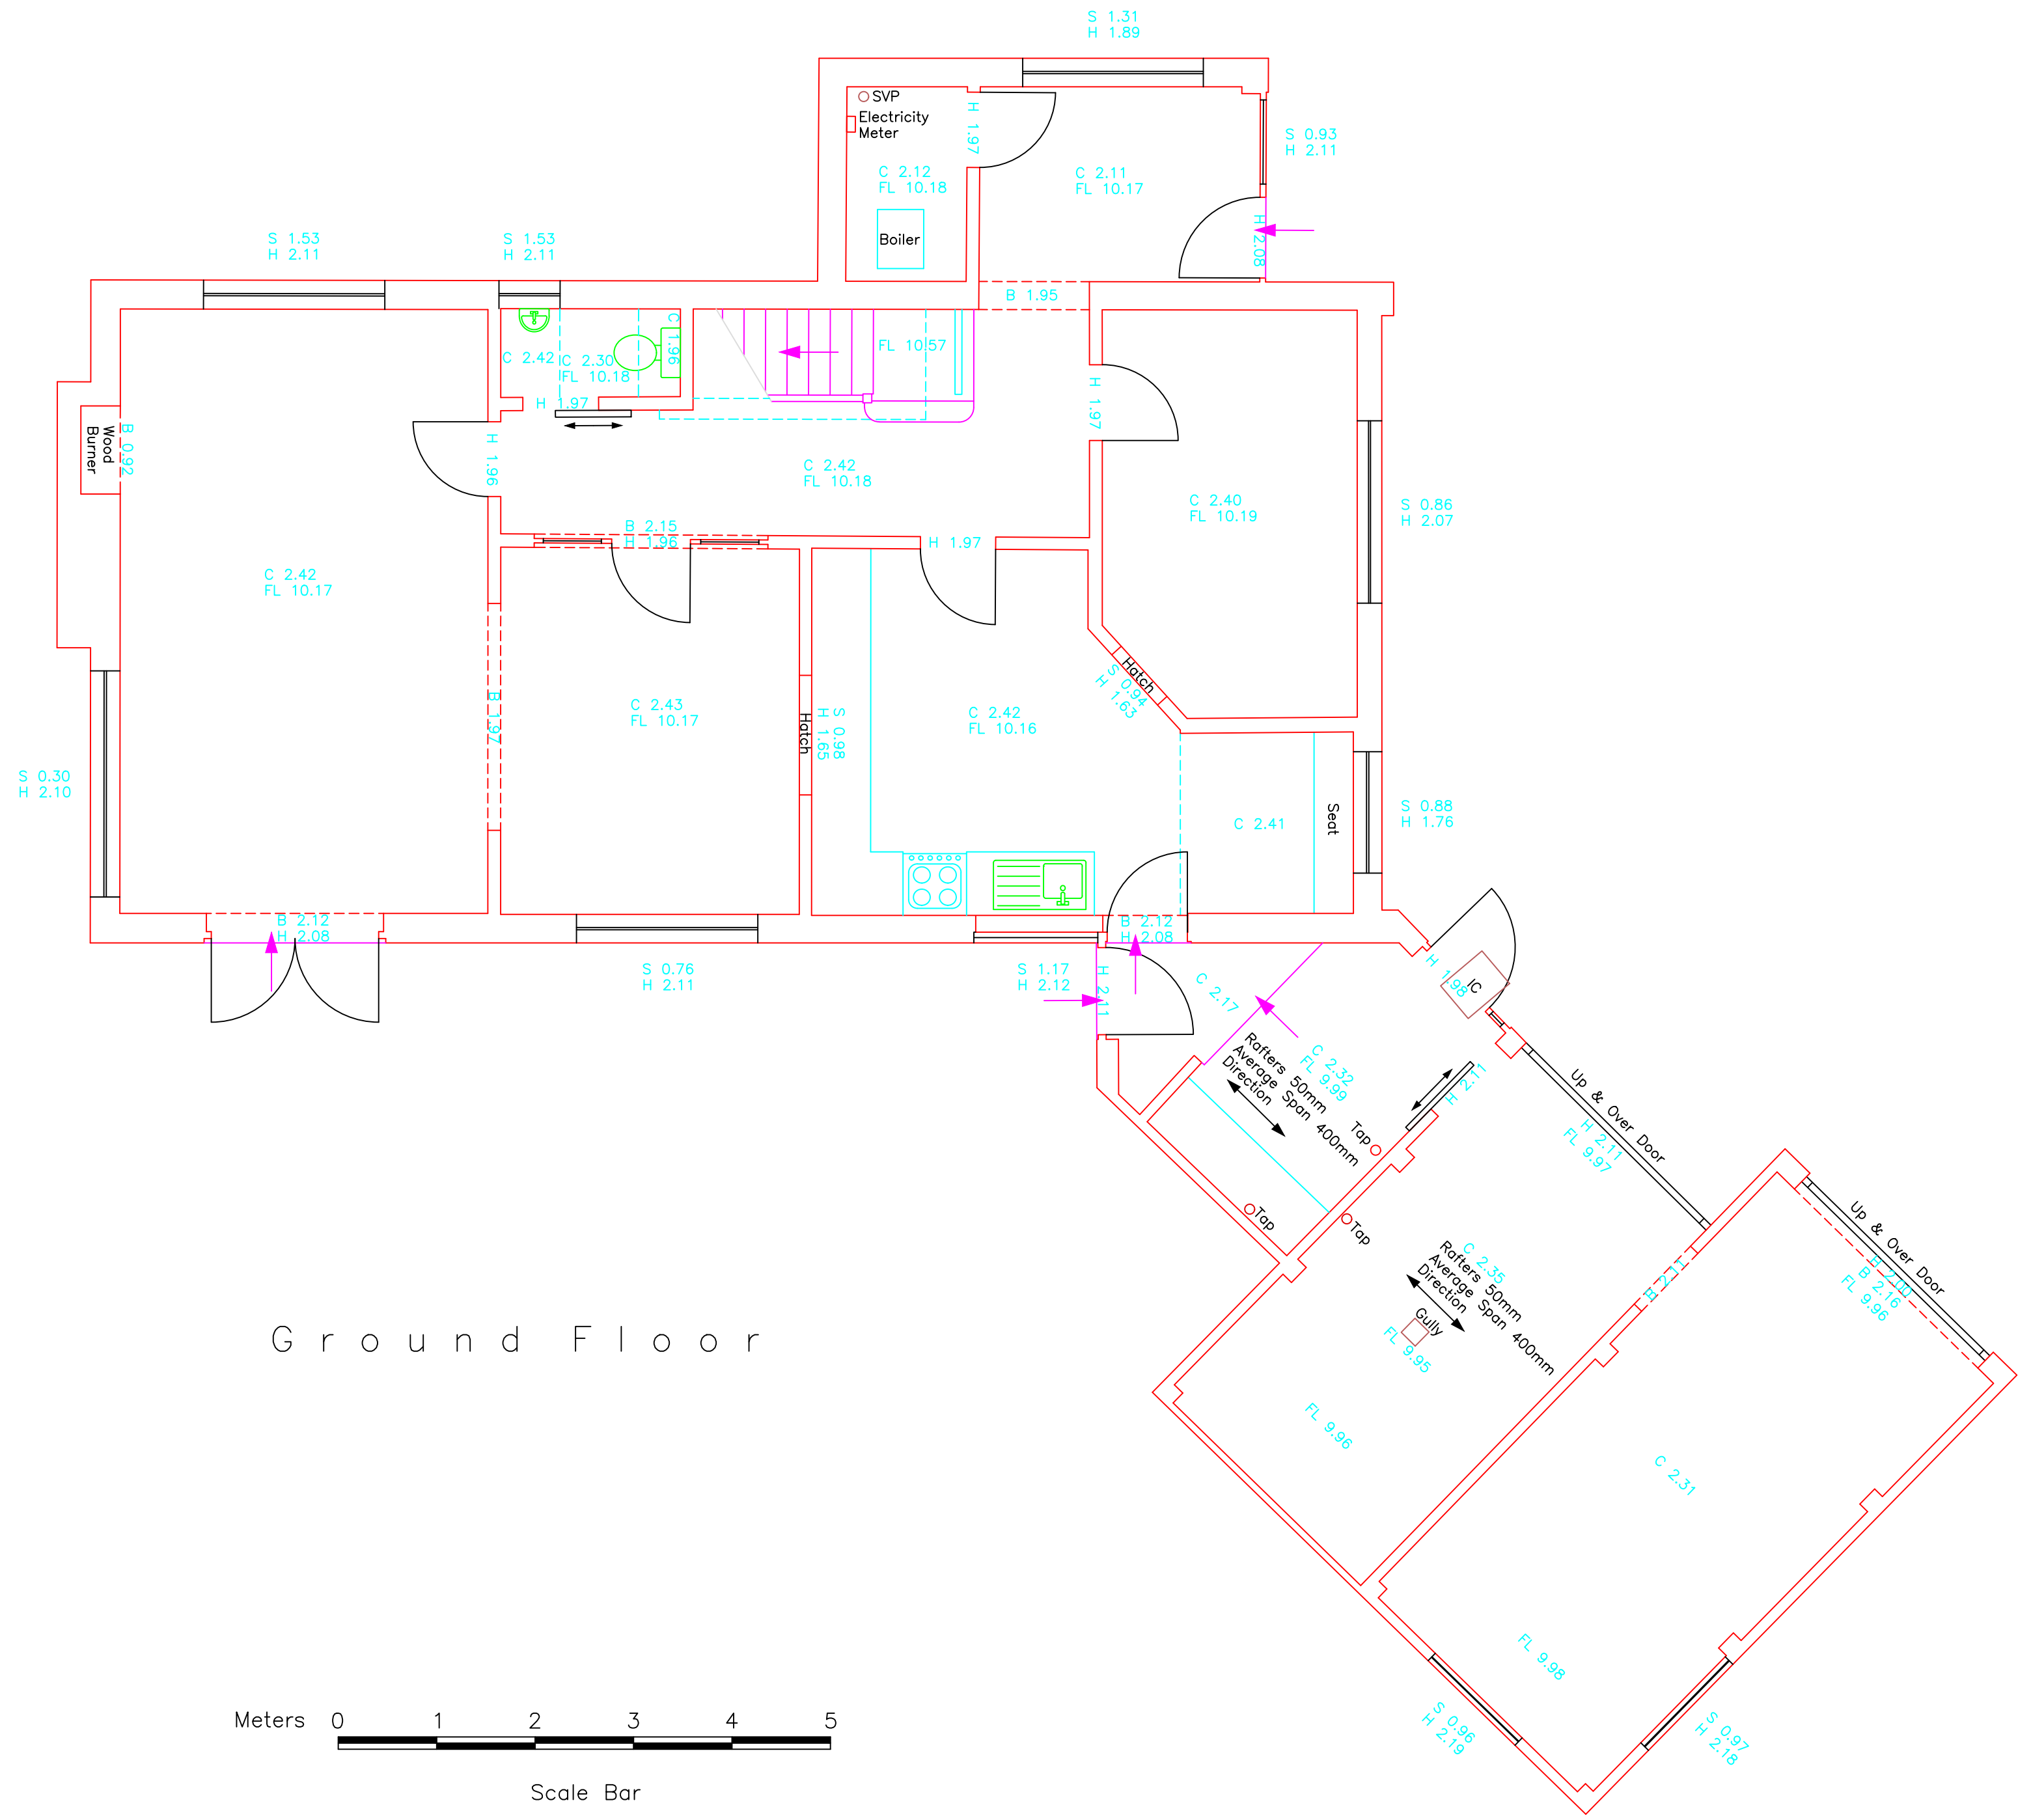

Ground Floor

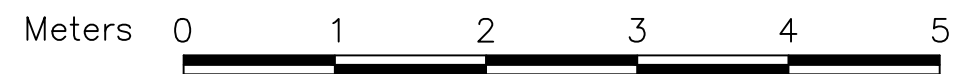

Scale Bar

Northpoint The northpoint is indicative only.	
Levels Levels are related to a temporary benchmark height 10.00 m situated at station 1, 1000mE, 1000mN.	
 3DMap Surveys Ltd Web: 3dmapsurveys.co.uk Email: sales@3dmapsurveys.co.uk Phone: 02380 485 968	
Client	David & Jo Hammond
Location	Bluebells Woodlands Avenue Emsworth, Havant Hampshire, PO19 7QE
Type of Survey	Measured Building Survey
Plotted Scale	1:50@A2
Ref No	230312
Revision	QA Checked NP
	Drawing No 1 of 3