

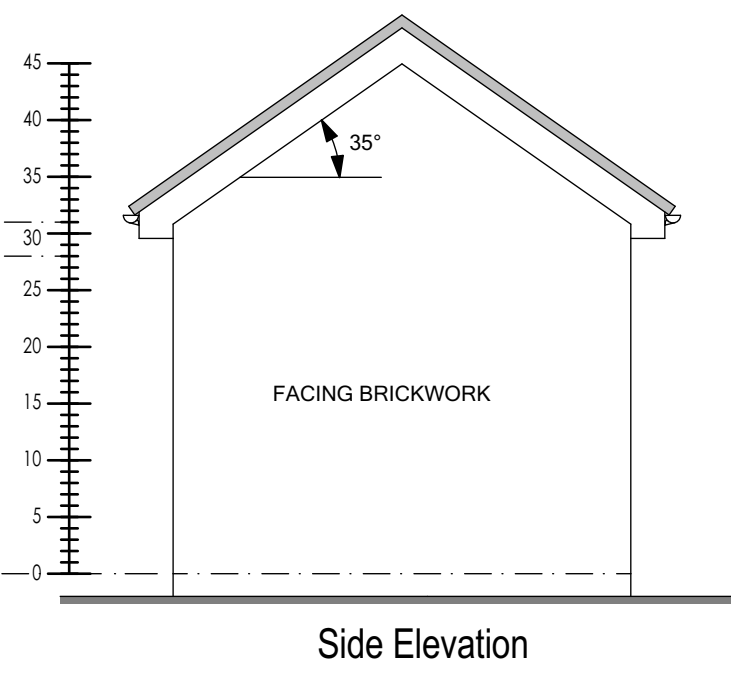
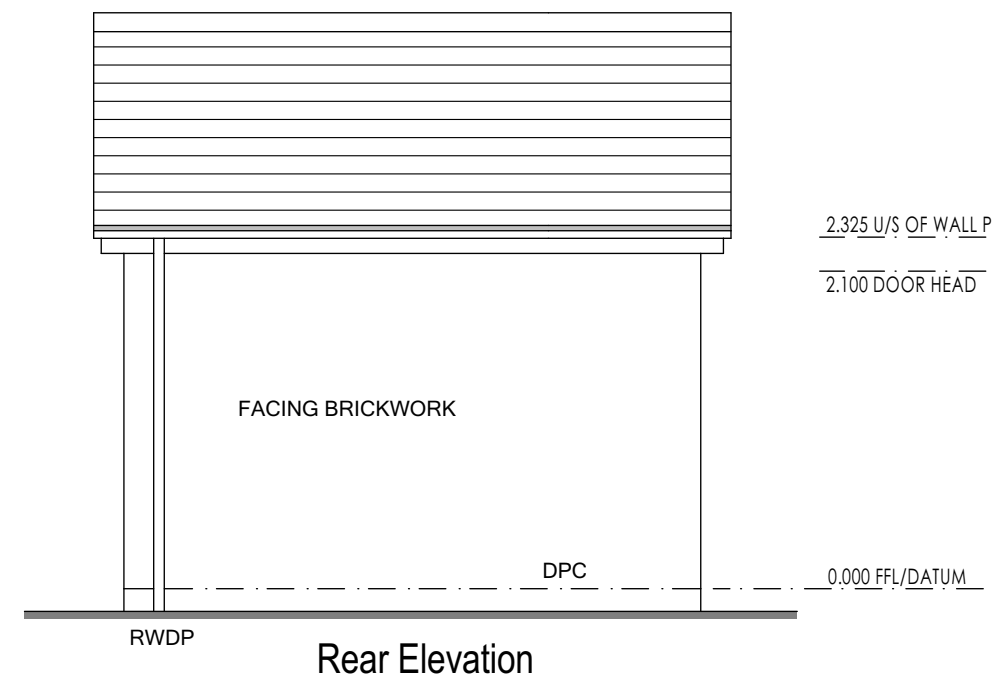
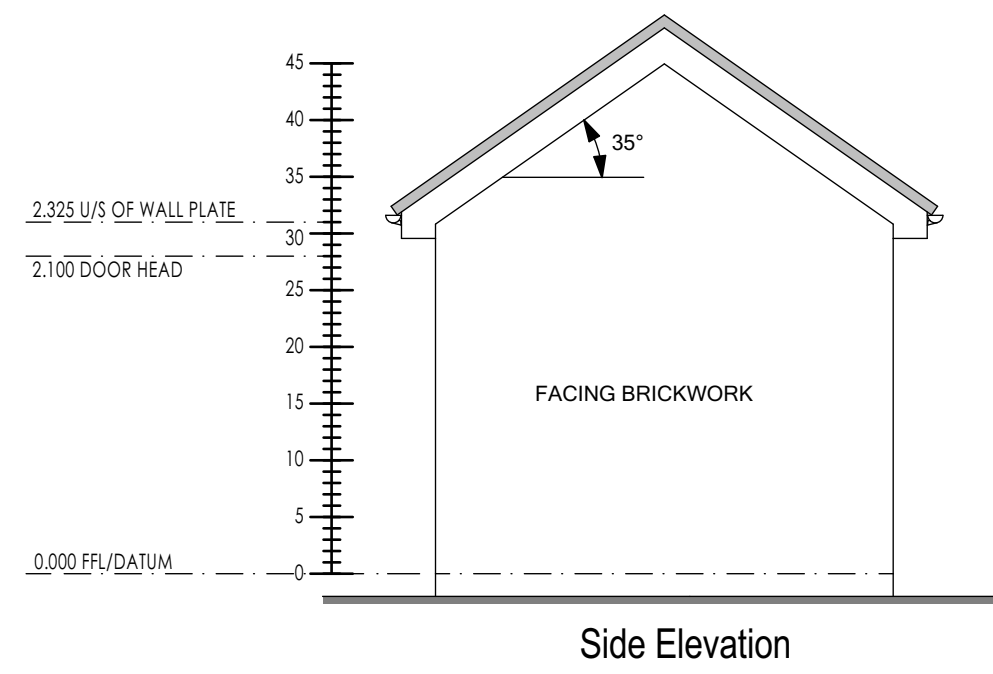
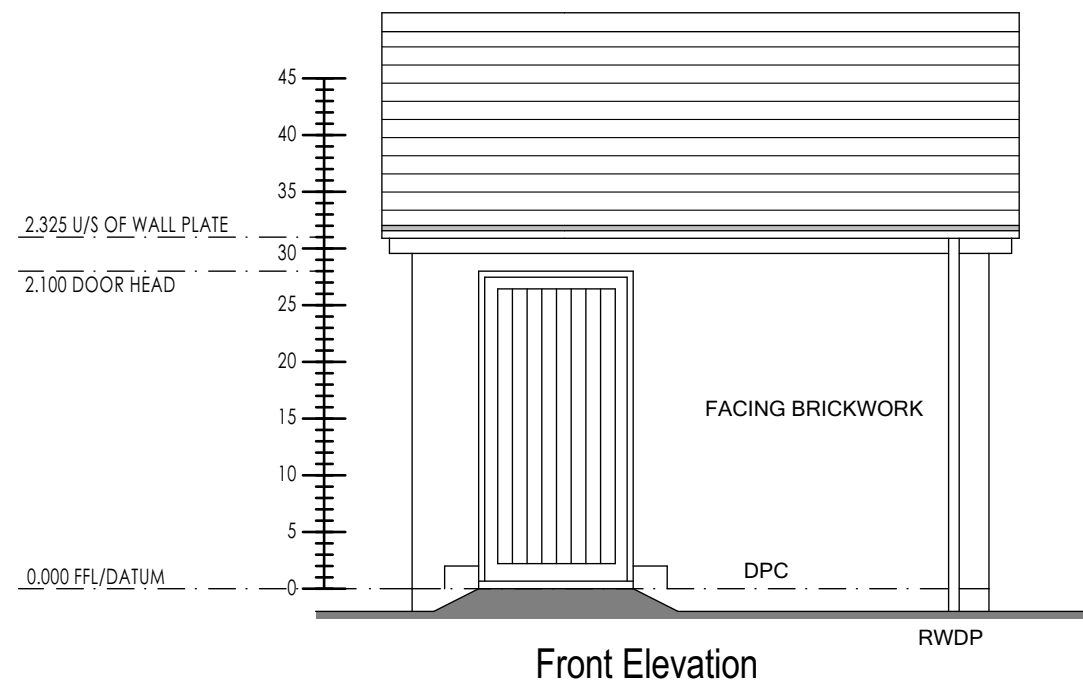


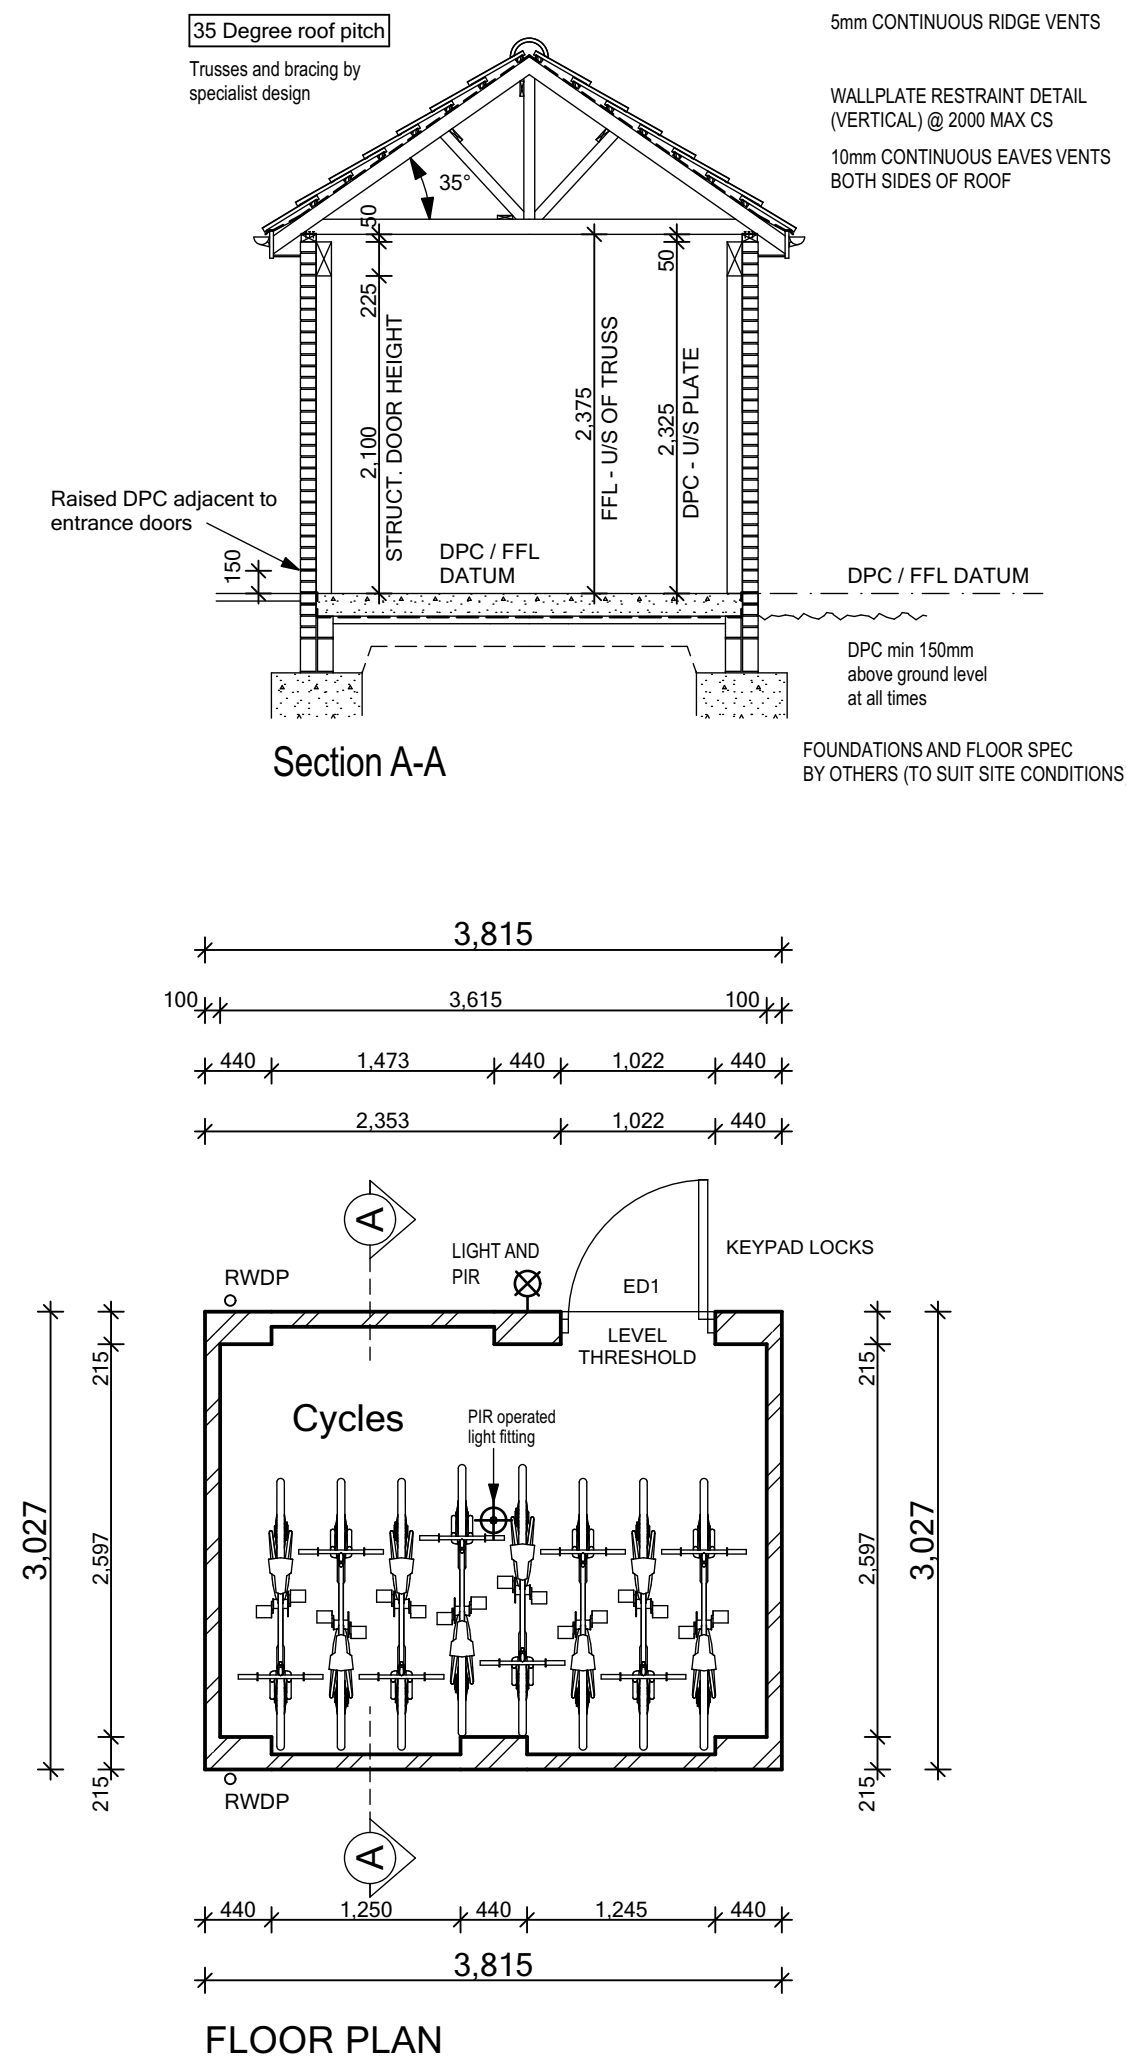

External Opening Schedule		
Opening Ref	Description	Opening Size (structural)
ED1	Single door	1022 x 2100

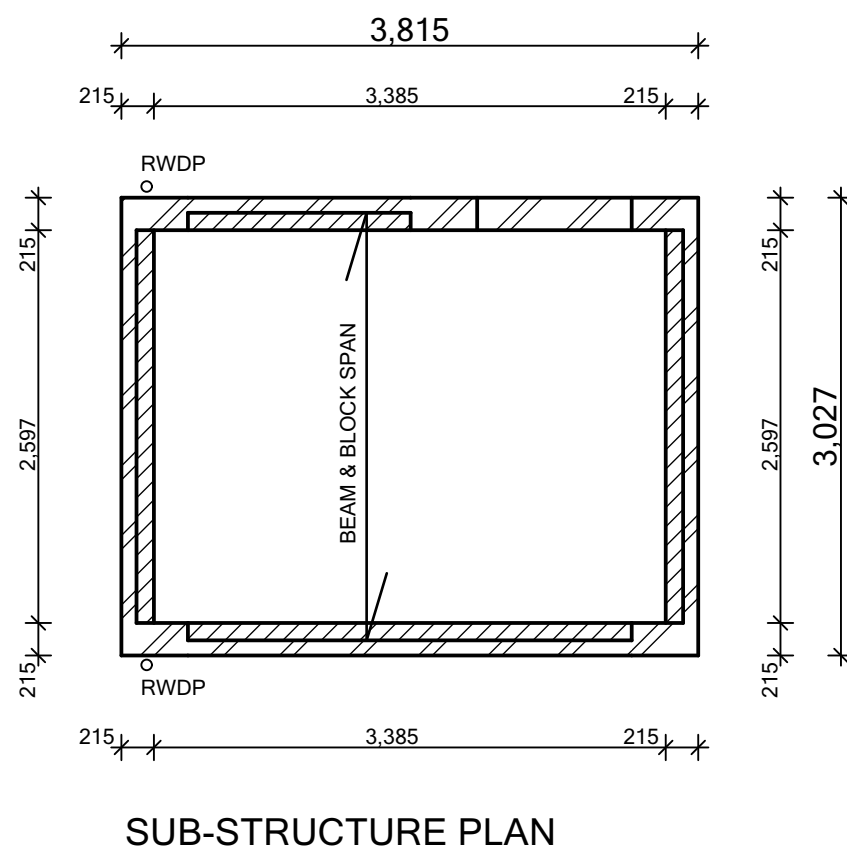

ROOF CONSTRUCTION:
PRE-FABRICATED TRUSSED RAFTERS DESIGNED, INSTALLED AND MANUFACTURED IN STRICT ACCORDANCE WITH SPECIALISTS DETAILED DRAWINGS AND SPECIFICATIONS.


ALL BRACING IN ACCORDANCE WITH NHBC TECHNICAL REQUIREMENTS PART 3.

GABLE WALLS TO BE STRAPPED TO ROOFS BY TENSION STRAPS AT INTERVALS NOT EXCEEDING 2m INTERVALS

100x50mm WALLPLATE TO BE FIXED USING 30x5mm GALV. MILD STEEL RESTRAINT STRAPS AT MAX. 2M CENTRES. PROVIDE 4NO. FIXINGS, 1NO LOCATED WITHIN 150MM OF BOTTOM OF STRAP.

MAIN ROOF FINISH TO BE IN ACCORDANCE WITH THE MATERIALS APPROVED BY THE LOCAL PLANNING AUTHORITY AND FIXED STRICTLY IN ACCORDANCE WITH THE MANUFACTURER'S RECOMMENDATIONS.

ALL ROOFING WORK INCLUDING MATERIALS, FIXINGS AND WORKMANSHIP TO COMPLY WITH BS 5534:
- ENSURE ALL RIDGES AND HIPS ARE MECHANICALLY FIXED OR ALTERNATIVELY USE DRY FIX SYSTEMS.
- OBTAIN AND IMPLEMENT UPDATED, SITE SPECIFIC FIXING SPECIFICATIONS FROM THE MANUFACTURER OF THE ROOF TILES TO BE USED.
- USE A ROOFING UNDERLAY THAT HAS BEEN TESTED TO THE NEW STANDARD AND CLEARLY IDENTIFIED AS BEING SUITABLE FOR SITE LOCATION AND BATTEN GAUGE IN QUESTION.

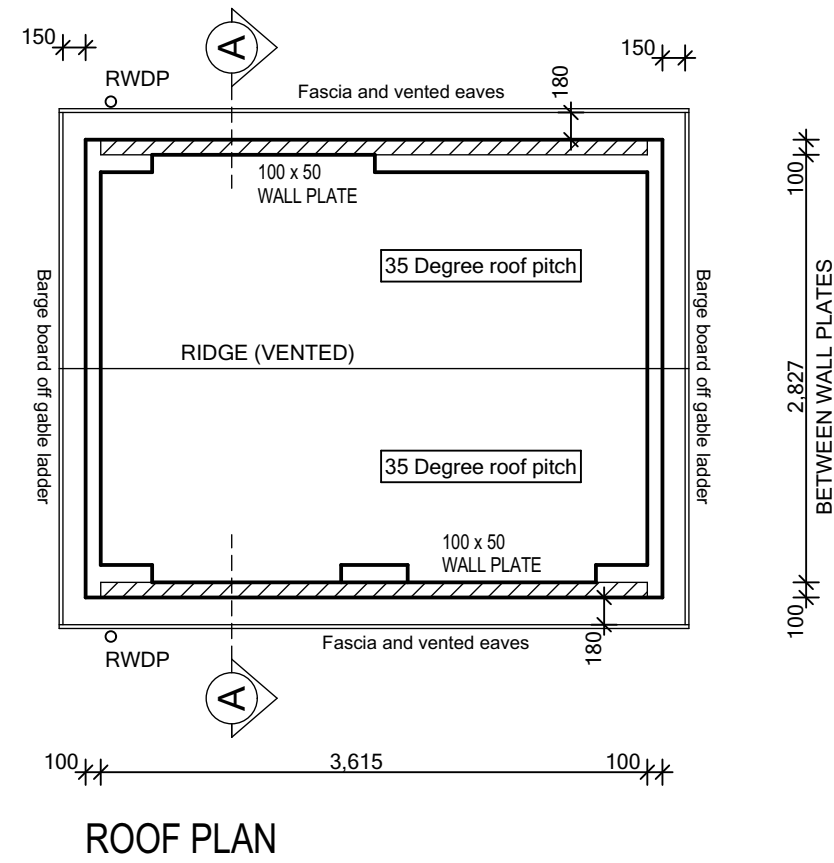

Rev	Description	Date
REDROW SOUTHERN COUNTIES		
CAMPS FIELD, SOUTHLEIGH		
DCC	Dwg No	Rev
	Cycle-01	C1
Drawing Title		
Cycle Store Bromsgroves		
Scale @ A1 1:50		
Date June 2022		
 Redrow Southern Counties Redrow Homes Ltd, Unit 1, Faraday Office Park, Basingstoke, Hampshire, RG24 8QD Tel: 01256 307960 Web: www.redrow.co.uk		
Status	CONSTRUCTION	