

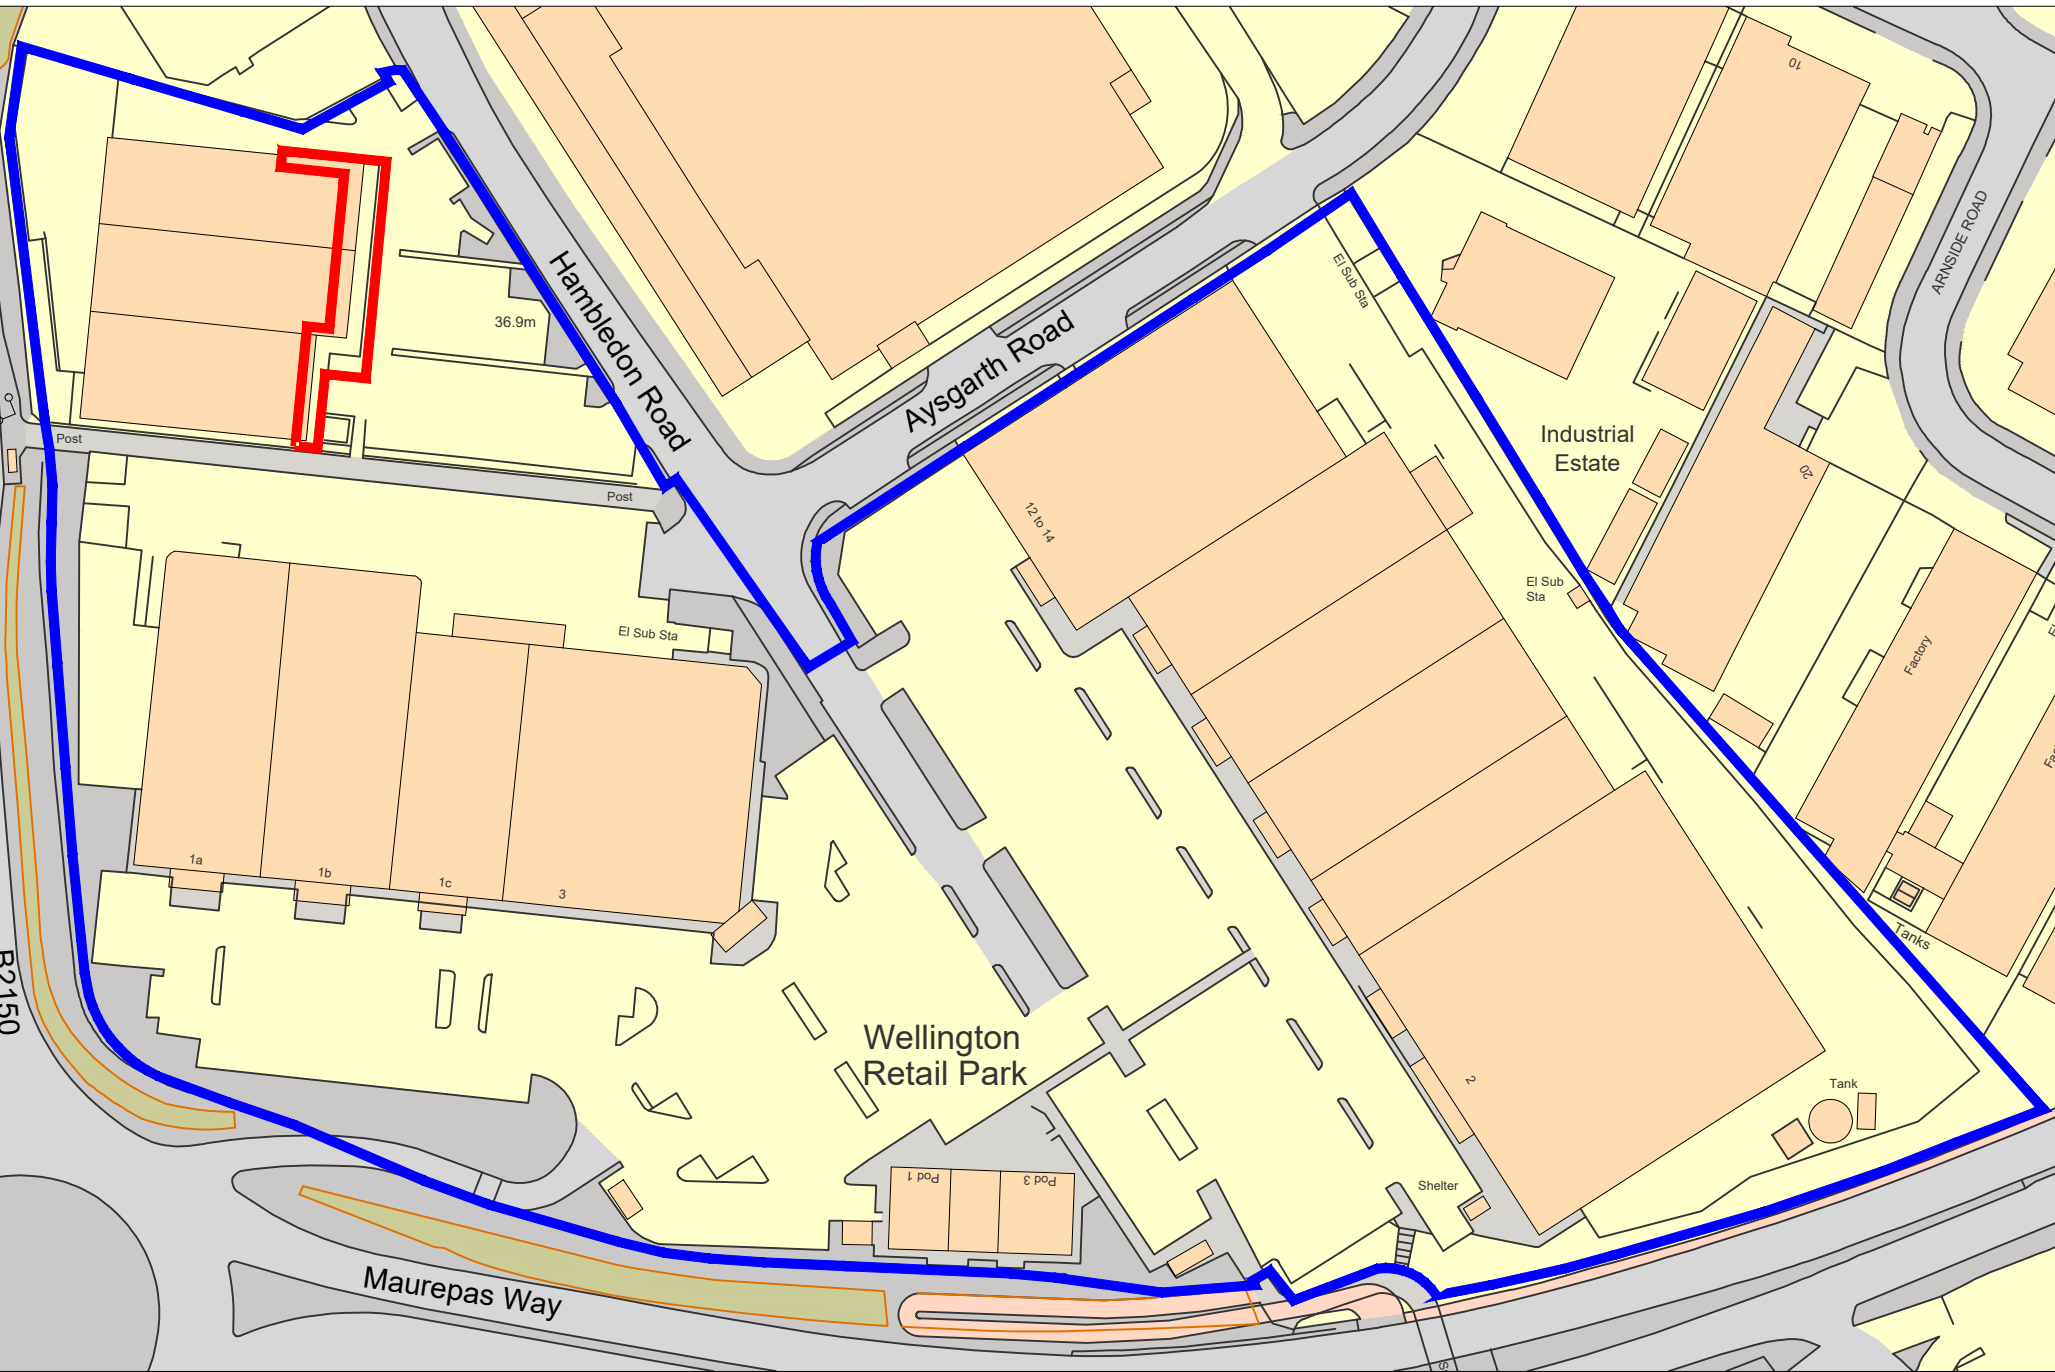


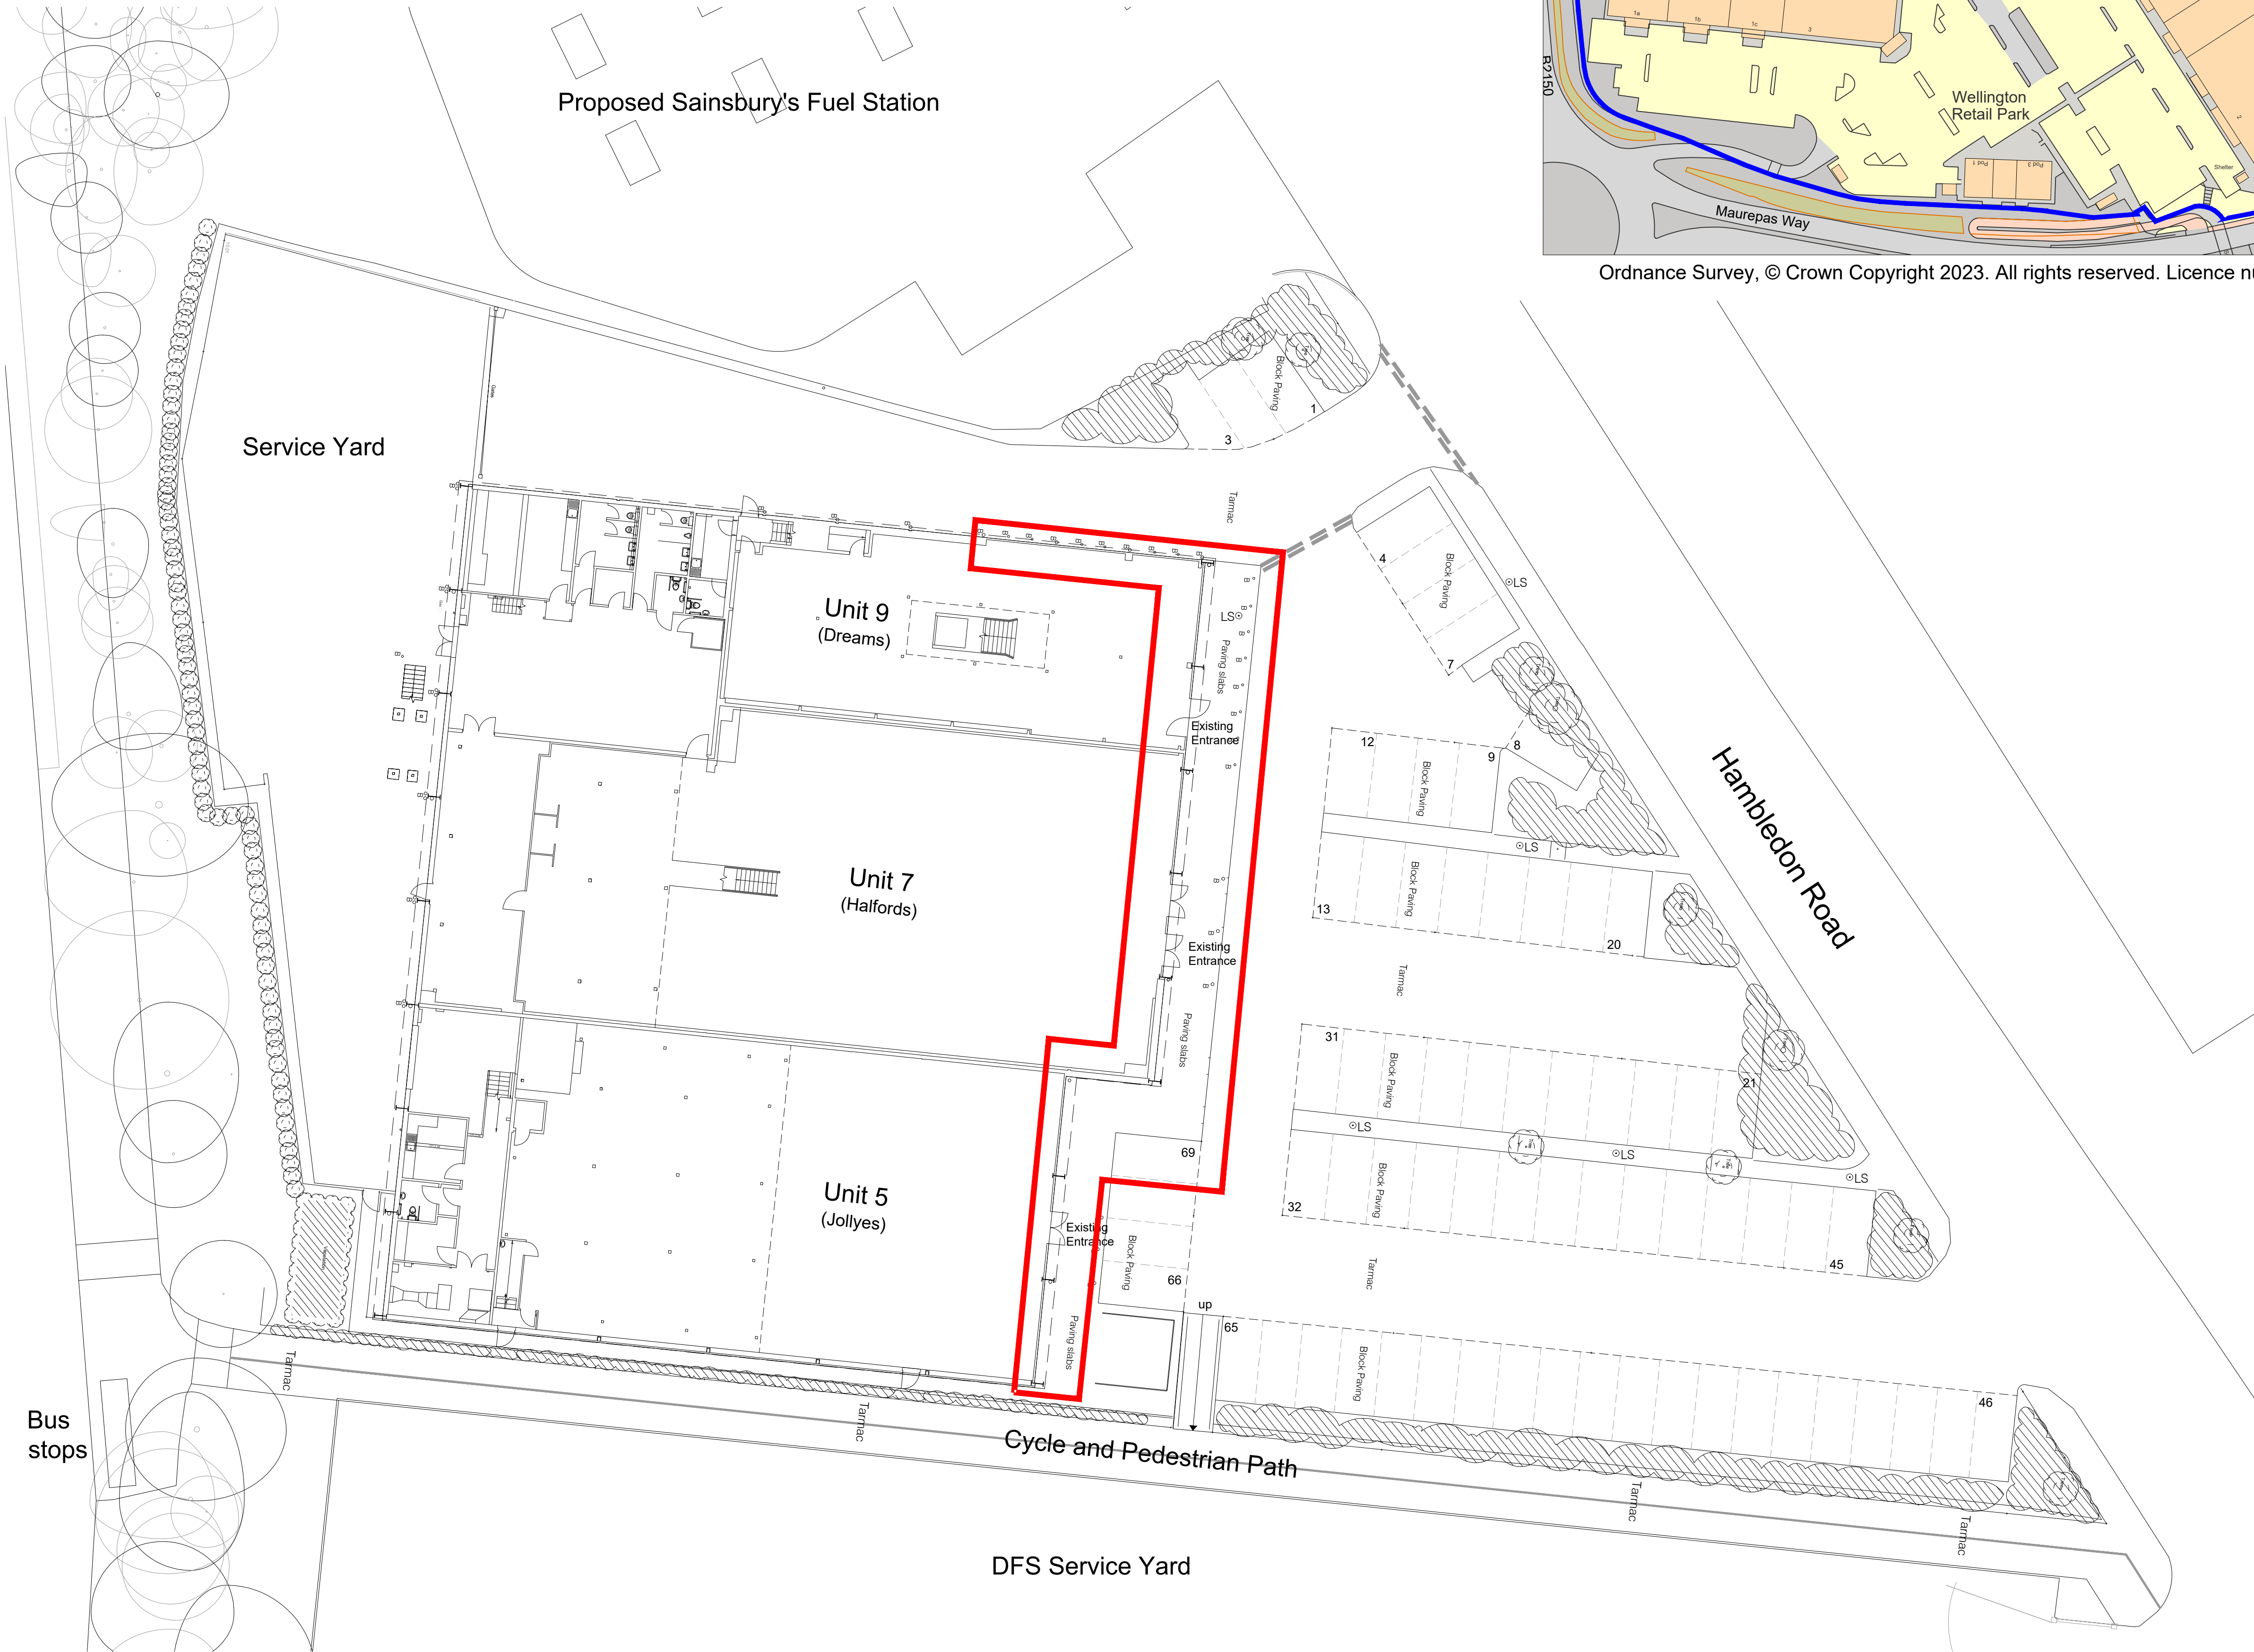

Ordnance Survey, © Crown Copyright 2023. All rights reserved. Licence number 0100031673

Location Plan
Scale 1:1250

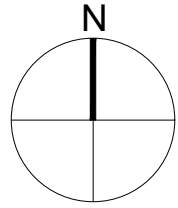

- Key:**
- ⊙ LS - Lamp Stand
 - B - Bollard
 - Existing Trees
 - Existing Landscaped Areas

PLANNING

CLIENT
Corona Vulcan Wellington Limited

PROJECT TITLE
**Wellington Retail Park
(Phase 2 - Halfords Block)
Waterlooville PO7 7FG**


DRAWING TITLE
**Location Plan and
Existing Block Plan**

DATE
June 2023
SCALE
1:200@ A1 216-PL4-100.P3

Denning Male Polisano
Chartered Architects

Ferneberga House
Alexandra Road
Farnborough
Hampshire GU14 6DQ

T +44 (0) 1252 318448
www.dmp-architects.co.uk

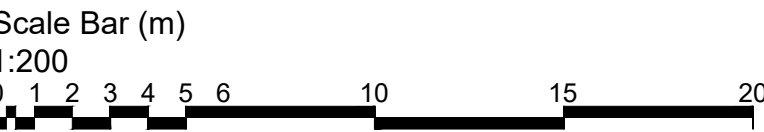

Existing Block Plan
scale 1:200