


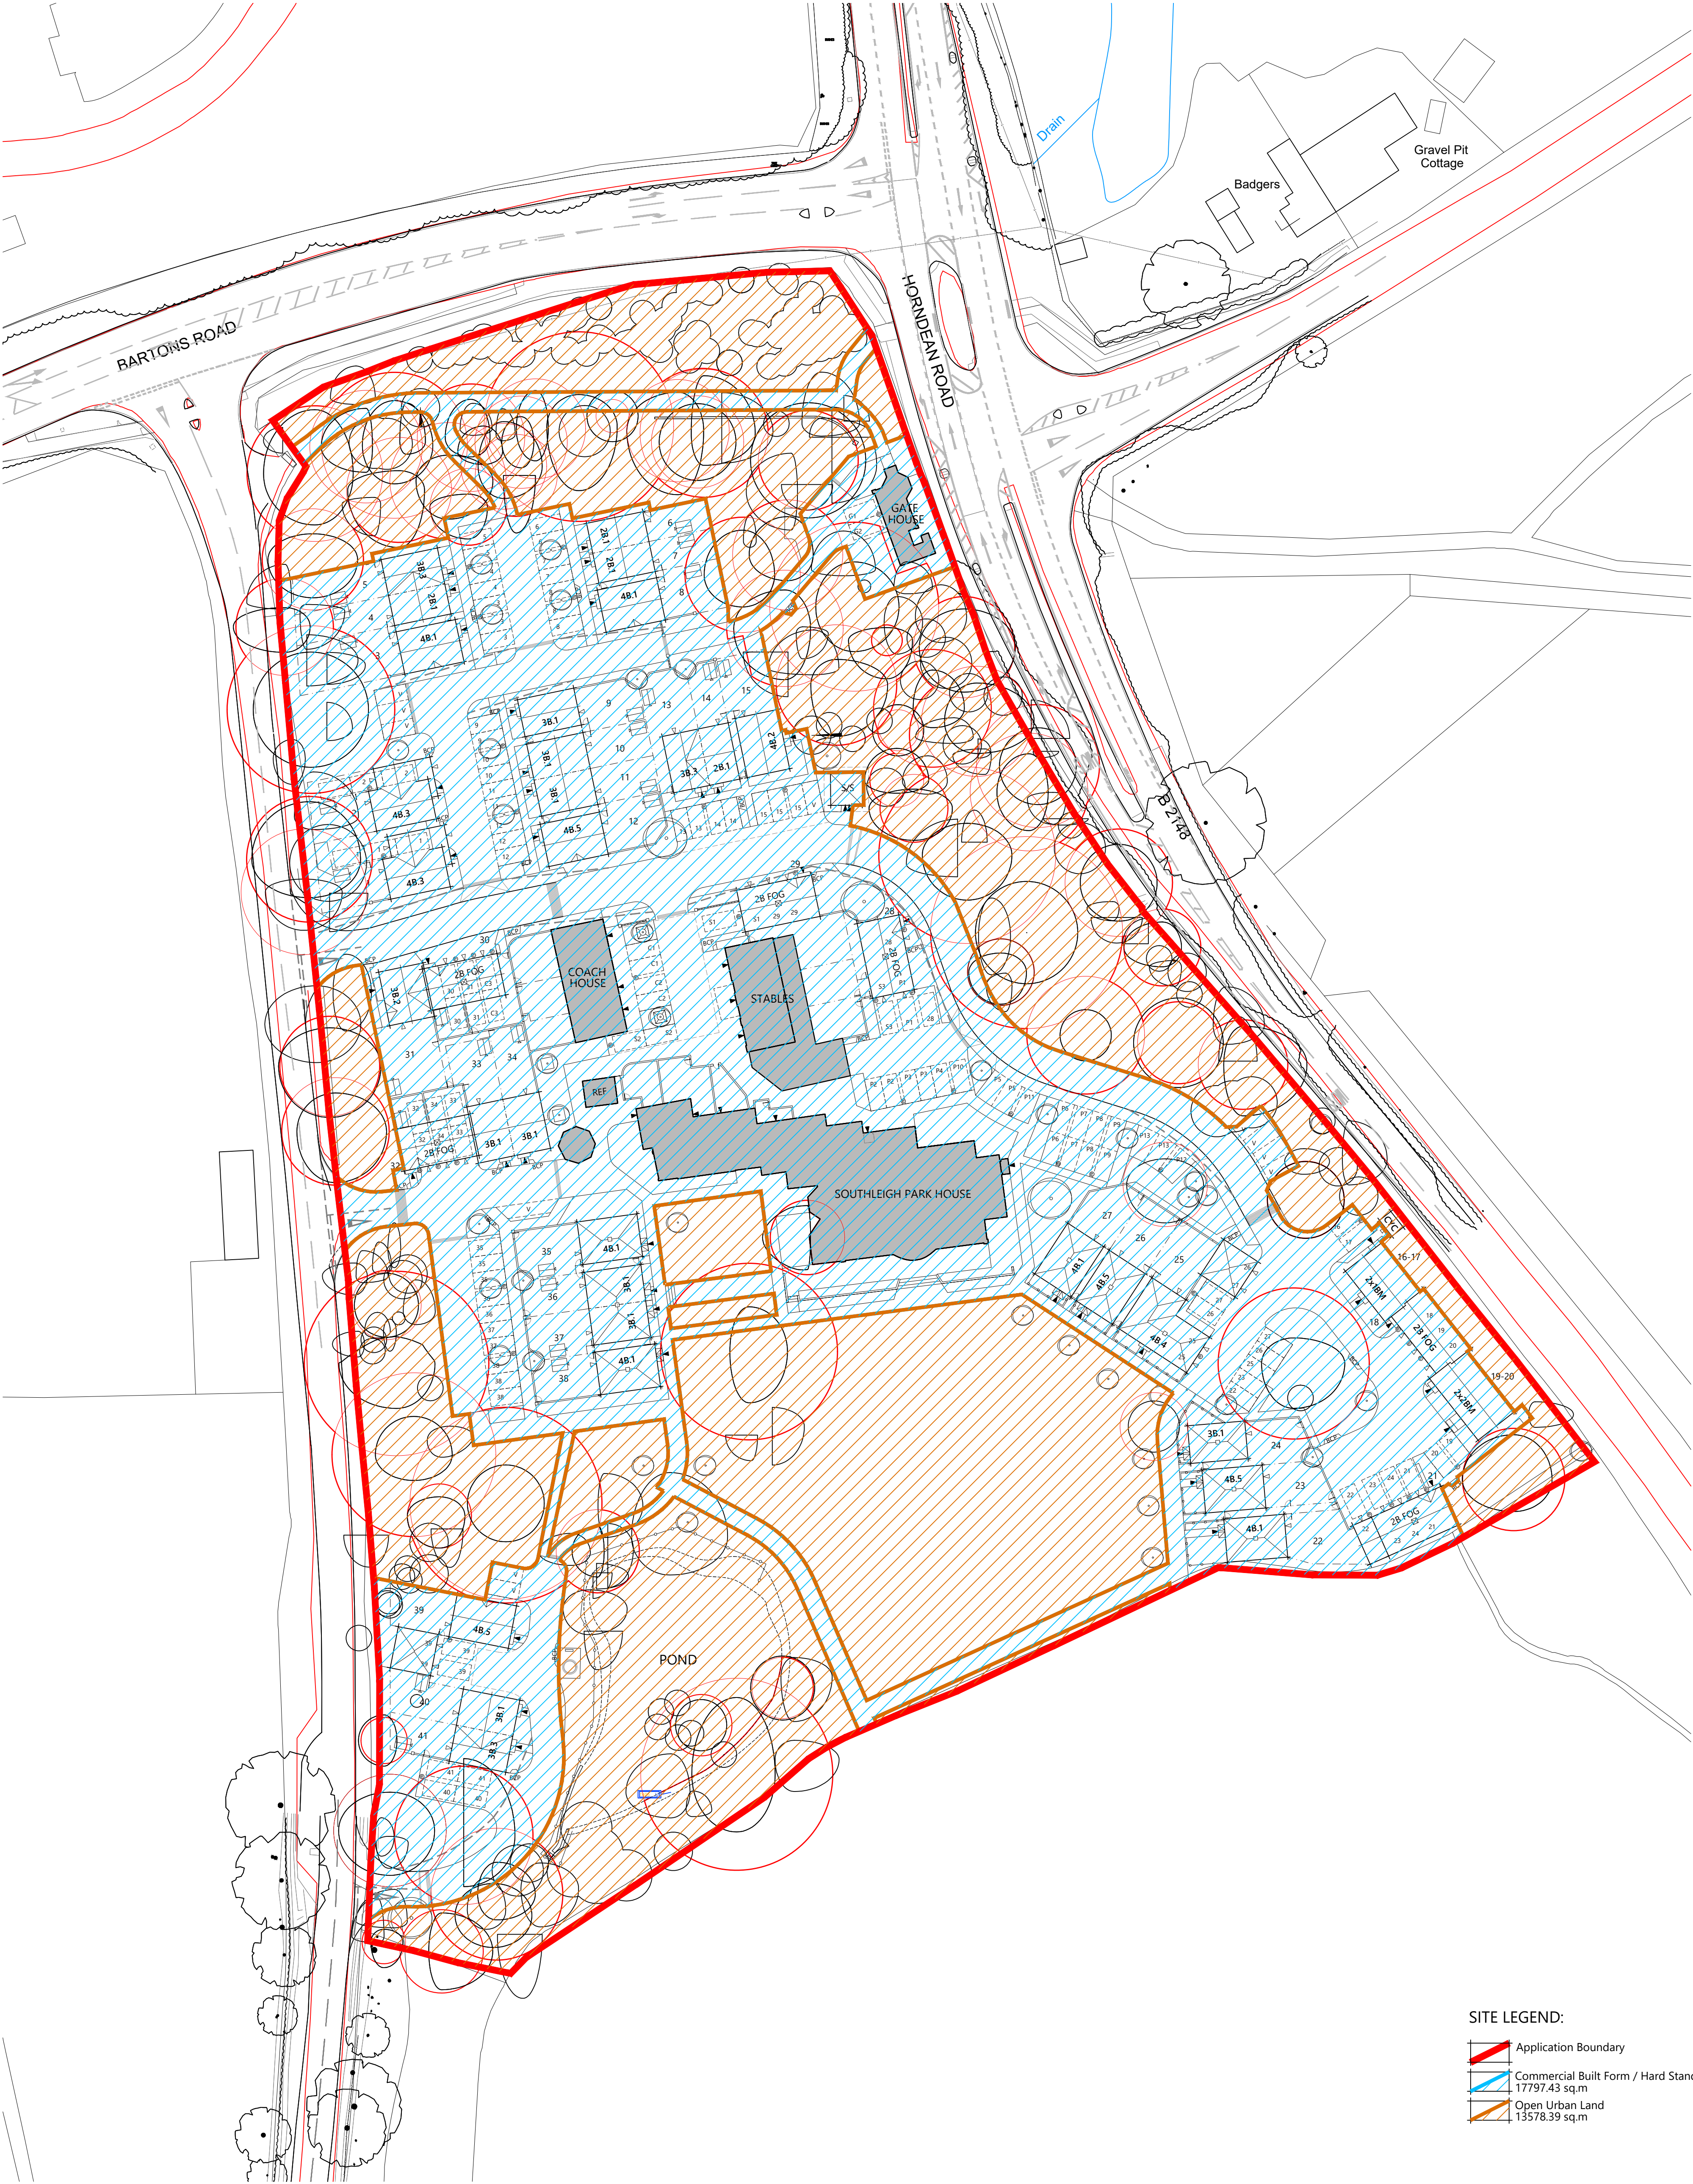

SITE LEGEND:

- Application Boundary
- Commercial Built Form / Hard Standing
17797.43 sq.m
- Open Urban Land
13578.39 sq.m

scale 1:500

0 10m 20m 30m

N

Romsey Portishead
T:01794 367703 T:01275 407000
F:01794 367276 F:01794 367276

www.thrivearchitects.co.uk

This drawing is the copyright of Thrive Architects Ltd ©. All rights reserved. Ordnance Survey Data © Crown Copyright. All rights reserved. Licence No. 100007359. Permission is granted to scale from this drawing for the purposes of **Local Authority Planning Approval only**. For all other purposes DO NOT scale from this drawing. Contractors, sub-contractors and suppliers are to check all relevant dimensions and levels of the site and building before commencing any shop drawings or building work. Any discrepancies should be recorded to the Architect. Where applicable this drawing is to be read in conjunction with the Consultants' drawings.

Rev	Description	Date	Au	Ch
P1	First Issue	08.08.23	MWP	CMI
P2	Updated to match latest site layout. Site legend updated to show "Open Urban Land"	20.09.23	CJB	CMI
P3	Updated to match latest site layout.	28.11.23	CMI	-
P4	Updated to match latest site layout SL01-E.	01.12.23	CMI	-

Project	Southleigh Park, Havant		
Drawing	Nutrient Calculation Layout Site As Proposed		
Client	Bargate Homes		
Job no.	BARG230130	Date	August 2023
Dwg no.	NCL01-P	Revision	P4
Author	MWP	Checker	CMI
Status	PRELIMINARY	Scale	1:500 at A1
		Office	Romsey
Client ref.			

