


- NOTES
- DO NOT SCALE FROM THIS DRAWING
 - ALL SPOT HEIGHTS ARE MAOD

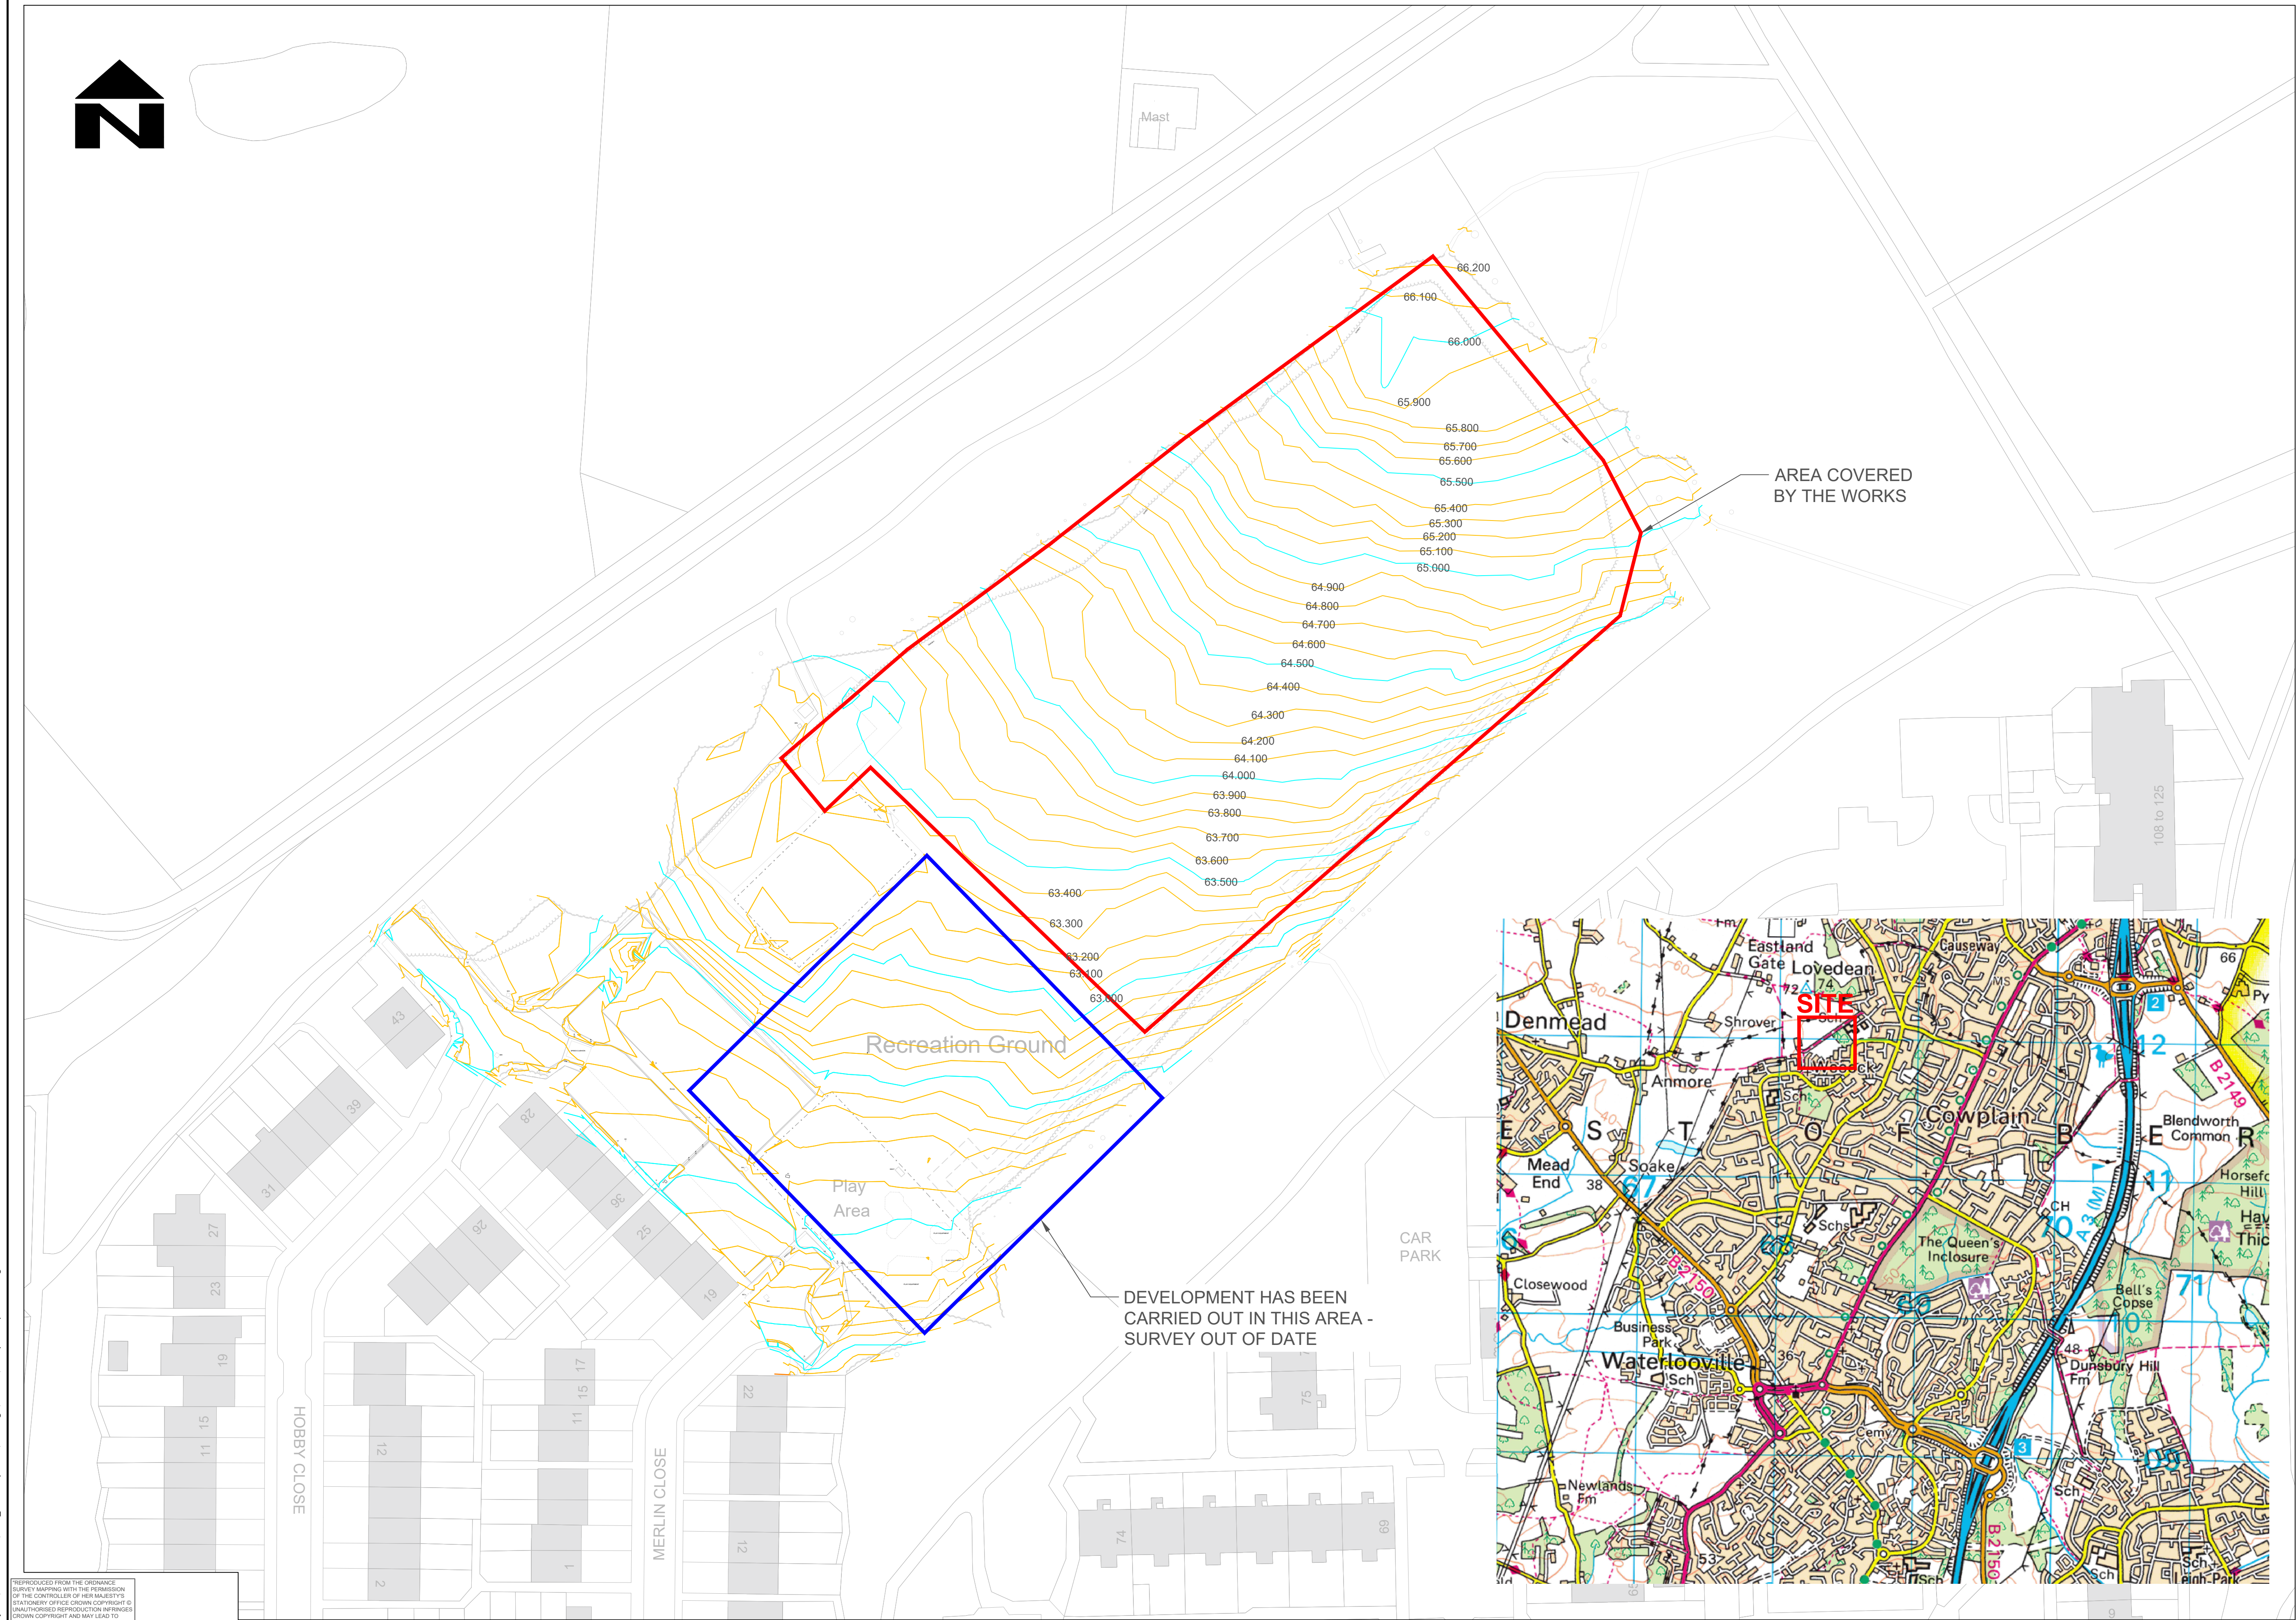

REPRODUCED FROM THE ORDNANCE SURVEY MAPS WITH THE PERMISSION OF THE CONTROLLER OF HER MAJESTY'S STATIONERY OFFICE. CROWN COPYRIGHT IS RESERVED. UNAUTHORISED REPRODUCTION INFRINGES CROWN COPYRIGHT AND MAY LEAD TO PROSECUTION OR CIVIL PROCEEDINGS. HAMPSHIRE COUNTY COUNCIL, 2005.

REV	AMENDMENTS	DATE	CAD	CHKD	APPD

CLIENT

Havant

BOROUGH COUNCIL

Planning
Civil Engineering and Landscape

Public Service Plaza
Civic Centre Road
Havant, Hants. PO9 2AX
Telephone: (023) 9247 4174
Email: customer.services@havant.gov.uk
Internet: www.havant.gov.uk

CONSULTANT

DESIGNER	SCHEME
SM	HOBBY CLOSE FIELD
CAD	SM
CHECKED	SM
SM	23/05
APPROVED	SW
24/05	1:500
SCALE @ A1	DATE
9 MAY 2022	SHEET NUMBER
1 OF 1	DRAWING NUMBER
2018-14-011	REV

DRAWING TITLE
PROPOSED LAND FORM LOCATION EXISTING LEVELS AND CONTOURS
CAD PLOT: 10/02/2016 10:15:58