



NOTES:
1. ALL DIMENSIONS IN MM UNLESS OTHERWISE NOTED.

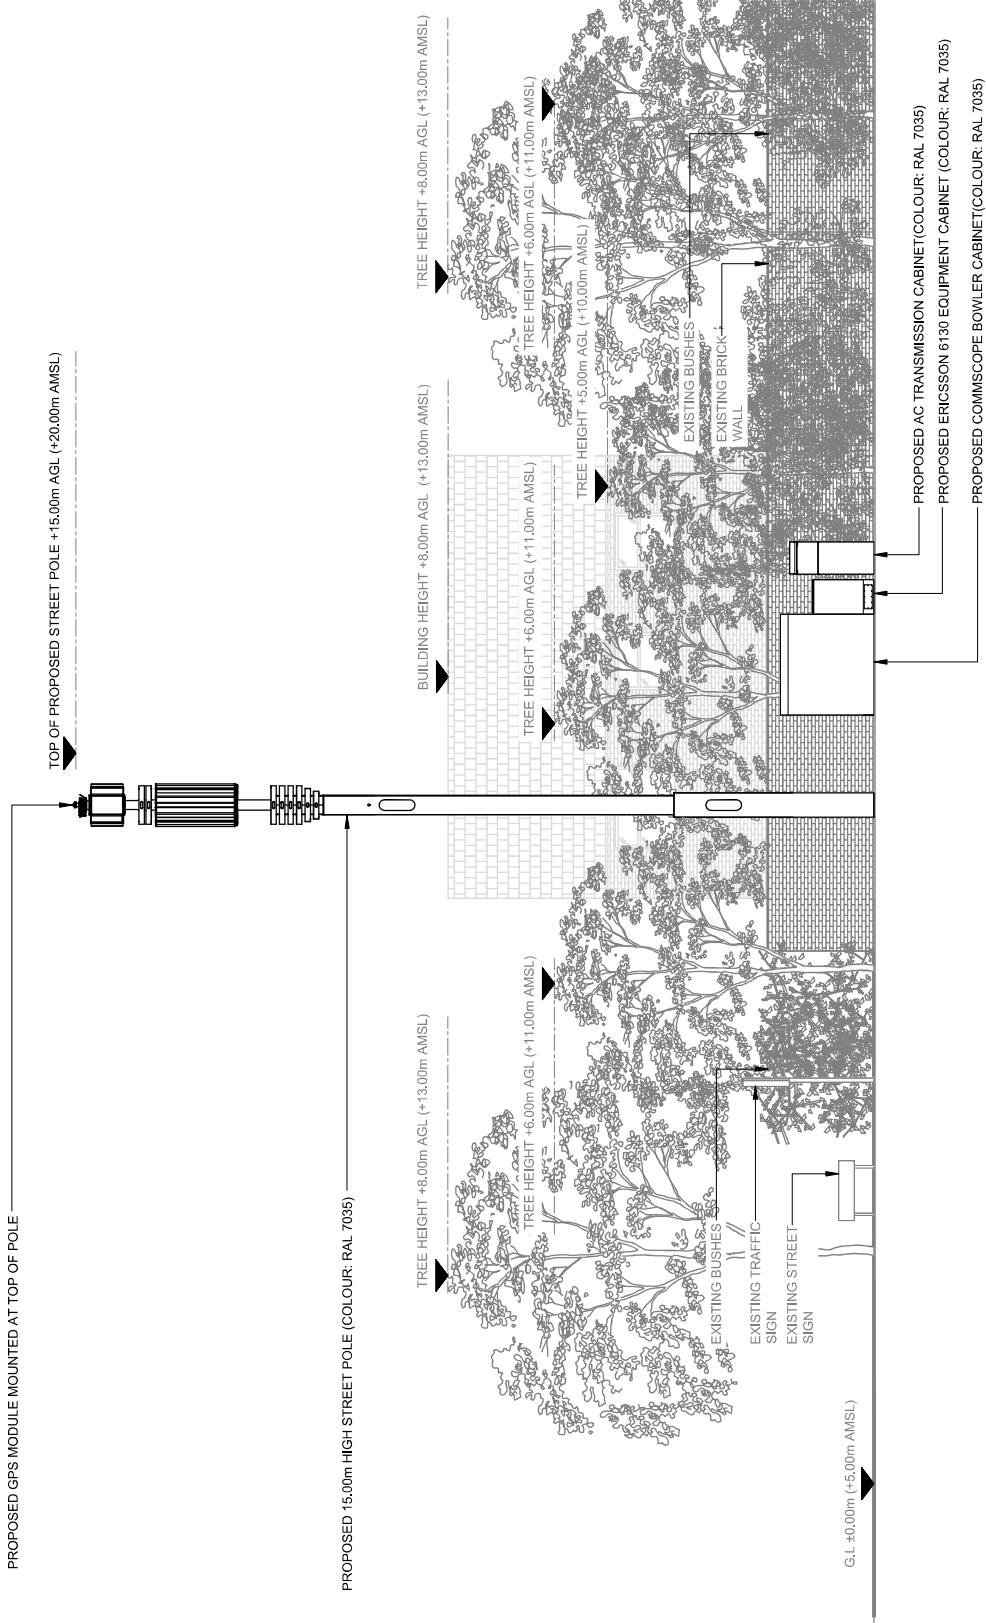

REV	MODIFICATION	BY	CH	DATE
A	Issue for Planning	TJP	RWB	11/07/23

**CK Hutchison
Networks (UK)
Limited**

450 Longwater Avenue,
Green Park,
Reading,
RG30 3UR

Design Consultant & Principal Contractor:



Great British Communications
Loving House, Block 3 Forward Point,
Ten House Lane, Wexham, Oxshott, MK35 9SL
T: +44 (0)151 420 4120
www.greatbritishcommunications.co.uk

Site Name:

MANOR ROAD

3UK Nominal ID:

POM25640

Address:

MANOR ROAD
SOUTH HAYLING
WEST TOWN
HAVANT
PO11 0QT

Title:

265 PROPOSED SITE ELEVATION

Project:

UNILATERAL SW

Purpose of Issue:

PLANNING

MBNL/7MHP3G Call ID:

POM124/93036/PO1054

Drawing No:

POM25640_POM124_93036_PO1054_GA_REV_A

Issue:

A