


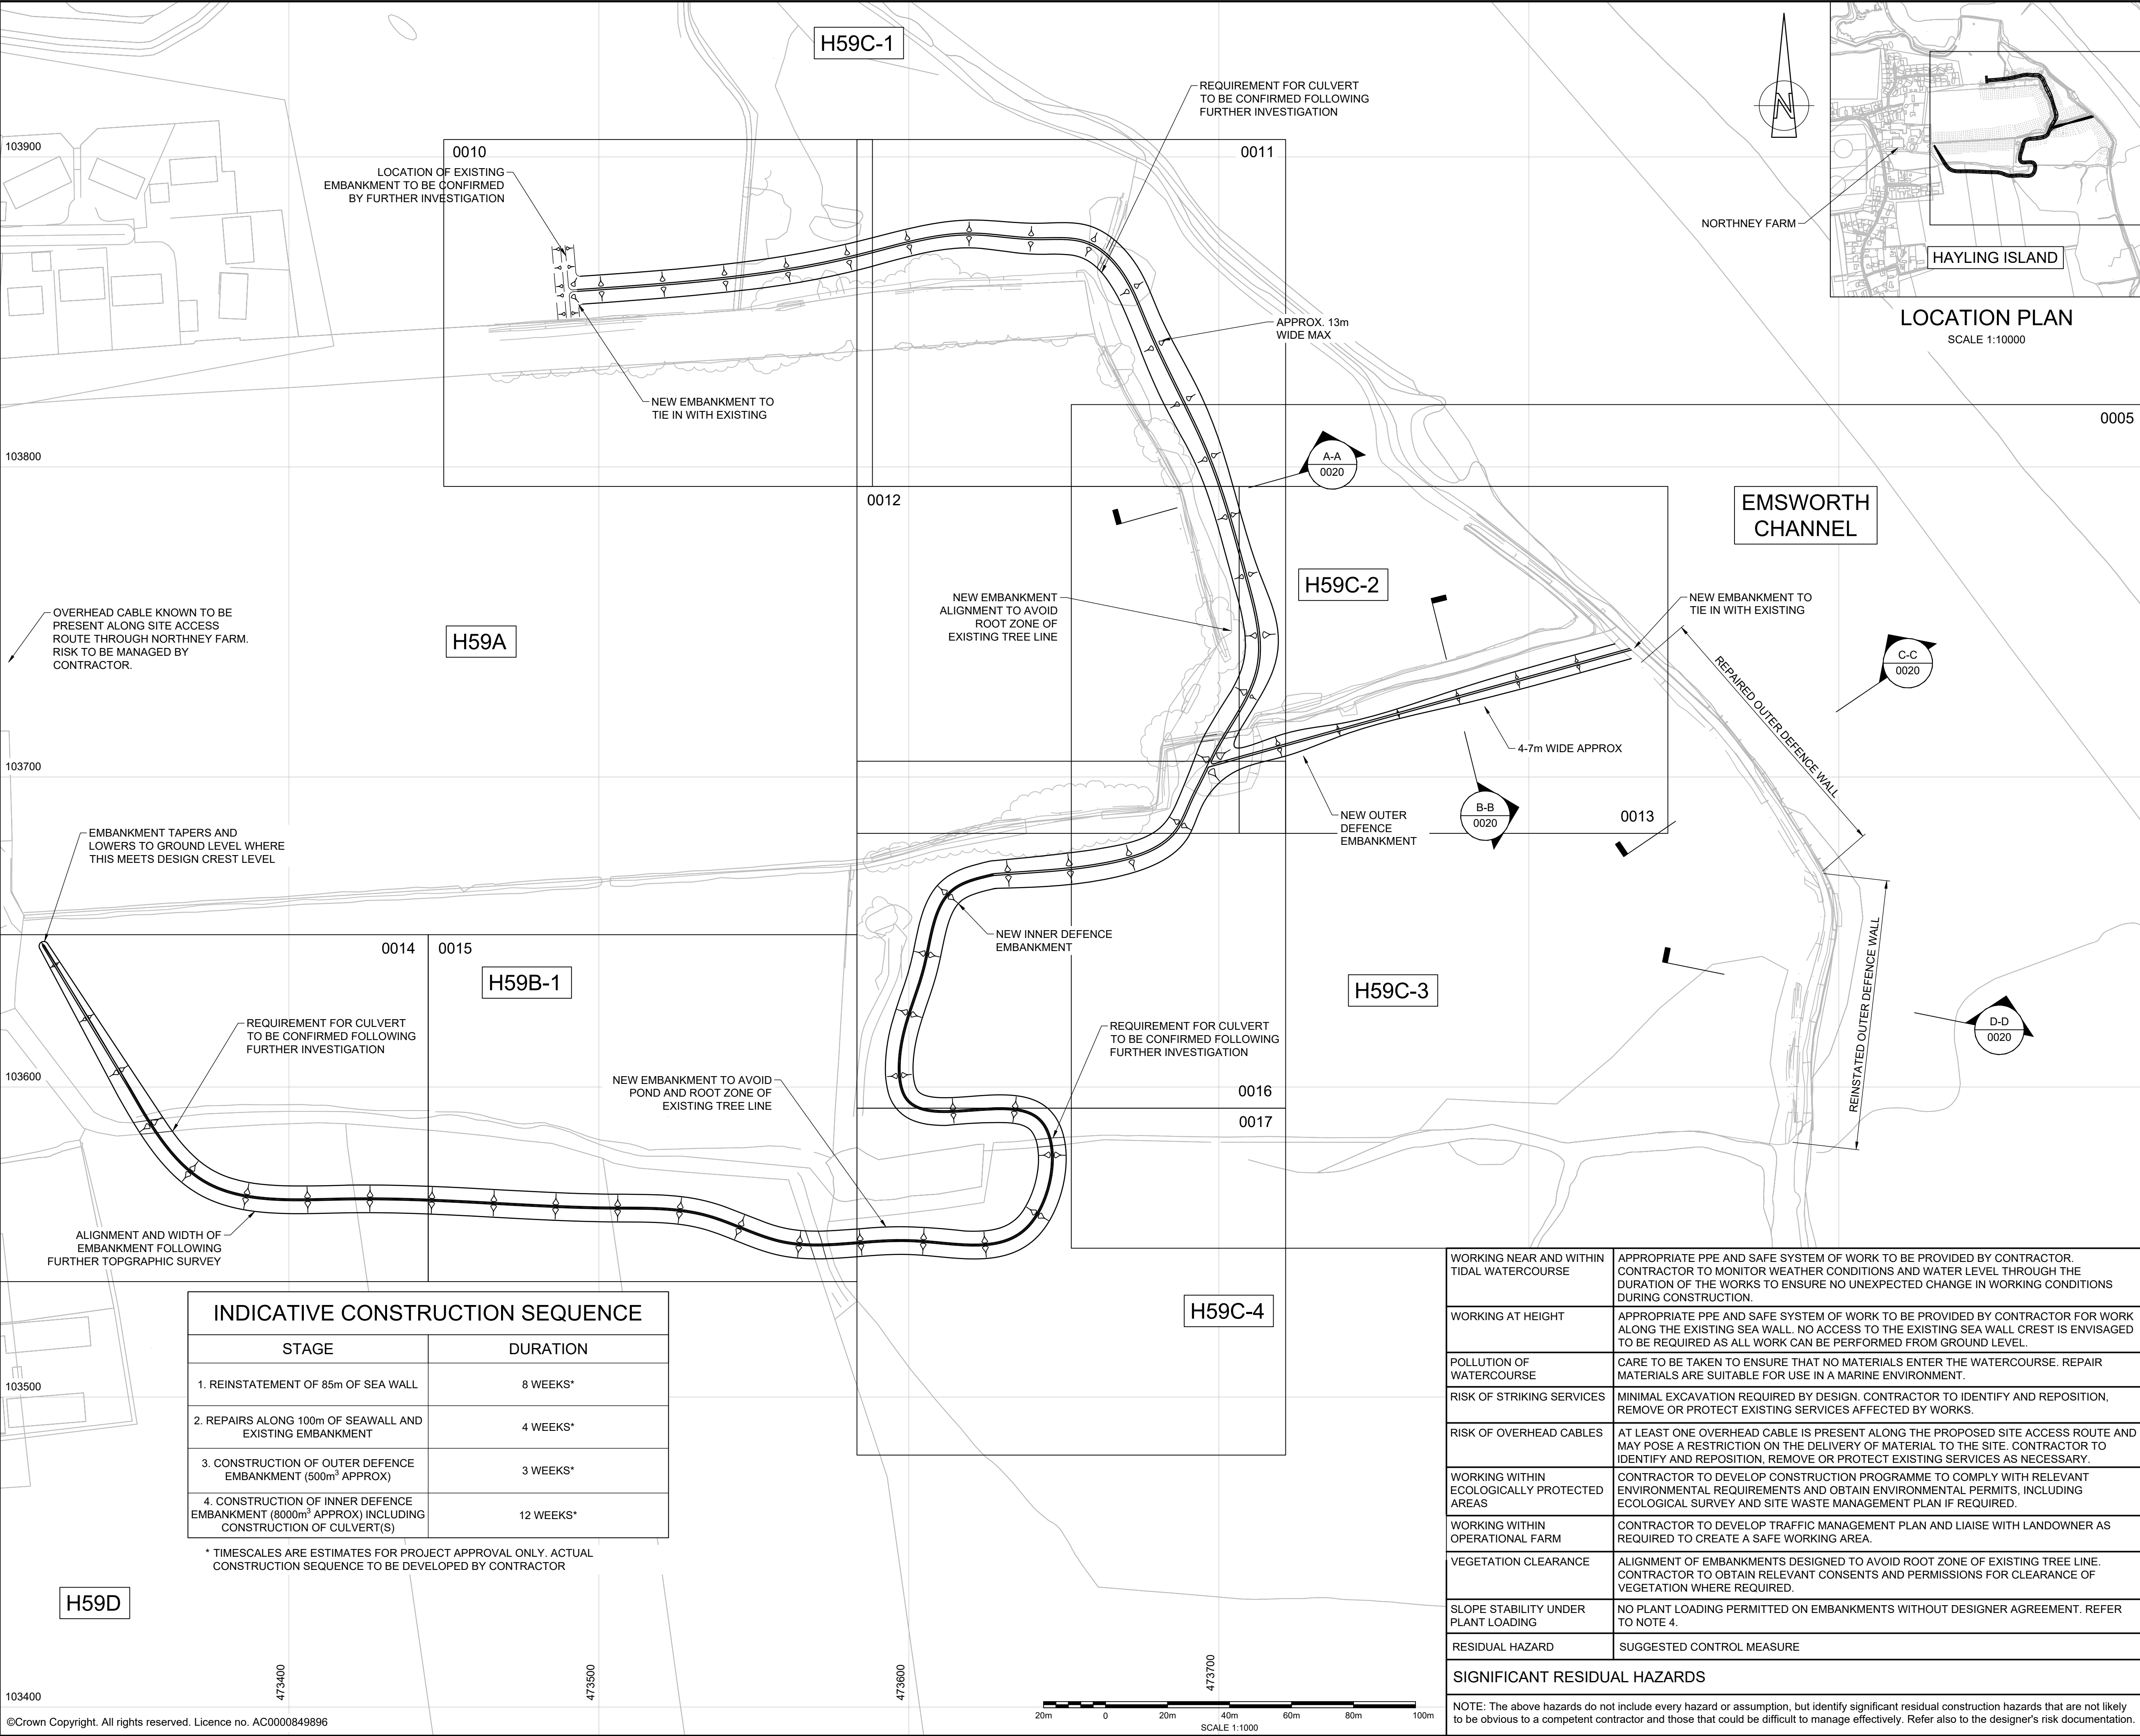

DO NOT SCALE FROM THIS DRAWING

NOTES

1. ALL DIMENSIONS ARE IN MILLIMETRES UNLESS NOTED OTHERWISE

2. ALL LEVELS ARE IN METRES AOD UNLESS NOTED OTHERWISE.

3. FOR DETAILED GENERAL ARRANGEMENTS REFER TO DRAWINGS A122037-TGEE-ZZ-XX-DR-C-0005 & 0010 TO 0017.

4. EMBANKMENT DESIGNED FOR OCCASIONAL MAINTENANCE ACCESS BY PERSONNEL ONLY. NO PLANT OR PEDESTRIAN ACCESS IS TO BE PROVIDED.

5. FLOOD DEFENCE LEVELS DEFINED IN COASTAL FLOOD LEVEL ASSESSMENT REPORT 476861/DH/001 BY ENVIROCENTRE.

6. TOPOGRAPHIC SURVEY PERFORMED IN SEPTEMBER 2022 BY ENCOMPASS SURVEYS SHOWN ON ENC/080922/245651 OVERLAID ONTO OS MAP.

7. DRAWINGS TO BE READ IN CONJUNCTION WITH DESIGN BASIS STATEMENT A122037-TGEE-ZZ-XX-RP-C-0002 AND BUILDABILITY STATEMENT A122037-TGEE-ZZ-XX-TN-C-0001.

P01

JHB

MCG

APM

10/11/22

FIRST ISSUE

REV:

BY

CHKD

APPD

DATE

DESCRIPTION

CODE

DRAWING STATUS

S2

FOR INFORMATION

**Tony Gee**  
8th Floor, International House  
Dover Place,  
Ashford, Kent.  
TN23 1HU  
Tel: 01233 639787  
[www.tonygee.com](http://www.tonygee.com)  
Consulting Engineers

ON BEHALF OF

NORTHNEY FARM  
COASTAL PROTECTION

SITE LAYOUT  
PLAN

DRAWING No.

A122037-TGEE-ZZ-XX-DR-C-0001

DRAWN : JHB

DESIGNED : MCG

REVISION

SCALE : 1:1000

ORIGINAL SIZE : A1

P01