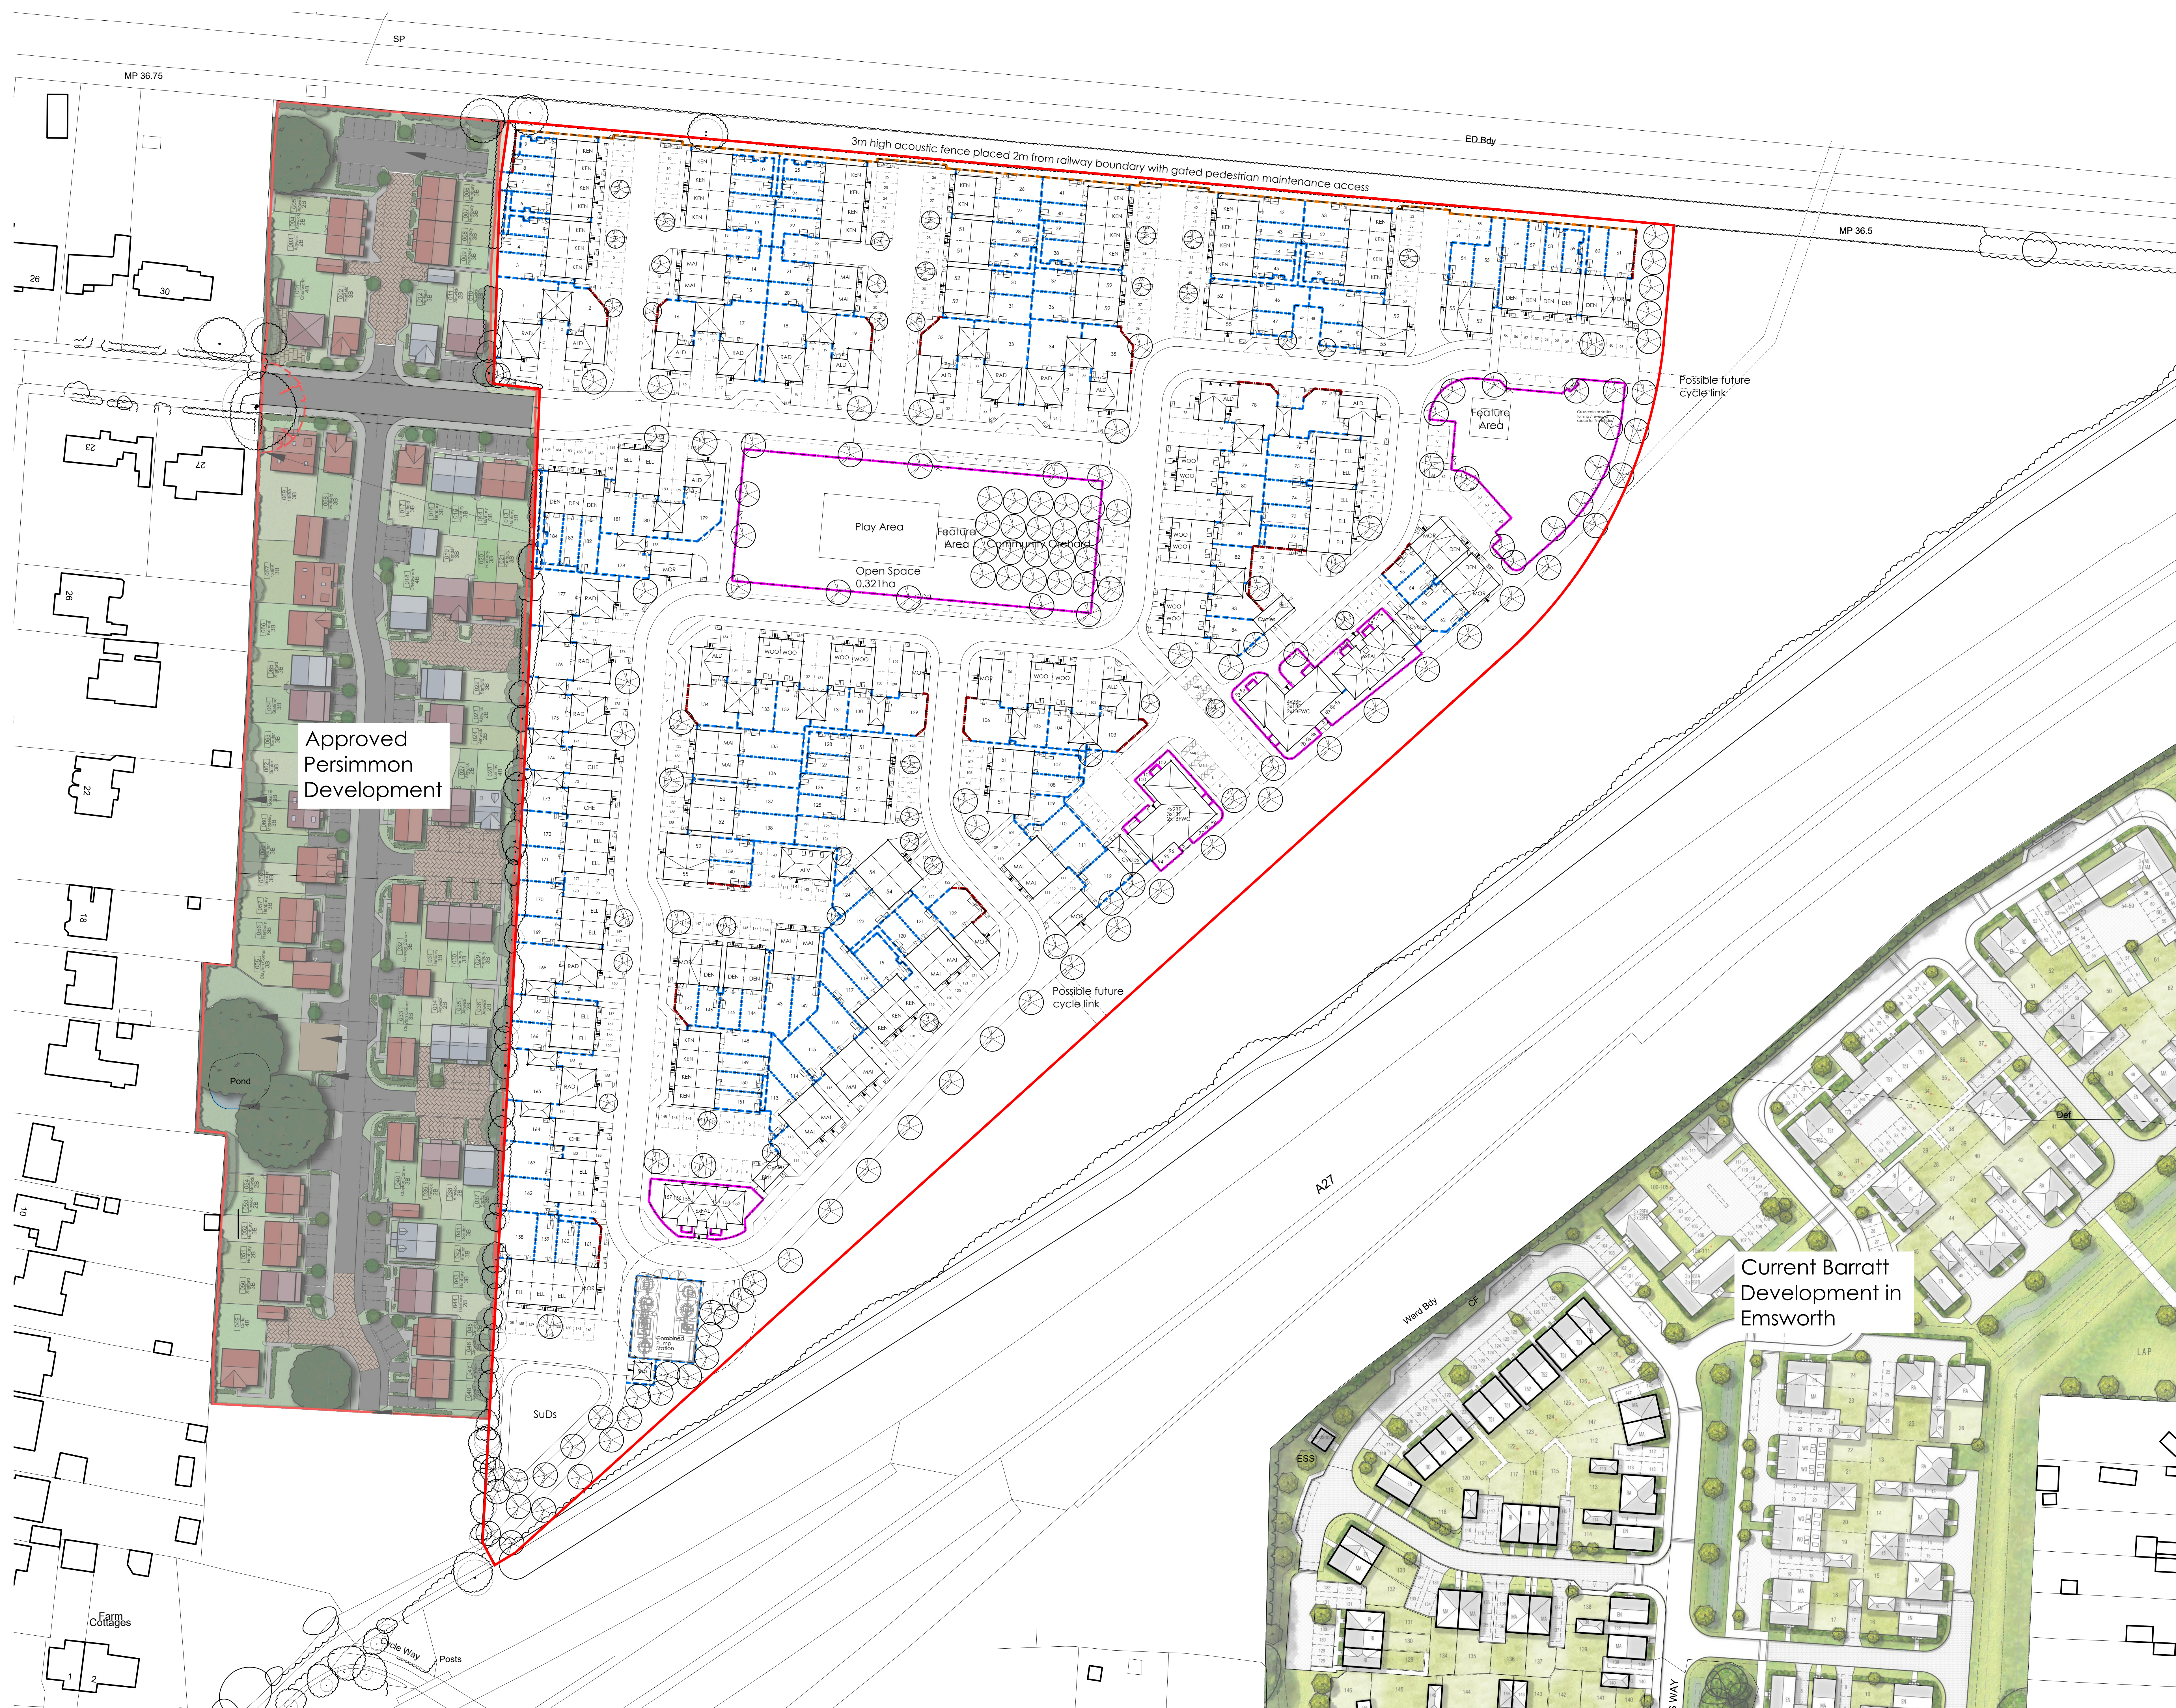


Rev	Date	Drawn	Checked
A	17/08/21	SD	
COMBINED PUMP STATION ADDED			
PARKING SPACES OPPOSITE 76-78			
ADJUSTED			
B	23/08/21	PH	
PUMP STATION SIZE AMENDED			
ISSUED FOR PLANNING			
C	16/02/21	PH	
UPDATED IN LINE WITH SITE LAYOUT REV E			
D	18/02/21	PH	
UPDATED IN LINE WITH SITE LAYOUT REV F			
ISSUED FOR PLANNING			
E	22/02/22	PH/D	
RM AND CYCLE SCORE REPOSITIONED			
ISSUED FOR PLANNING			
F	08/03/22	PH	
UPDATED IN LINE WITH SITE LAYOUT REV H			
ISSUED FOR PLANNING			
G	06/06/22	PH	
UPDATED IN LINE WITH SITE LAYOUT REV J			
ISSUED FOR PLANNING			
H	07/06/22	PH	
UPDATED IN LINE WITH SITE LAYOUT REV K			
ISSUED FOR PLANNING			
J	21/10/22	PH	
UPDATED IN LINE WITH SITE LAYOUT REV L			
ISSUED FOR PLANNING			
K	16/11/22	PH	
UPDATED IN LINE WITH SITE LAYOUT REV M			
HOOPED RAILINGS SHOWN TO POS & APARTMENTS			
L	19/01/23	PH	
UPDATED IN LINE WITH SITE LAYOUT REV N			
ISSUED FOR PLANNING			
M	03/02/23	PH	
UPDATED IN LINE WITH SITE LAYOUT REV P			
ISSUED FOR PLANNING			

Legend

- 1.8m Close Boarded / Panel Fence
- 1.8m Brick Pier & Timber Panel Wall
- 3m Acoustic Fence
- 1.2m Hoop Topped Metal Railings

Project:
LAND OFF ST GEORGES AVENUE
HAYVANT

Drawing Title:
SITE LAYOUT
BOUNDARY TREATMENT PLAN

