


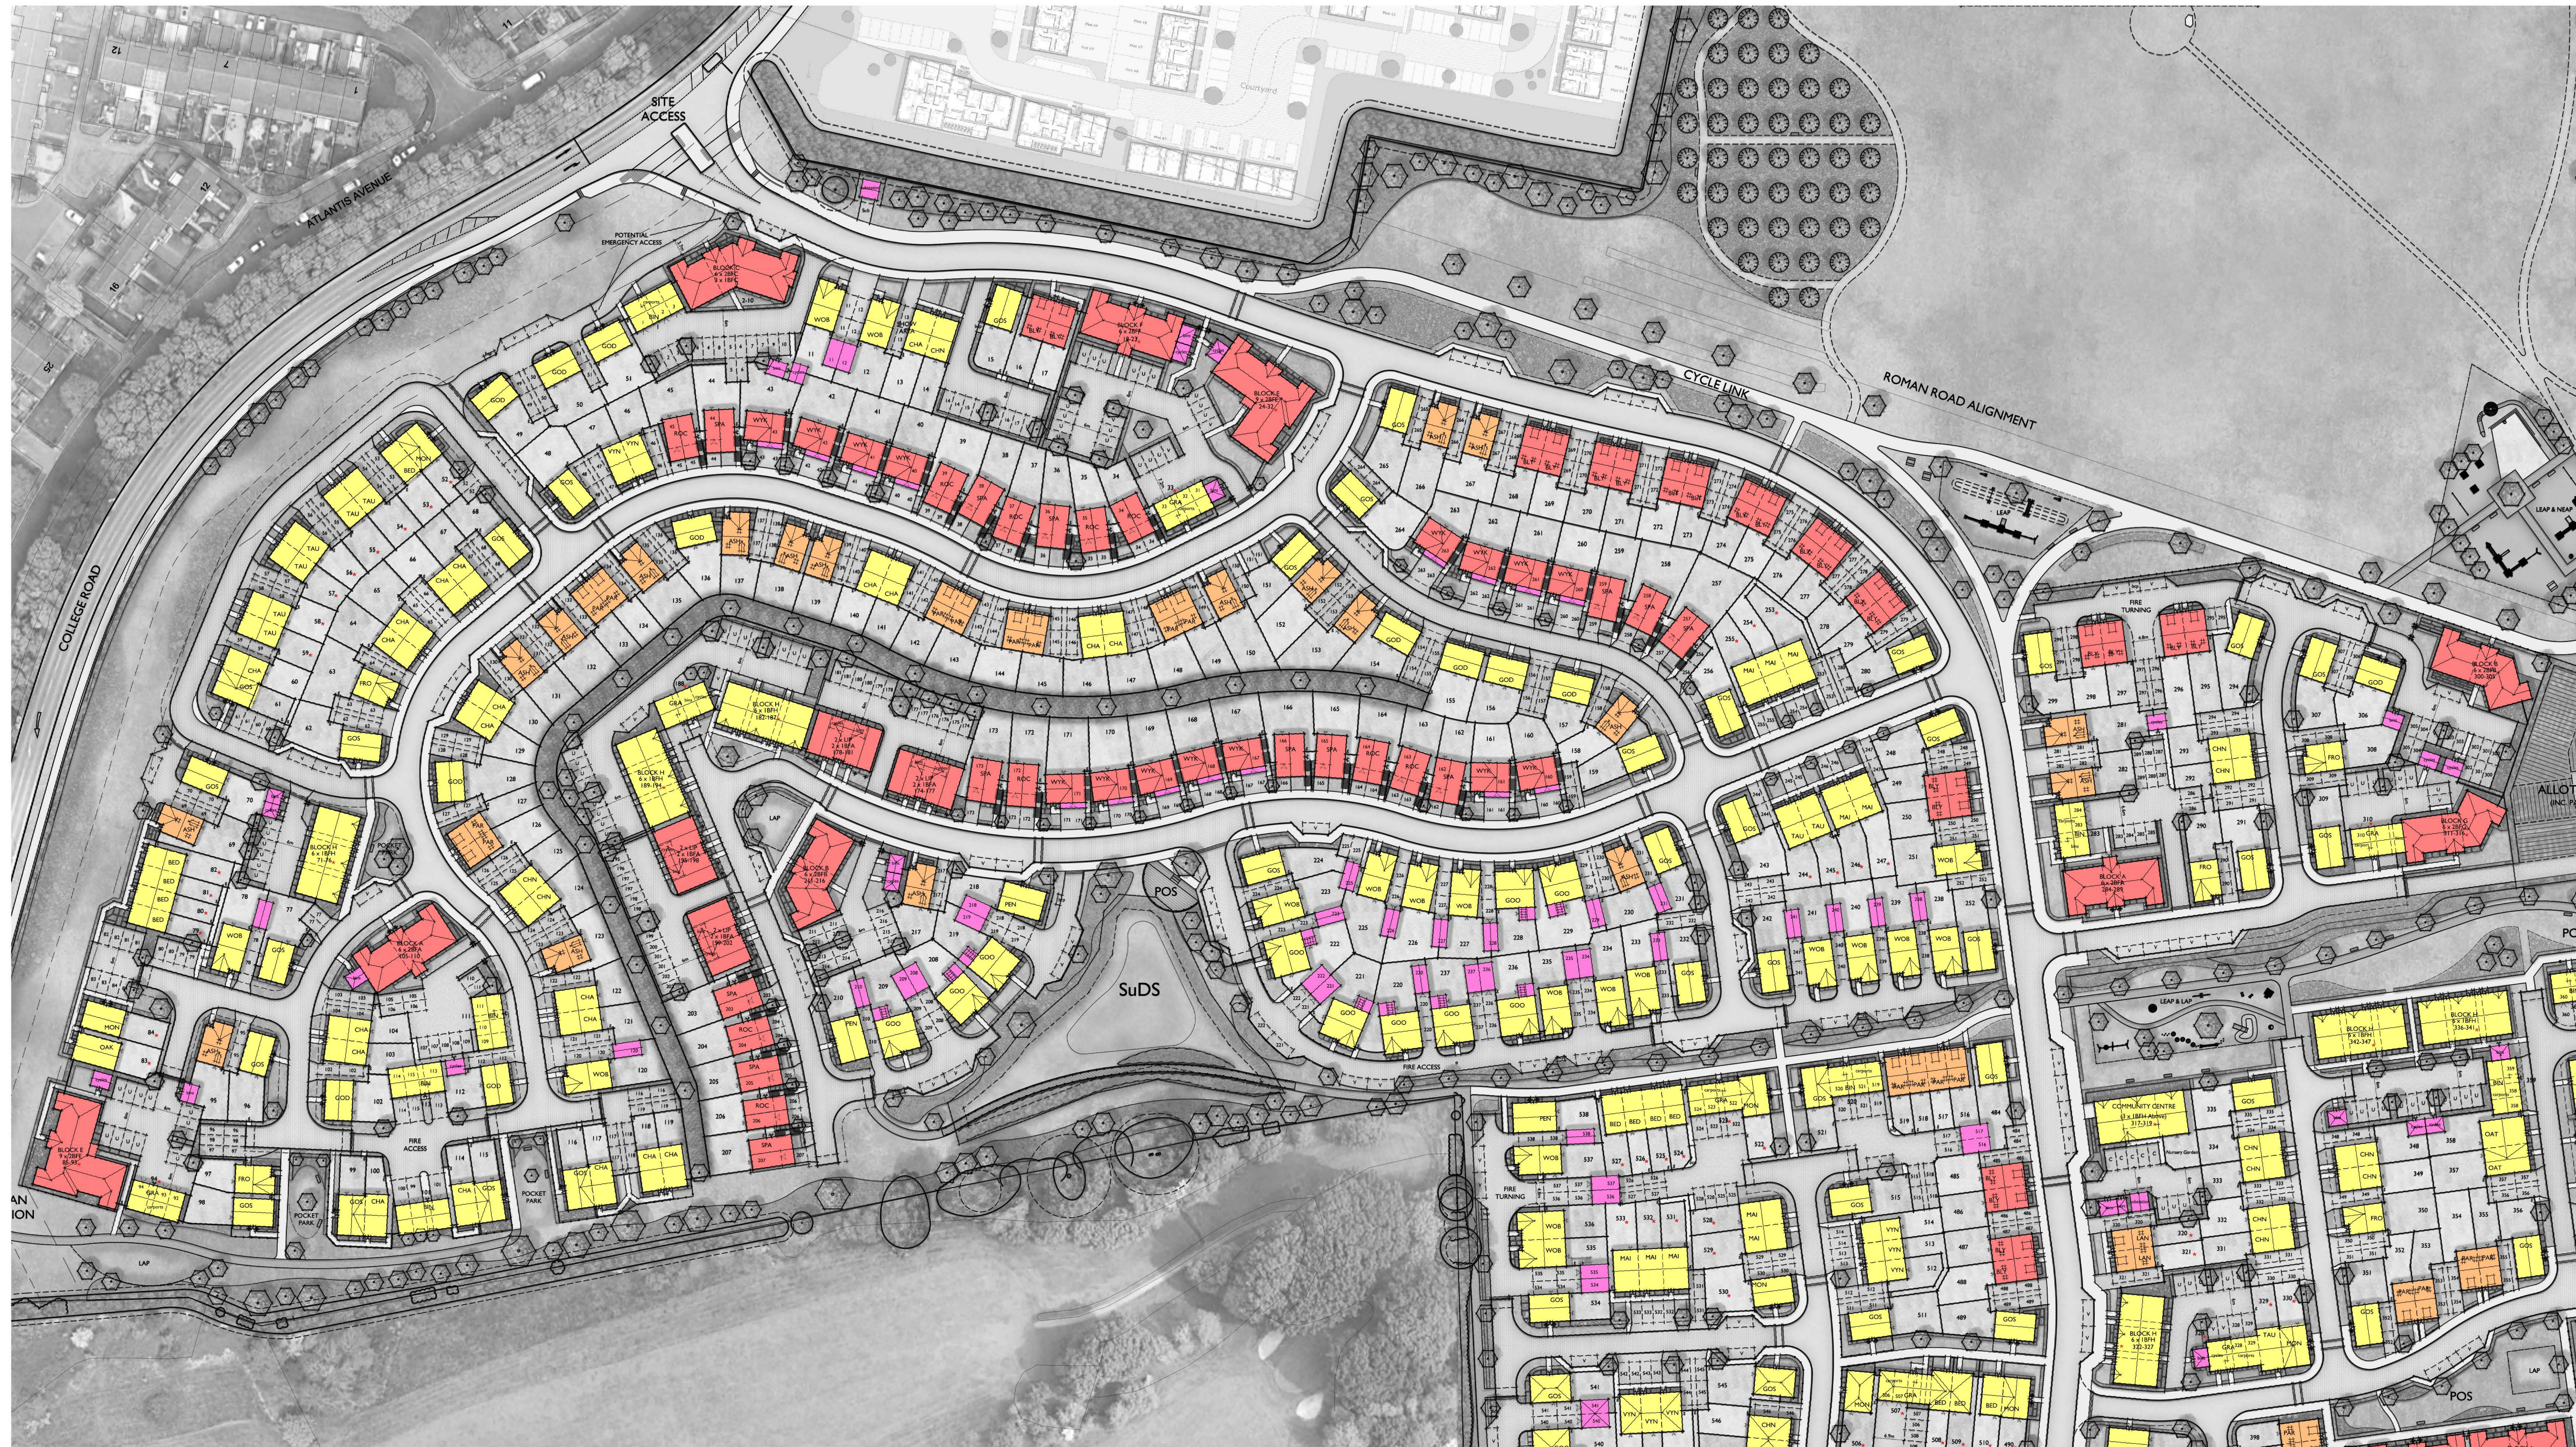

- Key
- 1 Storey
 - 2 Storey
 - 2.5 Storey
 - 3 Storey

Scale @ A0

0 5 10 15 20 25m

Scale 1:500

Rev: Date: Drawn: Checked:

Project: CAMPDOWN, PURBROOK, PORTSMOUTH

Title: PLANNING LAYOUT SHEET 1

Client: **dandara**

Date: NOVEMBER 2022

Drawn by: MAH Checked by: BB

Dwg No: CB_43_245_001_1 Rev:

Coopers & Lysons Limited, 24 Guilford Road, Brighton, Surrey GU1 1SN, Telephone 0174 450031 - www.coopers.co.uk