
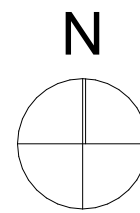


Parking Plan

Proposed Parking for three cars, cheveron parking

Proposed Parking Plan
1:50

Key Plan

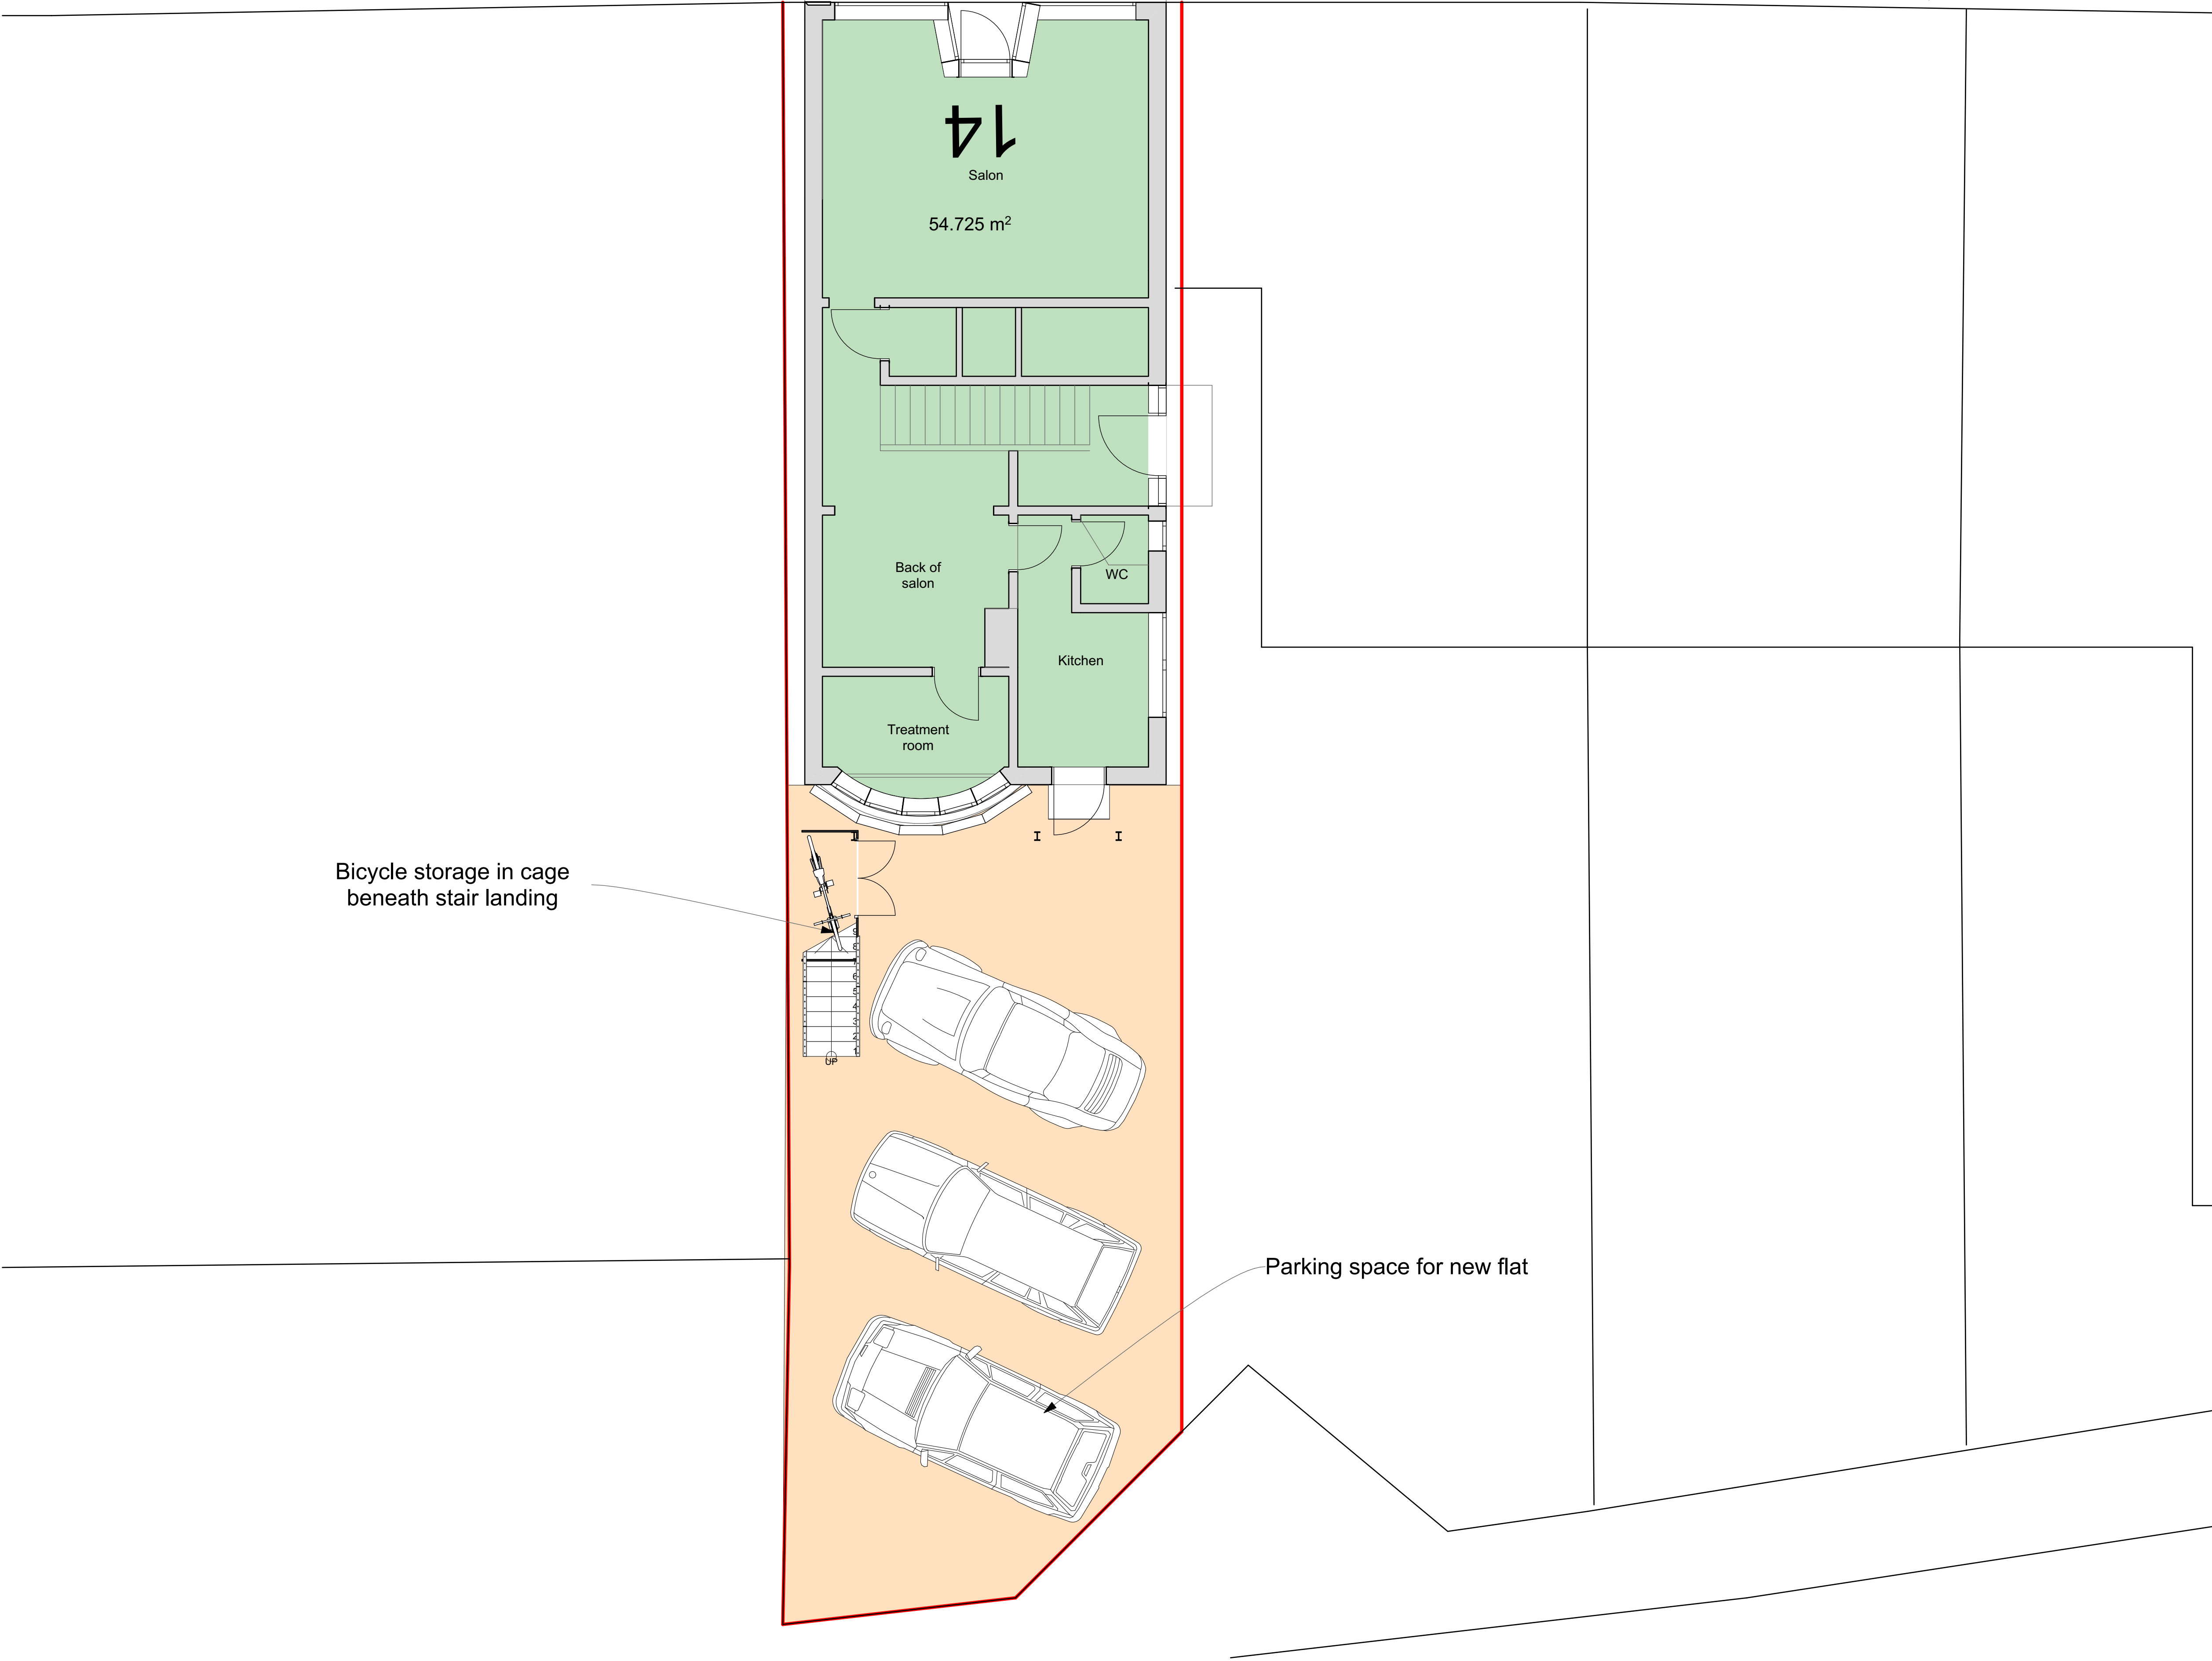

0

100mm @A1

Note: All dimensions to be checked on site by the contractor before fabrication and erection. Figured dimensions to be taken in preference to scaled dimensions. This drawing is the copyright of the architects and must not be reproduced or used without their express consent, except for the purposes of a planning application. Electronic issue of this drawing to be confirmed by paper hard copy only.

revisions & notes:

RevID	CHD	Change Name	Date
A	01	Initial Publication	21/07/2023
B	04	Bicycle Storage shown	09/08/2023
C	05	revised stair location	03/10/2023

Drawing:
Drawing name: Parking Plan Stair
Date: 20 October 2023
Scale: 1:50
Drawn: SAB

Project:
Site address: 14 Mengham Road,
Hayling Island, PO11 9BL
Client: Caroline Laphorn

Project description: Flat Conversion

pwparchitects
61 South Street, Havant, Hampshire PO9 1BZ
t: 023 9248 2494 f: 023 9248 1152
e: design@pwp-architects.com w: www.pwp-architects.com
Project No. **5923** drawing No. **1301** rev **C**