


Road 1

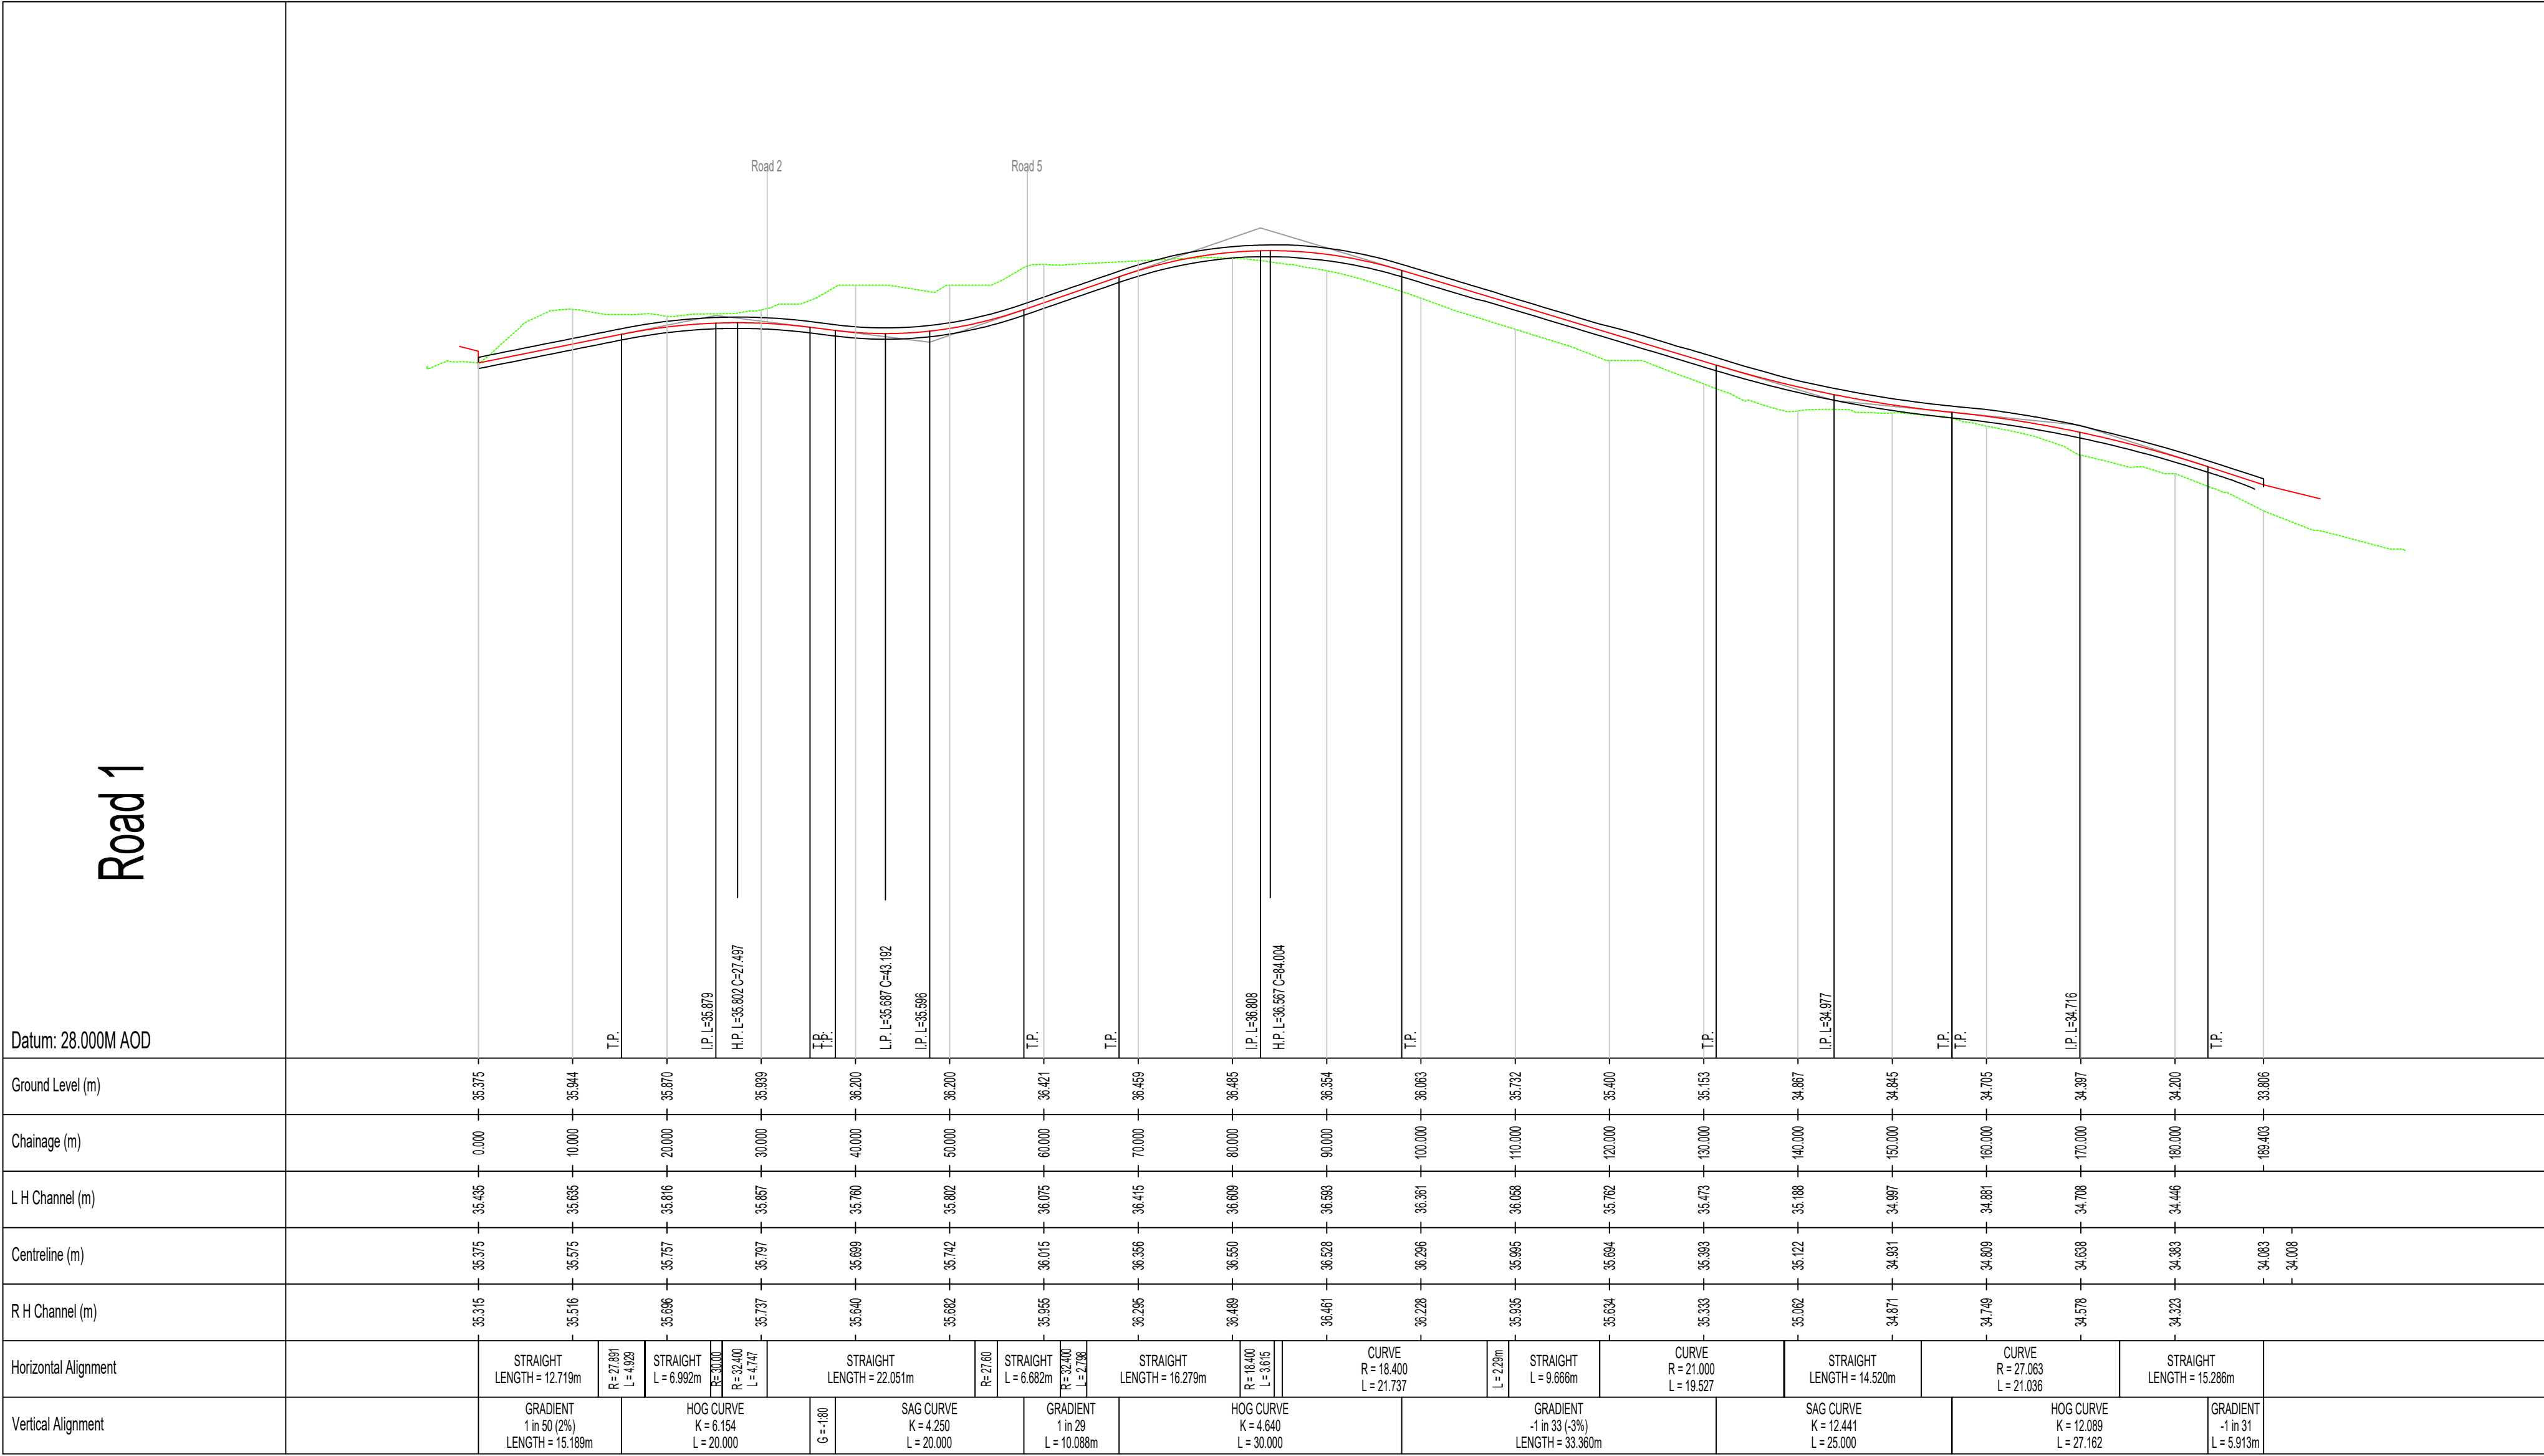

REV. No.	DATE	DESCRIPTION	DRAWN	CHECKED
Client				
Project Southleigh Park House, Havant		Ipsium Court, 24 The Quadrant, Abingdon Science Park, Abingdon Oxon, OX14 3YS Tel: 01235 555173 Email: mail@mjaconsulting.co.uk		
Title Road 1 longitudinal section		Scale: As shown@A1 Status: PLANNING		
Drawn: NL		Project Engineer: JRV		MJA Project No: 6281 Date: 11/07/2023
Drawing Number: 6281-MJA-SW-XX-DR-C-100		Rev: PL1		