This is a C.A.D drawing and may only be modified by hand in accordance with QA Procedure

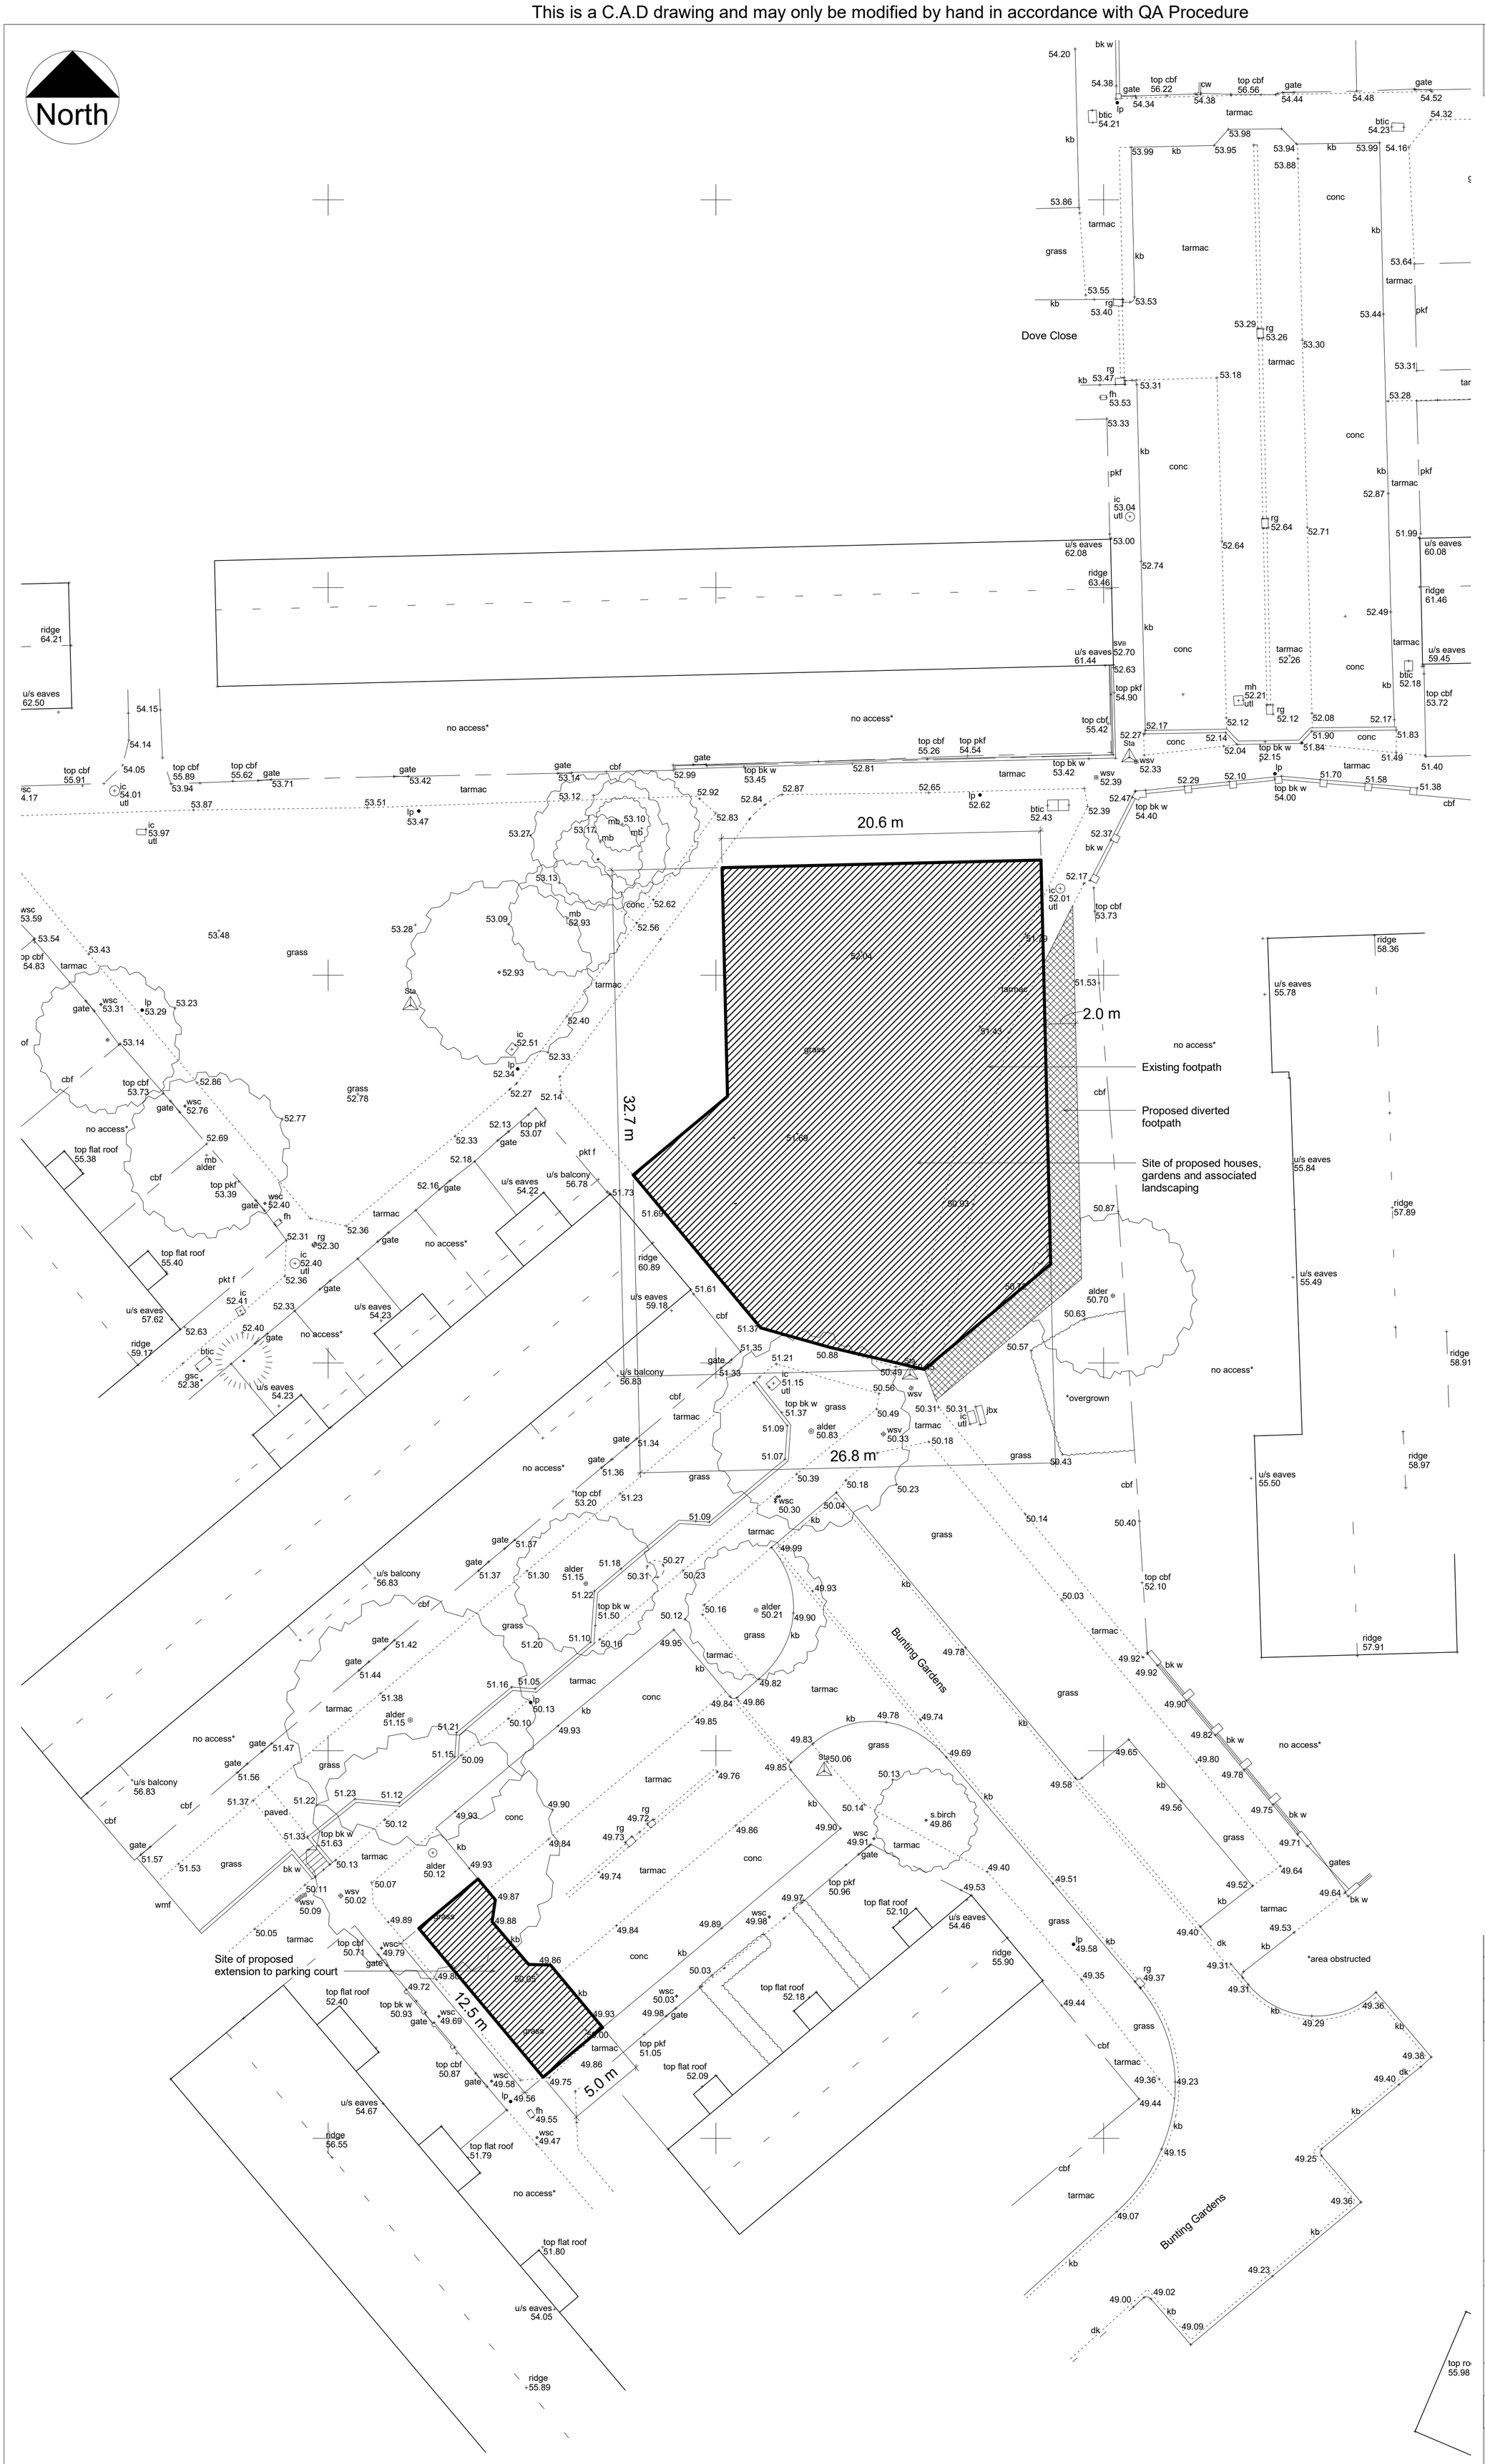

NOTE:
All dimensions to be checked on site prior to commencemetnt of any work

DO NOT SCALE FROM THIS DRAWING

Notify C.A of any discrepancies before ordering materials.

Key

- Existing highway land to be stopped up
- Existing highway land to be improved

Rev	Date	Revision Details (Amended By)	Approved By
P2	20/04/23	Stopping up area enlarged following feedback from Hampshire CC Highways	CG

Project
Bunting Gardens

Drawing Title
Stopping Up Plan

Date	Scale @ A1
02/01/23	1 : 200

Housing, Neighbourhood & Building Services

Portsmouth CITY COUNCIL

JAMES HILL
Head of Service

DEPARTMENTAL SECTION:
ARCHITECTS GROUP - Susan Whitehouse Dip.L.A. M.L.I. Design Group Manager

Tel No: 023 92 841518
Fax No: 023 92 834738

Design/ Survey By	Drawn By	Checked By
CG	CG	

Drawing No
2637 / 2000 / P2

SURVEY		DESIGN		WORKING DRAWING	
FEASIBILITY		TENDER		AS BUILT	
INFORMATION	◯	CONTRACT		A.I.	

PRELIMINARY - FOR DISCUSSION

c Copyright P.C.C. 2009