


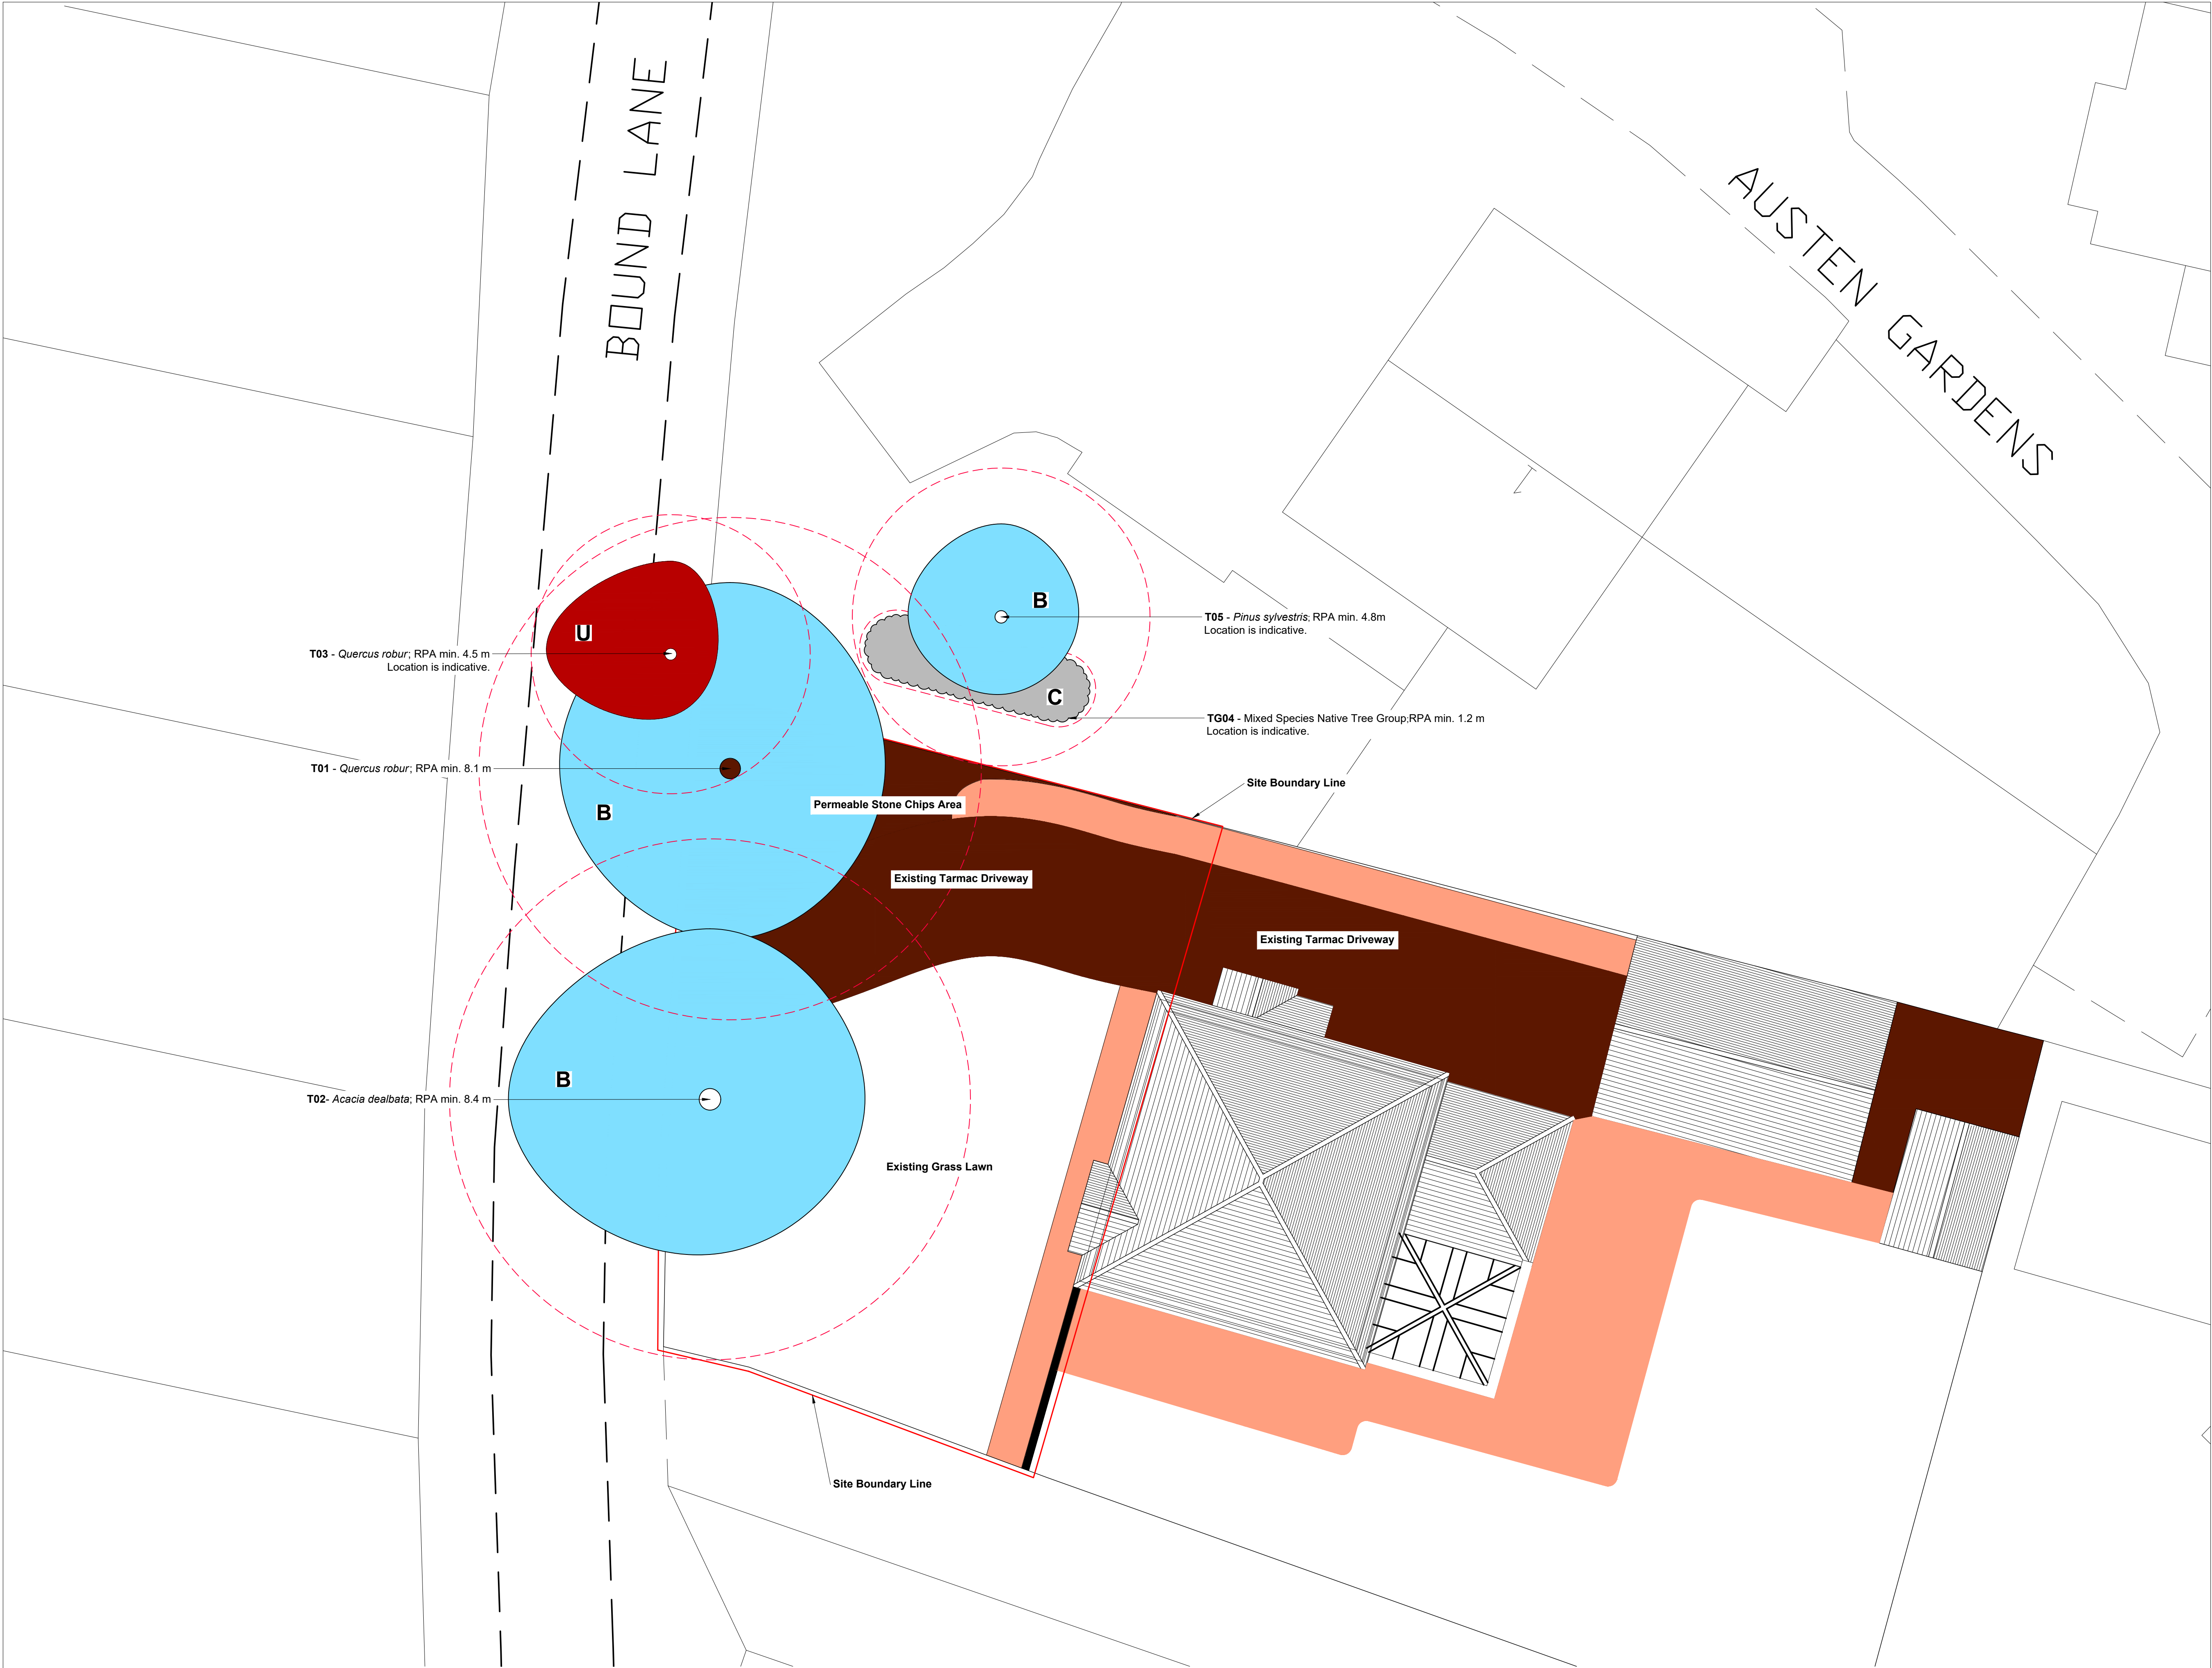

Legend

T02 **Tree and Shrub Numbers.**

Tree Root Protection Areas
Tree Root Protection Areas calculated and specified in accordance with BS 5837:2012 - 'Trees in Relation to Design, Demolition and Construction - Recommendations'.

Category B Trees
Trees of Moderate Quality and Value.

Category C Trees
Trees of Low Quality and Value.

Category U Trees
Trees unsuitable for retention.

Site Boundary Line.

Notes:

- Drawing to be read in colour.
- For details of existing trees and vegetation refer to: LLD2888-ARB-SCH-001 - Existing Tree Schedule;
- For assessment of effects of the proposed development on existing trees refer to LLD2888-ARB-REP-001- Arboricultural Impact Assessment and Method Statement;

PLANNING ISSUE

Rev	Description	Date	Initials
00	Planning Issue	13.03.23	GO

LIZARD
Landscape Design and Ecology


The Old Bank, 34 South Street, Tarring, Worthing, West Sussex, BN14 7LH
T. 01903 216033 E. lizardlandscape@btconnect.com W. lizardlandscapeecology.com

Client
iDraw Ltd
Project Title and Location
21 Bound Lane
Hayling Island, Hampshire

Drawing Title
Tree Constraints Plan

Scale	Drawn	Approved	Date
A1@1:000	GO	GS	13.03.23

Drawing No	Revision
LLD2888-ARB-DWG-001	00

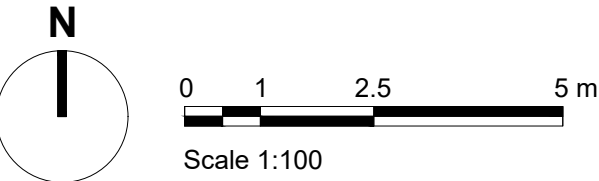

Tree Constraints Plan
21 Bound Lane, Hayling Island, Hampshire.