


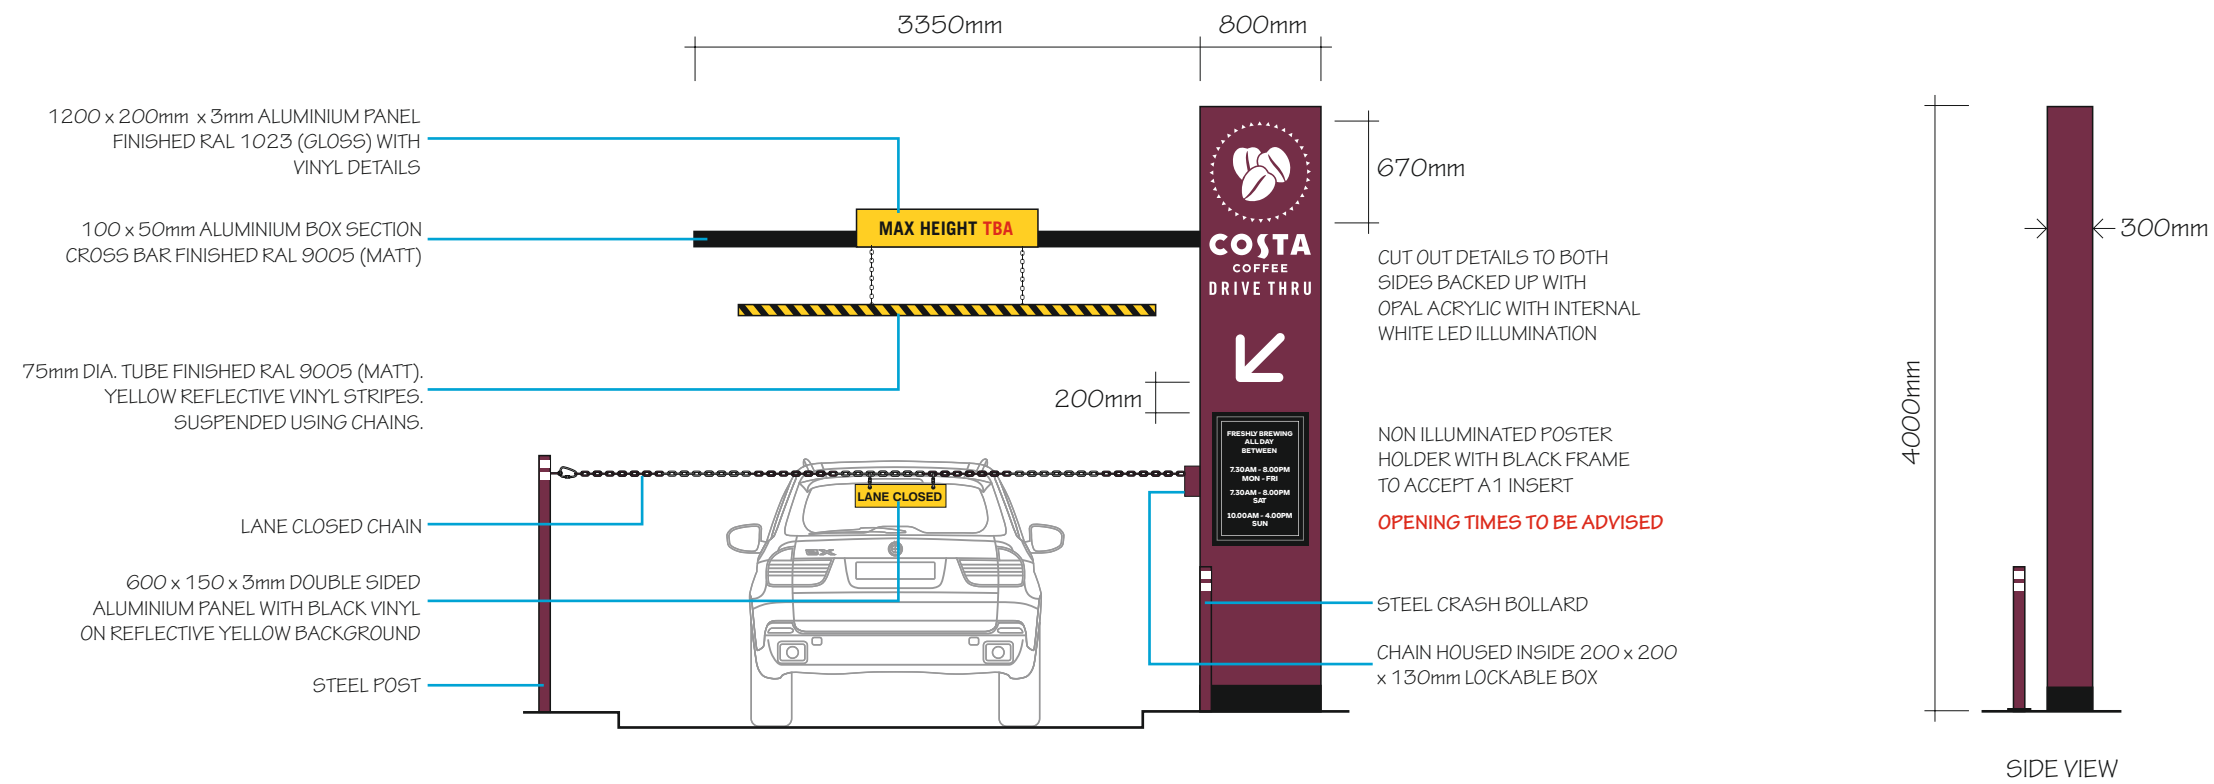


HEIGHT BARRIER - DOUBLE SIDED
CANTILEVER RH POST

Scale 1:50

MEASURED LIGHT OUTPUT APPROX 600 CDM2 AT FACE

POWER FEED TO BASE SUPPLIED BY OTHERS

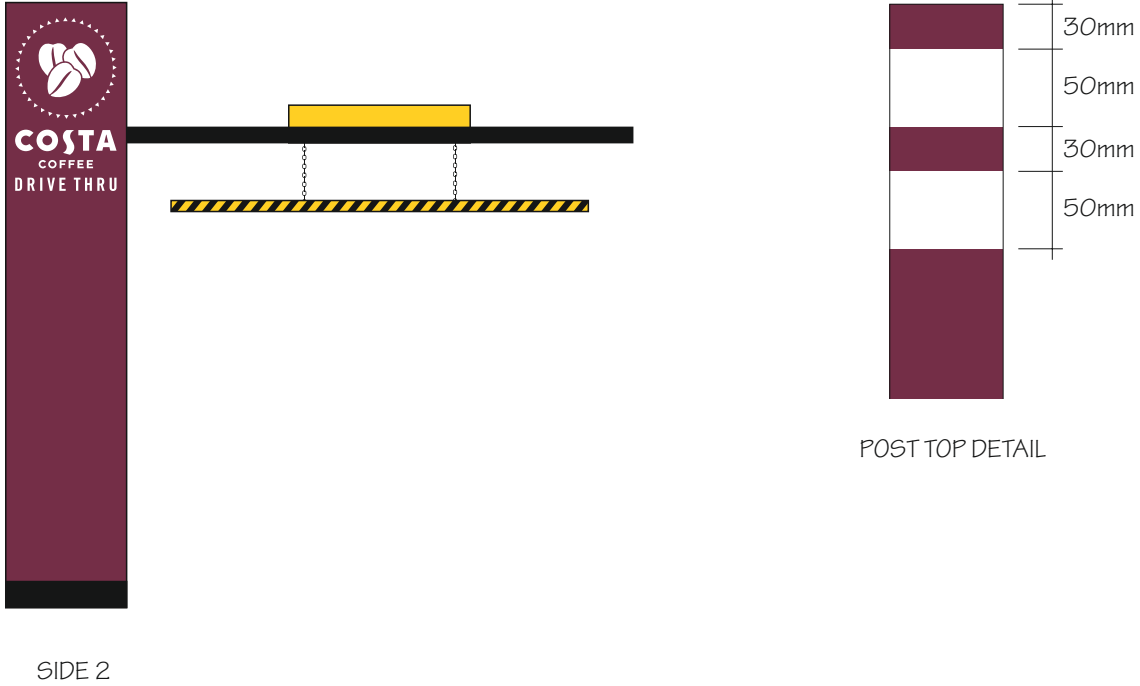

ANY COLOURS SHOWN ARE INDICATIVE ONLY AND ARE NOT TRUE REPRESENTATIONS OF THE FINISHED PRODUCT.

THIS DRAWING IS THE PROPERTY OF BENSON SIGNS LIMITED. COPYRIGHT IS RESERVED BY THEM AND IS ISSUED ON THE CONDITION THAT IT IS NOT COPIED OR DISCLOSED BY OR TO ANY UNAUTHORISED PERSONS WITHOUT PRIOR CONSENT IN WRITING OF BENSON SIGNS LIMITED.

CLIENT COSTA			JOB DRIVE THRU, WATERLOOVILLE		
DATE 13.10.2020	SCALE AS SHOWN @ A3	DRAWN M.M.	REV.	DWG No.	28880