


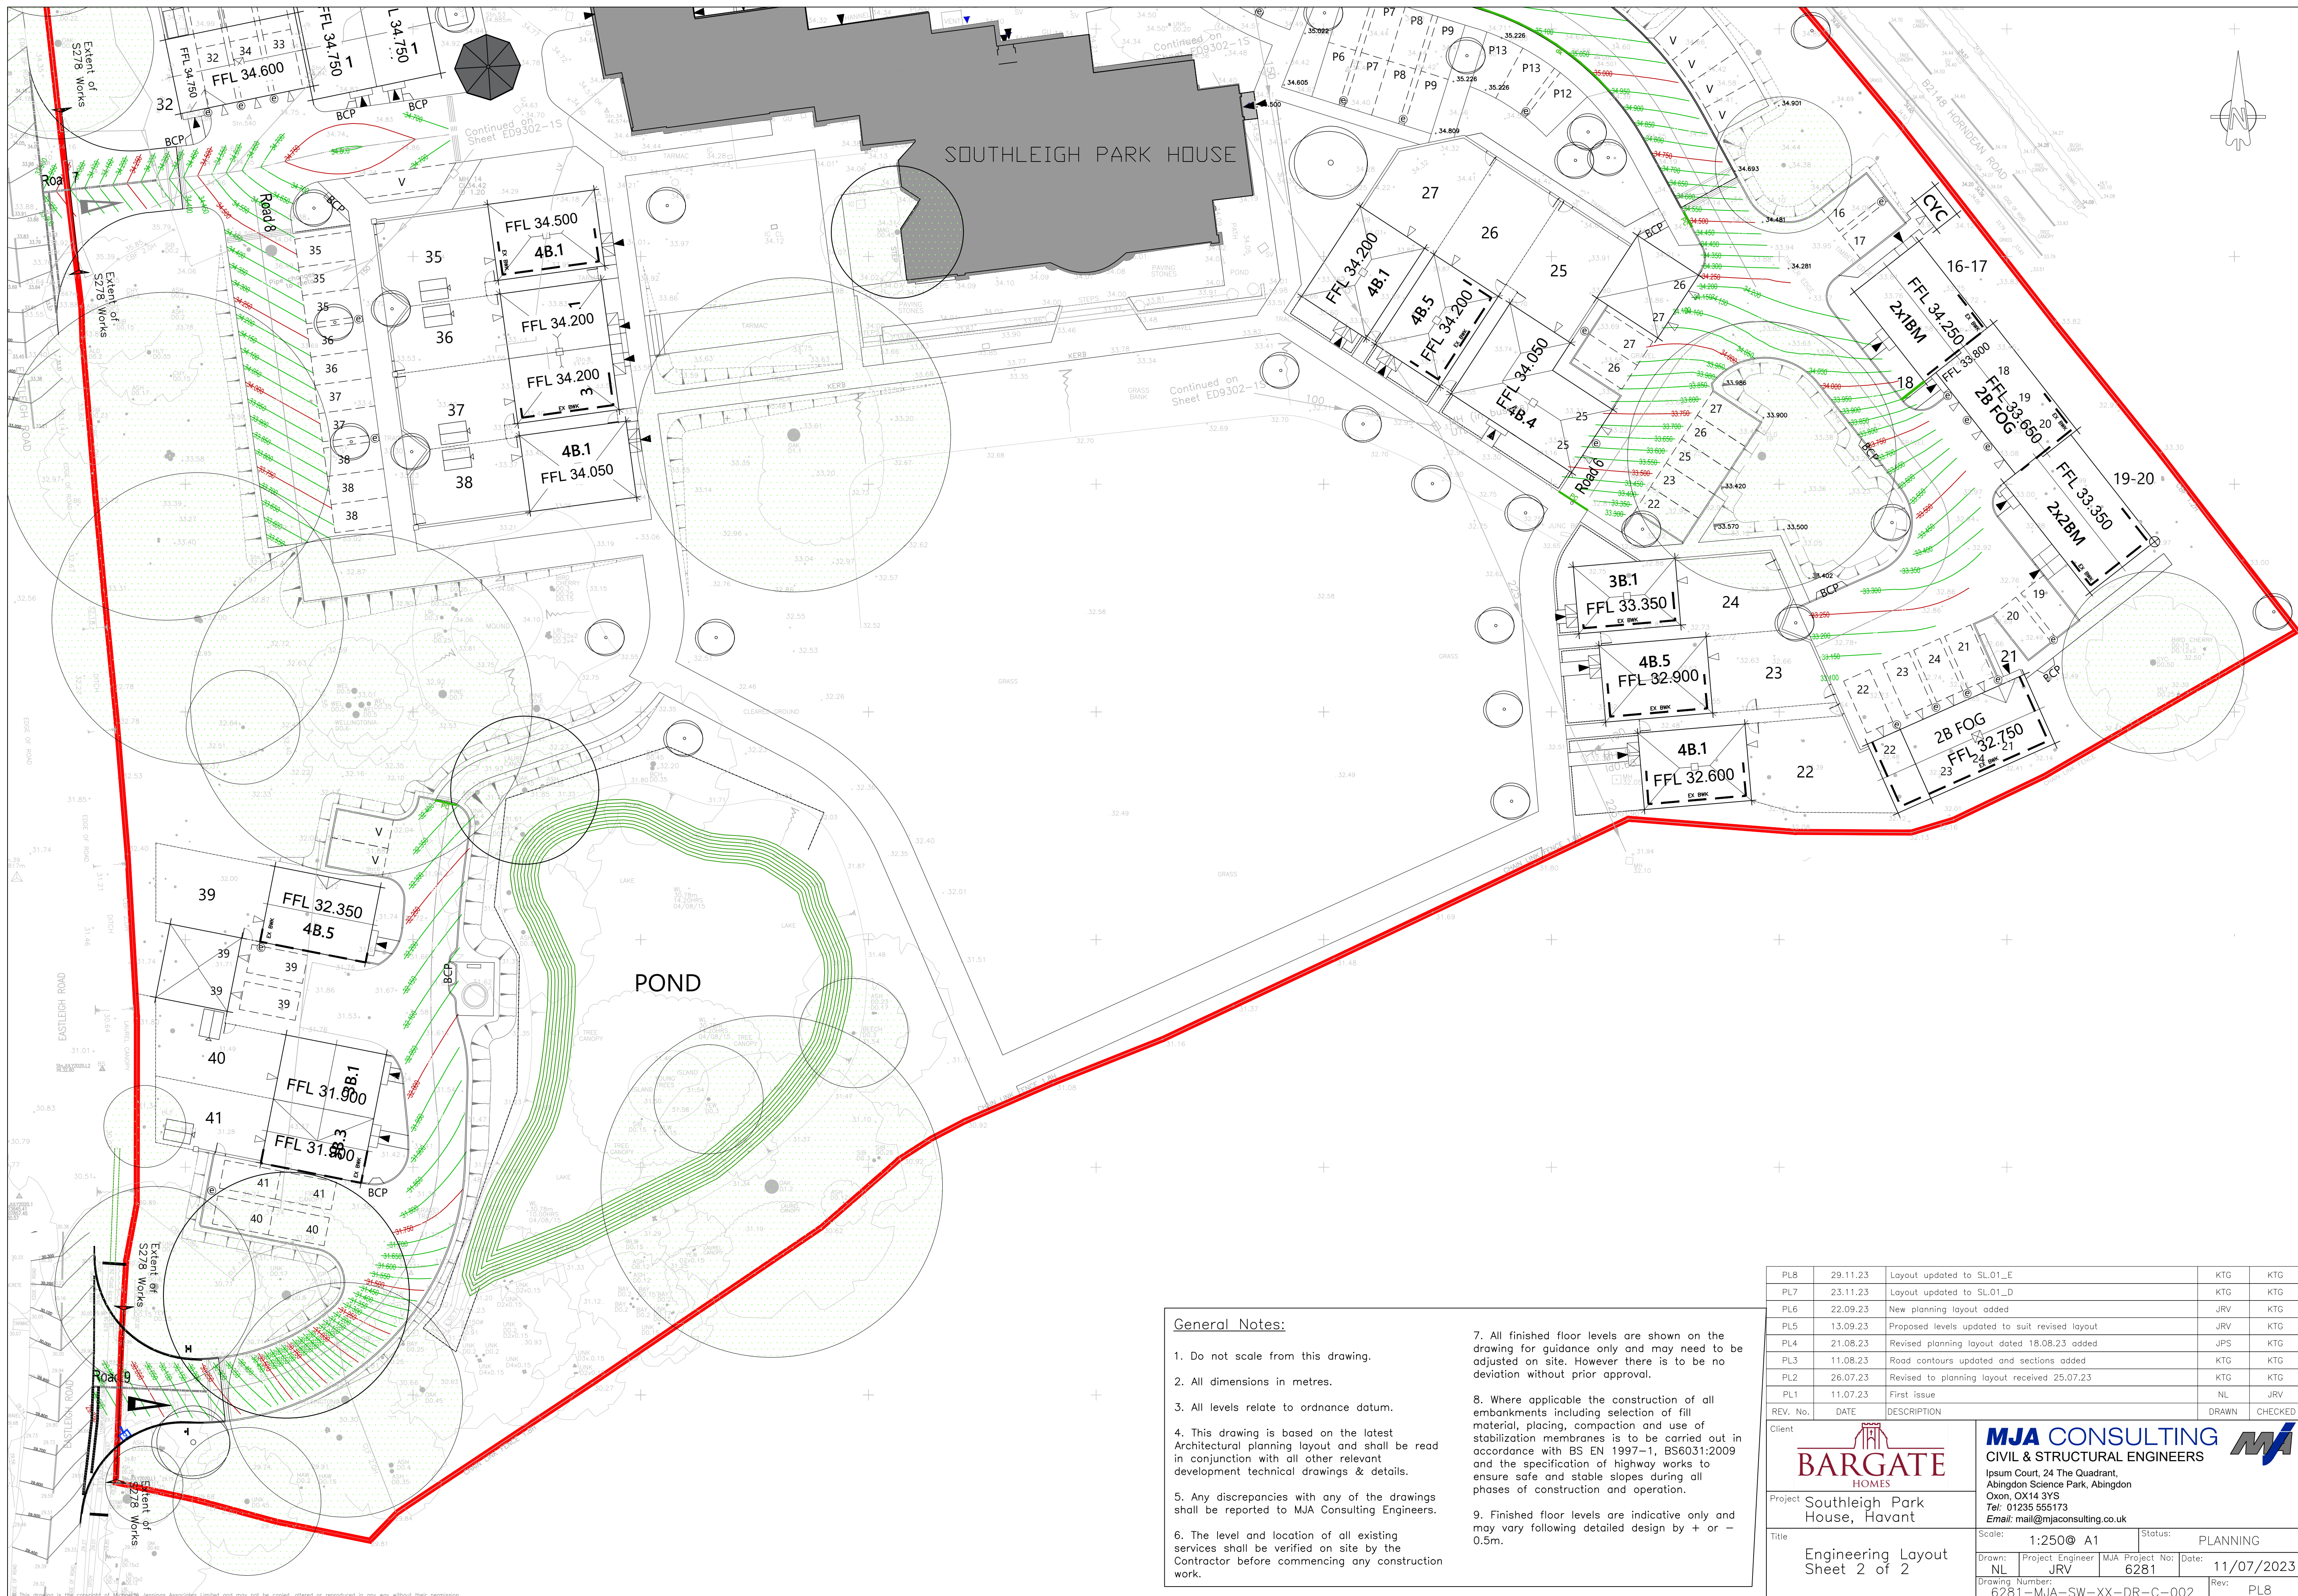

PL8	29.11.23	Layout updated to SL01_E	KTG	KTG
PL7	23.11.23	Layout updated to SL01_D	KTG	KTG
PL6	22.09.23	New planning layout added	JRV	KTG
PL5	13.09.23	Proposed levels updated to suit revised layout	JRV	KTG
PL4	21.08.23	Revised planning layout dated 18.08.23 added	JPS	KTG
PL3	11.08.23	Road contours updated and sections added	KTG	KTG
PL2	26.07.23	Revised to planning layout received 25.07.23	KTG	KTG
PL1	11.07.23	First issue	NL	JRV
REV. No.	DATE	DESCRIPTION	DRAWN	CHECKED
Client 		 MJA CONSULTING CIVIL & STRUCTURAL ENGINEERS Ipsum Court, 24 The Quadrant, Abingdon Science Park, Abingdon Oxon, OX14 3YS Tel: 01235 555173 Email: mail@mjaconsulting.co.uk		
Project Southleigh Park House, Havant		Scale: 1:250@ A1 Status: PLANNING		
Title Engineering Layout Sheet 2 of 2		Drawn: NL Project Engineer: JRV MJA Project No: 6281 Date: 11/07/2023 Drawing Number: 6281-MJA-SW-XX-DR-C-002 Rev: PL8		