


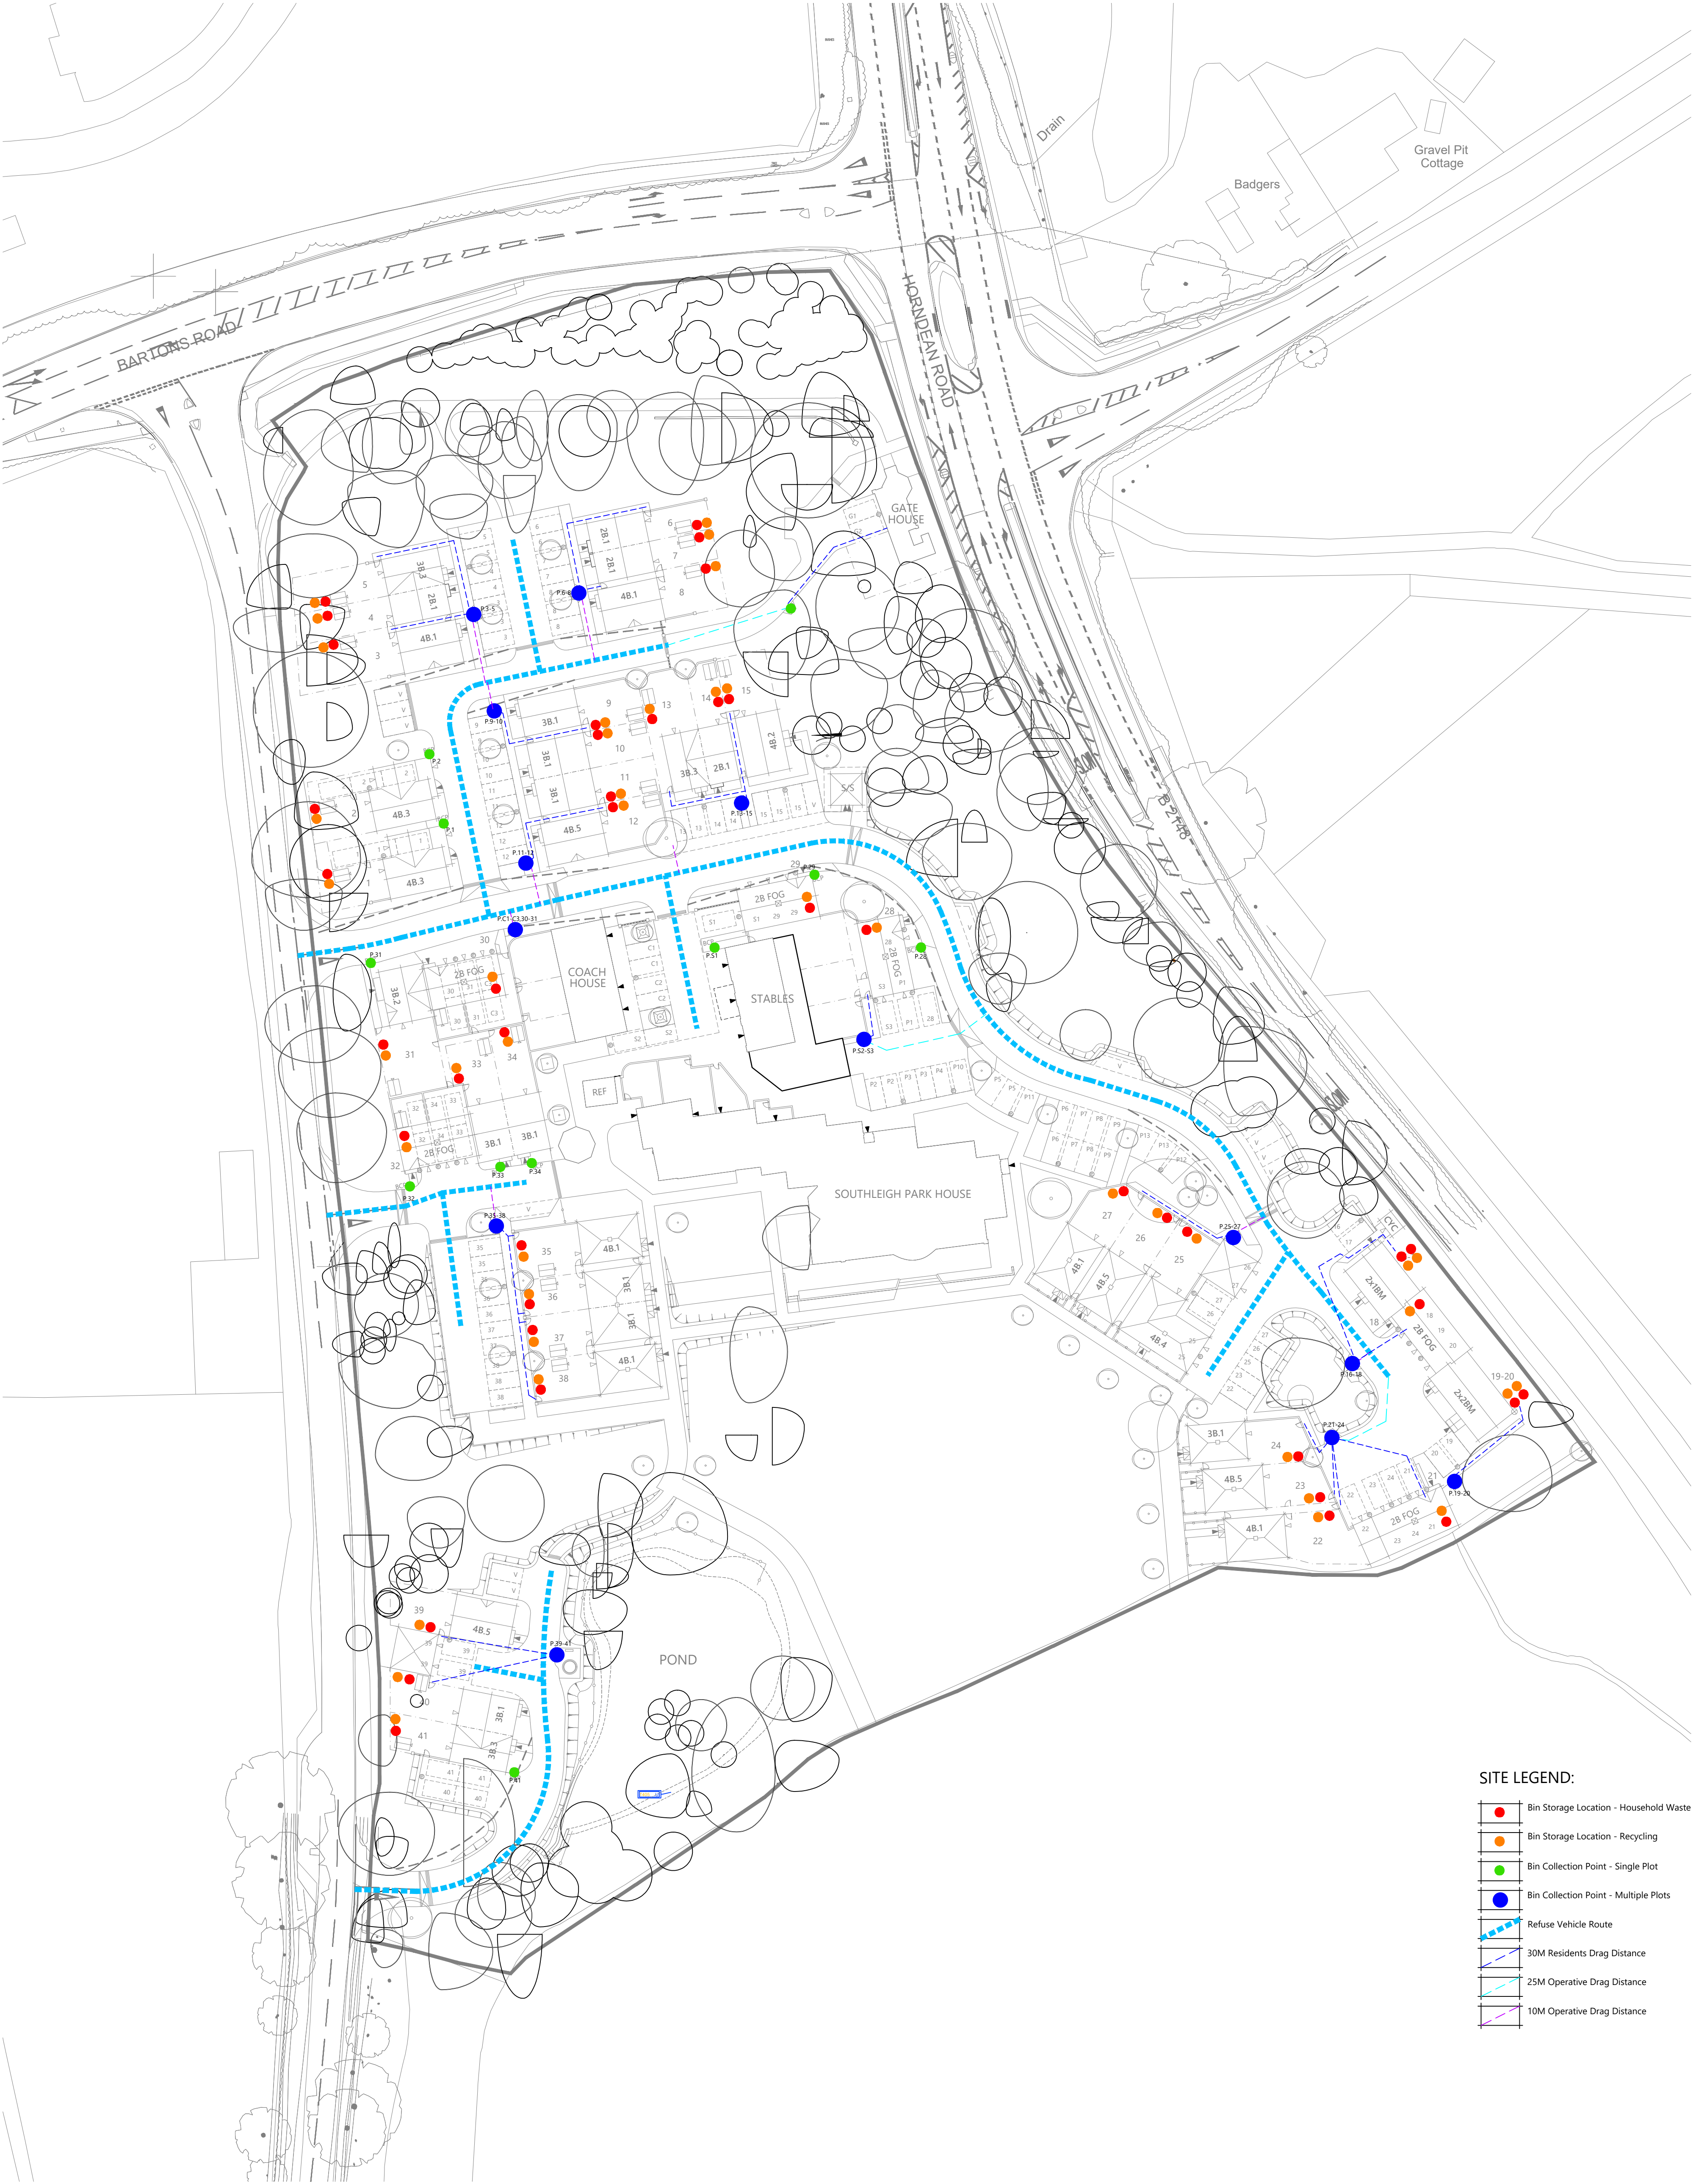

SITE LEGEND:

- Bin Storage Location - Household Waste
- Bin Storage Location - Recycling
- Bin Collection Point - Single Plot
- Bin Collection Point - Multiple Plots
- Refuse Vehicle Route
- 30M Residents Drag Distance
- 25M Operative Drag Distance
- 10M Operative Drag Distance

scale 1:500

0 10m 20m 30m

N

Romsey Portishead
T:01794 367703 T:01275 407000
F:01794 367276 F:01794 367276

www.thrivearchitects.co.uk

This drawing is the copyright of Thrive Architects Ltd ©. All rights reserved. Ordnance Survey Data © Crown Copyright. All rights reserved. Licence No. 100007359. Permission is granted to scale from this drawing for the purposes of **Local Authority Planning Approval only**. For all other purposes DO NOT scale from this drawing. Contractors, sub-contractors and suppliers are to check all relevant dimensions and levels of the site and building before commencing any shop drawings or building work. Any discrepancies should be recorded to the Architect. Where applicable this drawing is to be read in conjunction with the Consultants' drawings.

Rev	Description	Date	Au	Ch
A	Planning issue.	26.09.23	MWP	CMI
B	Updated inline with SL01 rev B.	27.09.23	MWP	CMI

Project Southleigh Park, Havant
Drawing Refuse Strategy Layout

Client	Bargate Homes	Date	Sept. 2023
Job no.	BARG230130	Revision	B
Dwg no.	RSL01	Scale	1:500 at A1
Author	MWP	Checker	
Status	PLANNING	Office	Romsey
Client ref.			

