


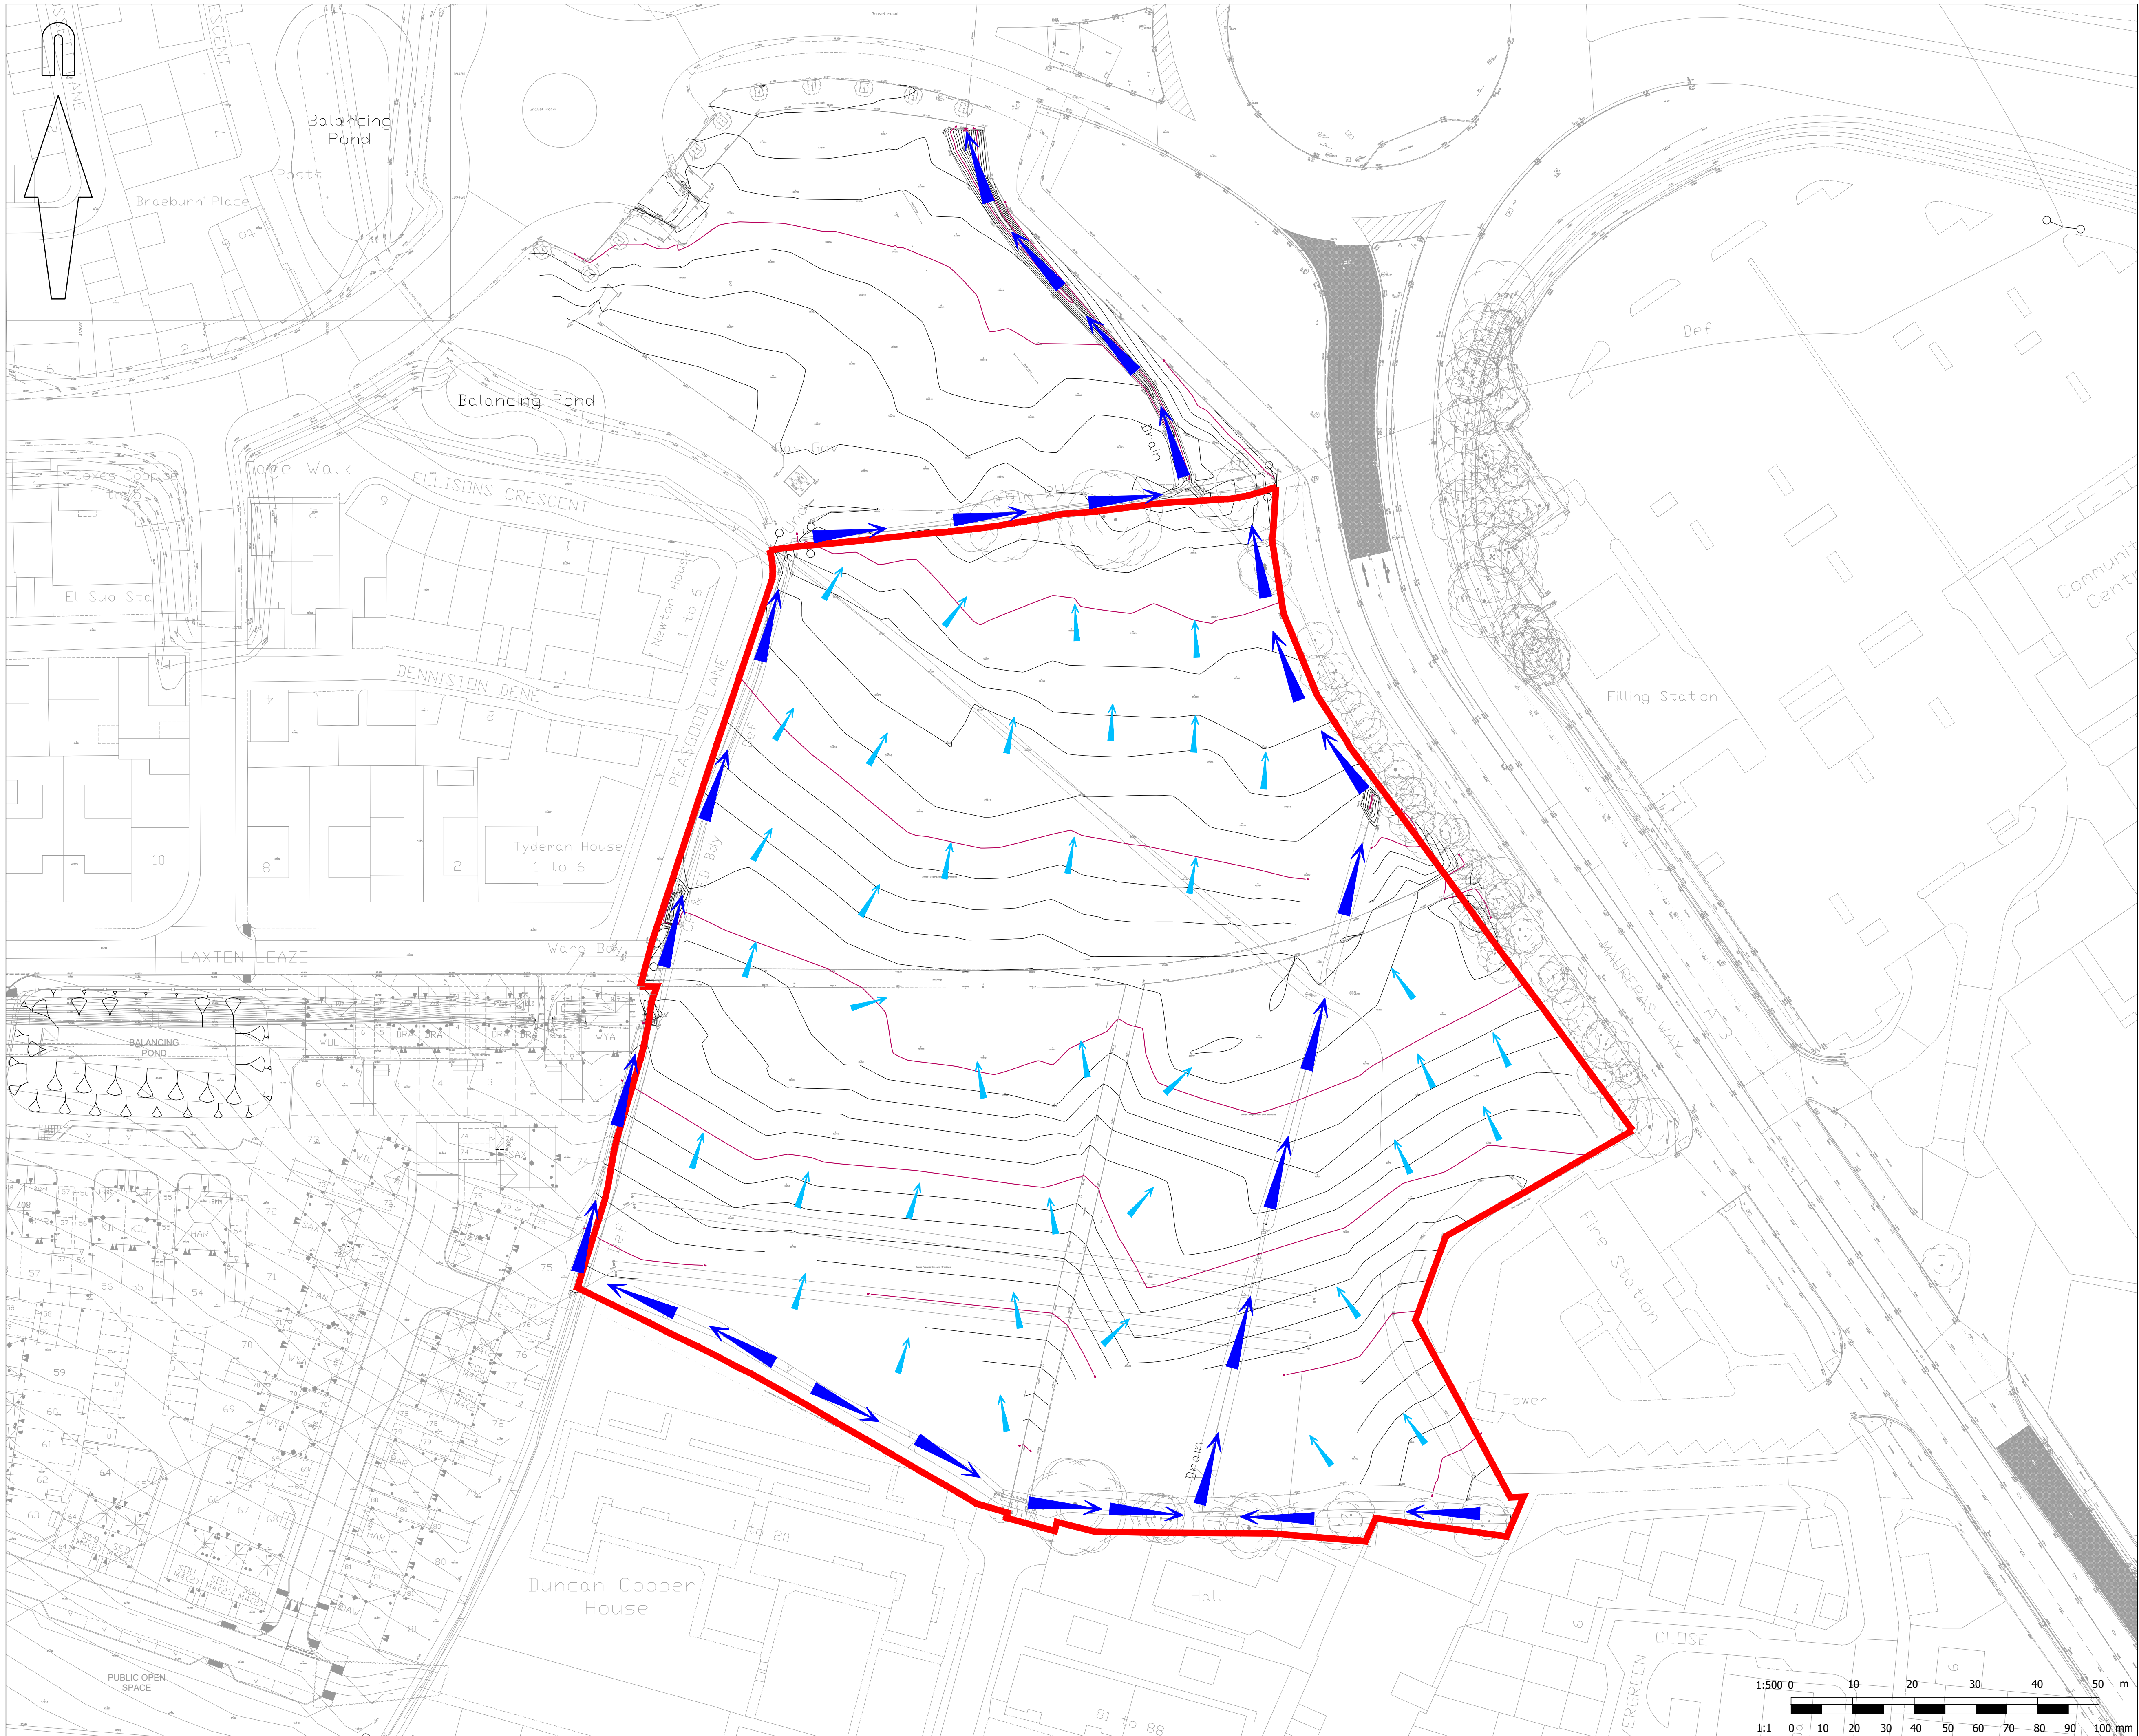


© Mayer Brown Limited Copyright. The drawings, information and data recorded in this document ("the information") is the property of Mayer Brown. This document and the information are solely for the use of the authorised recipient and this document may not be used, copied or reproduced in whole or part for any purposes other than which it was supplied by Mayer Brown. Mayer Brown makes no representation, undertakes no duty and accepts no responsibilities to any third party who may use or rely upon this document or the information.

A1 ORIGINAL

© Crown Copyright and database rights 2023 Ordnance Survey 0100031673

- KEY
- EXTENT OF DEVELOPMENT BOUNDARY
 - DIRECTION OF WATERCOURSE
 - DIRECTION OF OVERLAND WATER

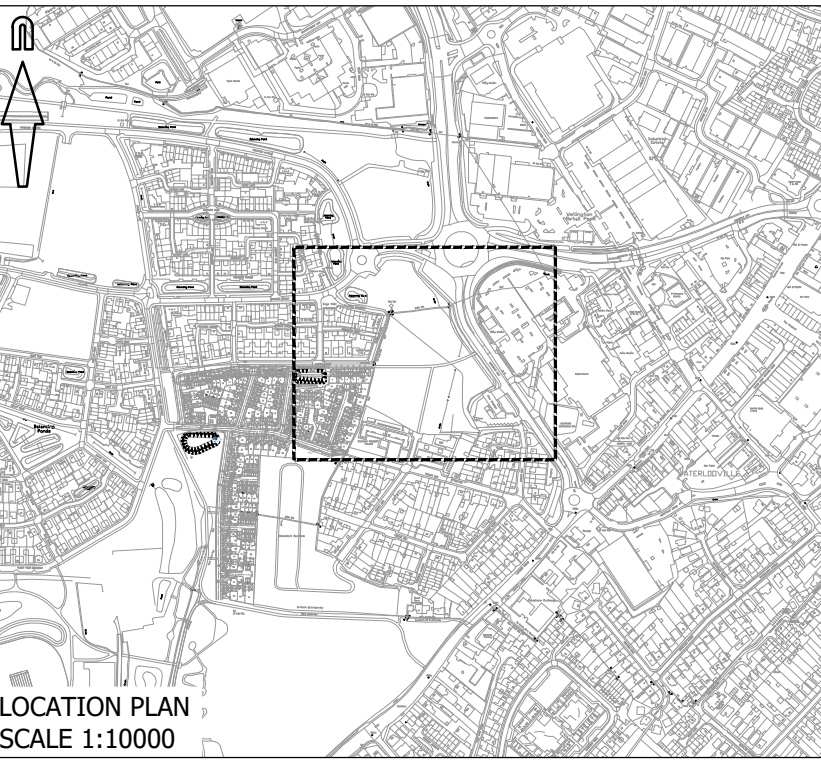

FOR INFORMATION
NOT FOR CONSTRUCTION

rev.	amendment	checked	date

m3
mayer brown

Mayer Brown Limited Lion House
Oriental Road Woking Surrey GU22 8AR
Telephone 01483 750 538 Fax 01483 750 437
wokingoffice@mayerbrown.co.uk www.mayerbrown.co.uk

client **grainger plc**

project **BLUE STAR LAND, WATERLOOVILLE**

scale 1:500 drawn by KD checked by WD

date JANUARY 2023 cad file DR_01.DWG

title
EXISTING OVERLAND FLOOD FLOW PATH

drawing number **GTWVILLE_BSL/DR/01** rev.