


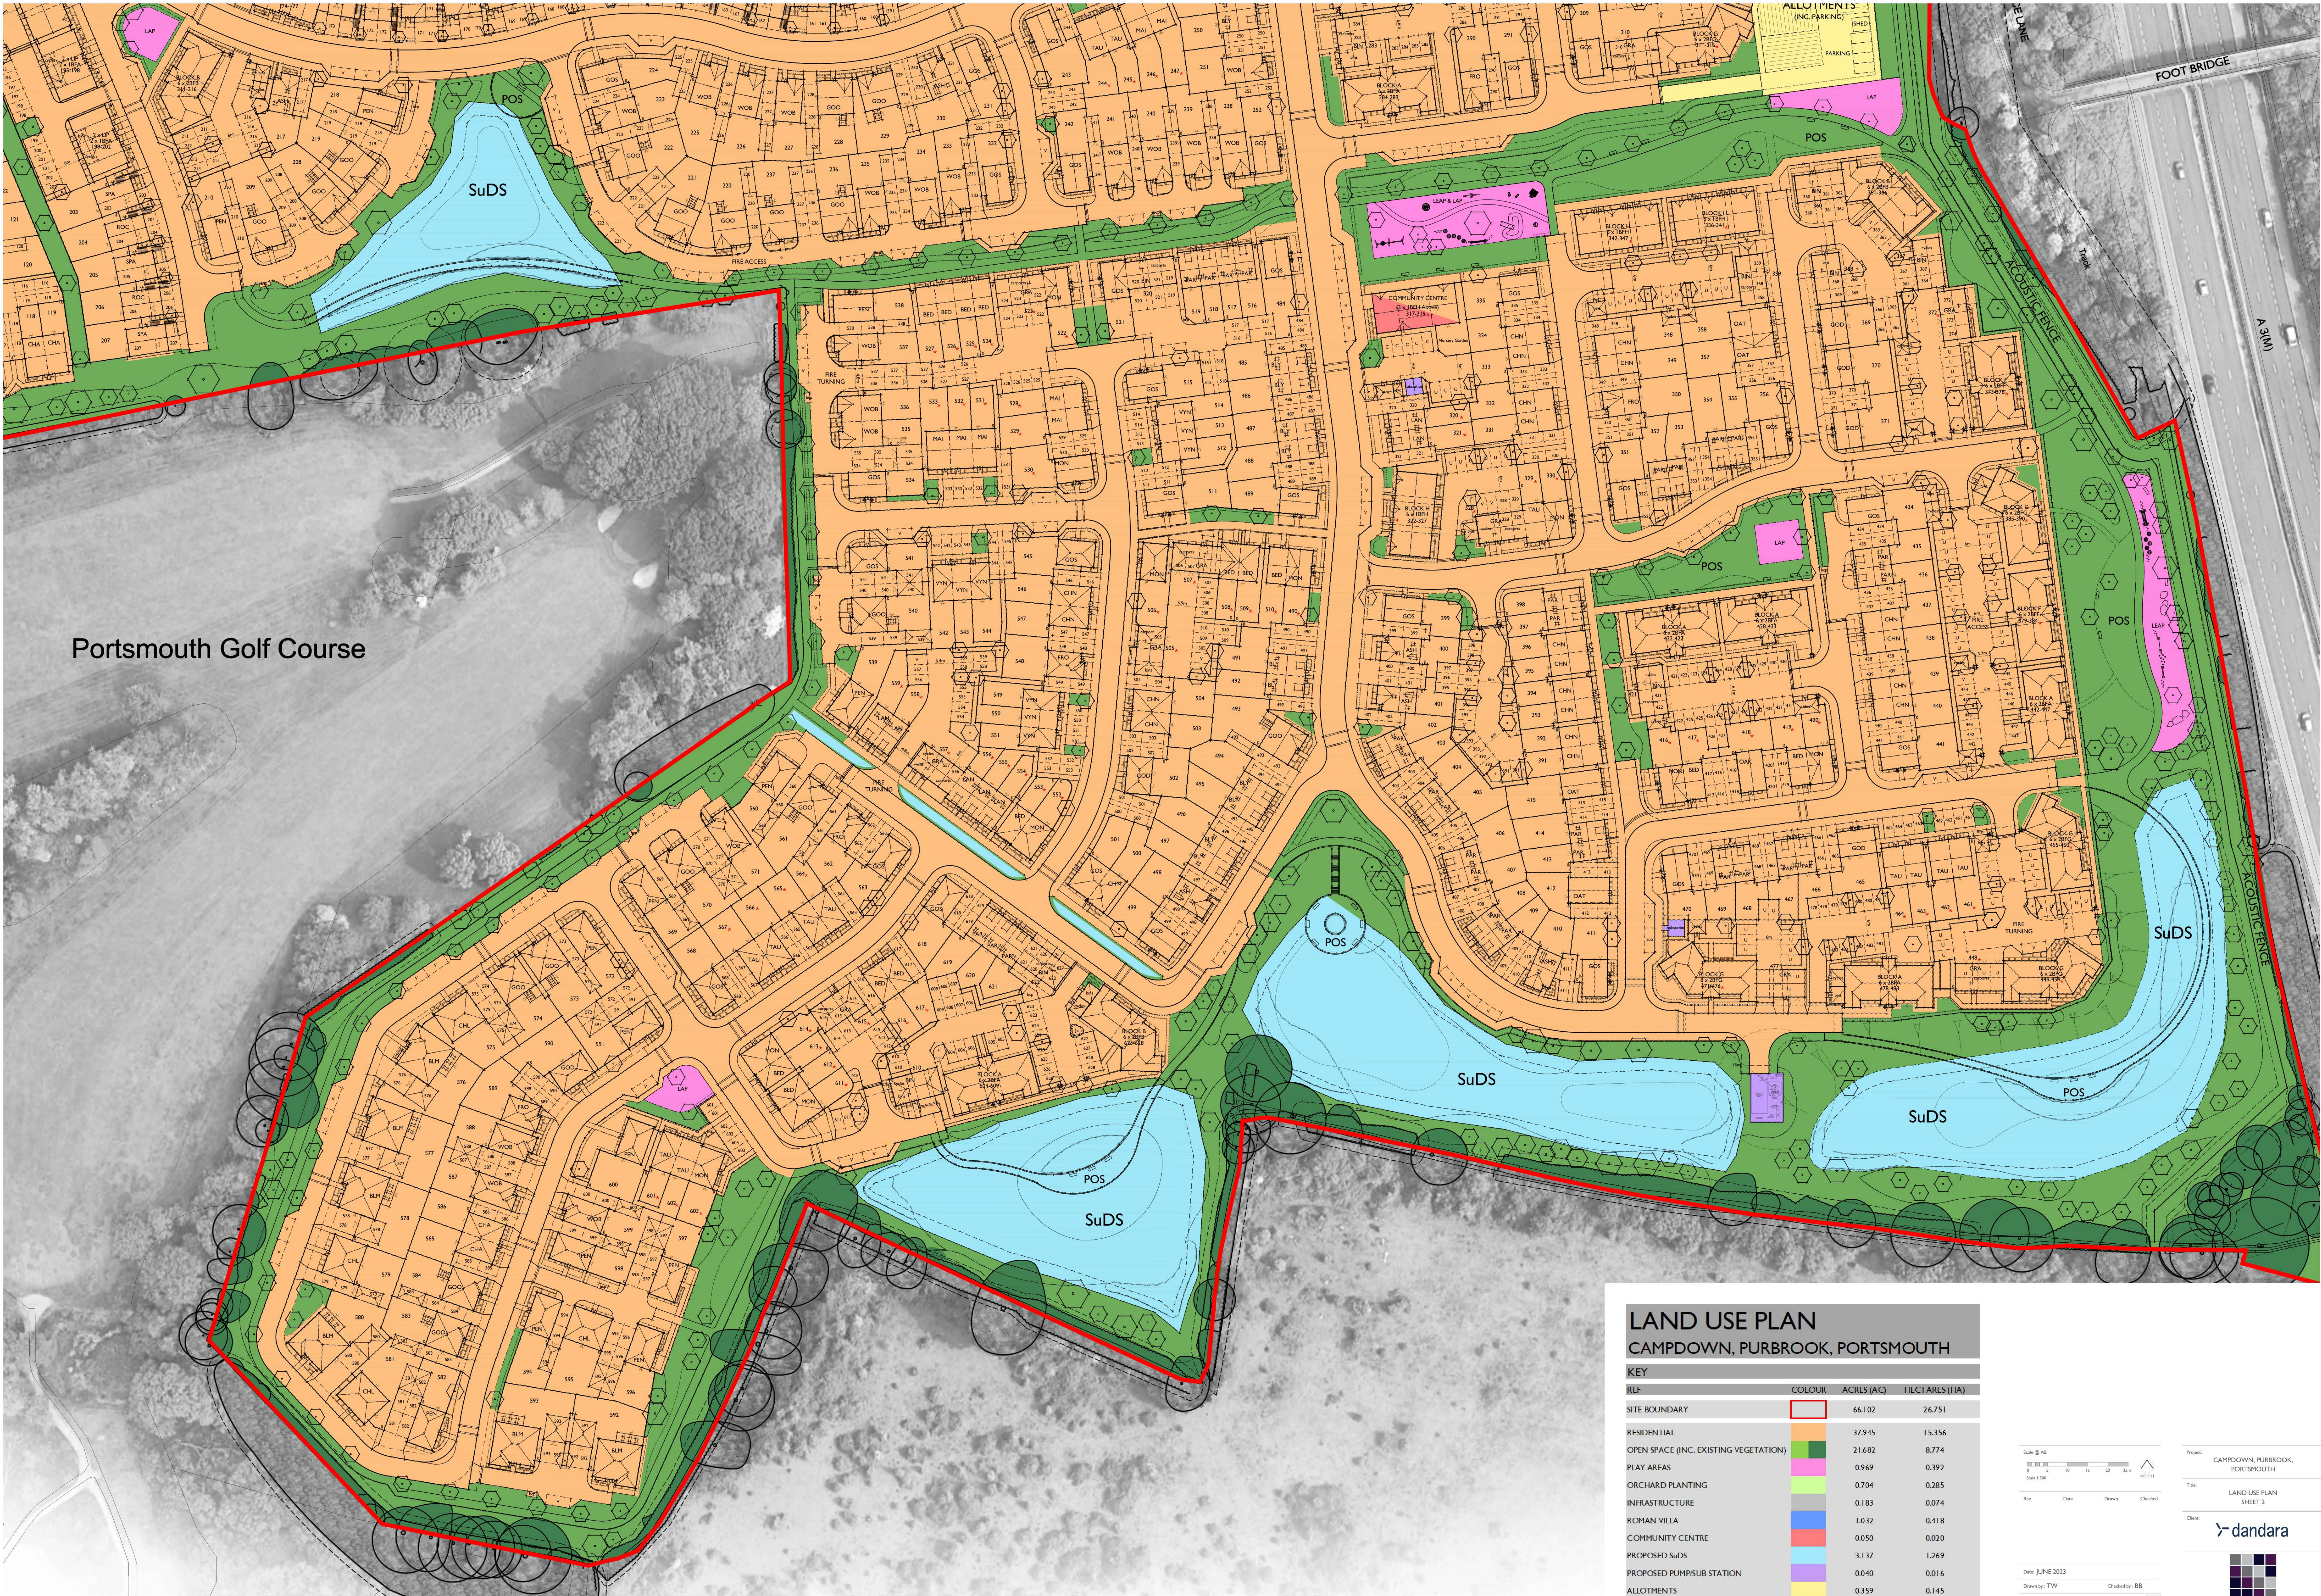

Portsmouth Golf Course

FOOT BRIDGE

A30M

LAND USE PLAN

CAMPDOWN, PURBROOK, PORTSMOUTH

KEY			
REF	COLOUR	ACRES (A)	HECTARES (HA)
SITE BOUNDARY		66.102	26.751
RESIDENTIAL		37.945	15.356
OPEN SPACE (INC. EXISTING VEGETATION)		21.682	8.774
PLAY AREAS		0.969	0.392
ORCHARD PLANTING		0.704	0.285
INFRASTRUCTURE		0.183	0.074
ROMAN VILLA		1.032	0.418
COMMUNITY CENTRE		0.050	0.020
PROPOSED SuDS		3.137	1.269
PROPOSED PUMPSUB STATION		0.040	0.016
ALLOTMENTS		0.359	0.145
GRAND TOTAL		66.102	26.751

Scale @ A0
0 5 10 15 20 25m
Scale 1:500

Rev Date Drawn Checked

Date: JUNE 2023
Drawn by: TWV
Checked by: BB
Dig No: CB_43_245_002_2

Project: CAMPDOWN, PURBROOK, PORTSMOUTH
Title: LAND USE PLAN SHEET 2
Client: dandara

COOPERBAILEY

Cooper Bailey Limited - Greenleaf House, 24 Guildford Road, Basingstoke, Surrey GU11 5LN - Telephone 01784 455031 - www.cooperbailey.co.uk
This drawing is the property of Cooper Bailey Limited and is not to be used for any other project without the written consent of Cooper Bailey Limited.