


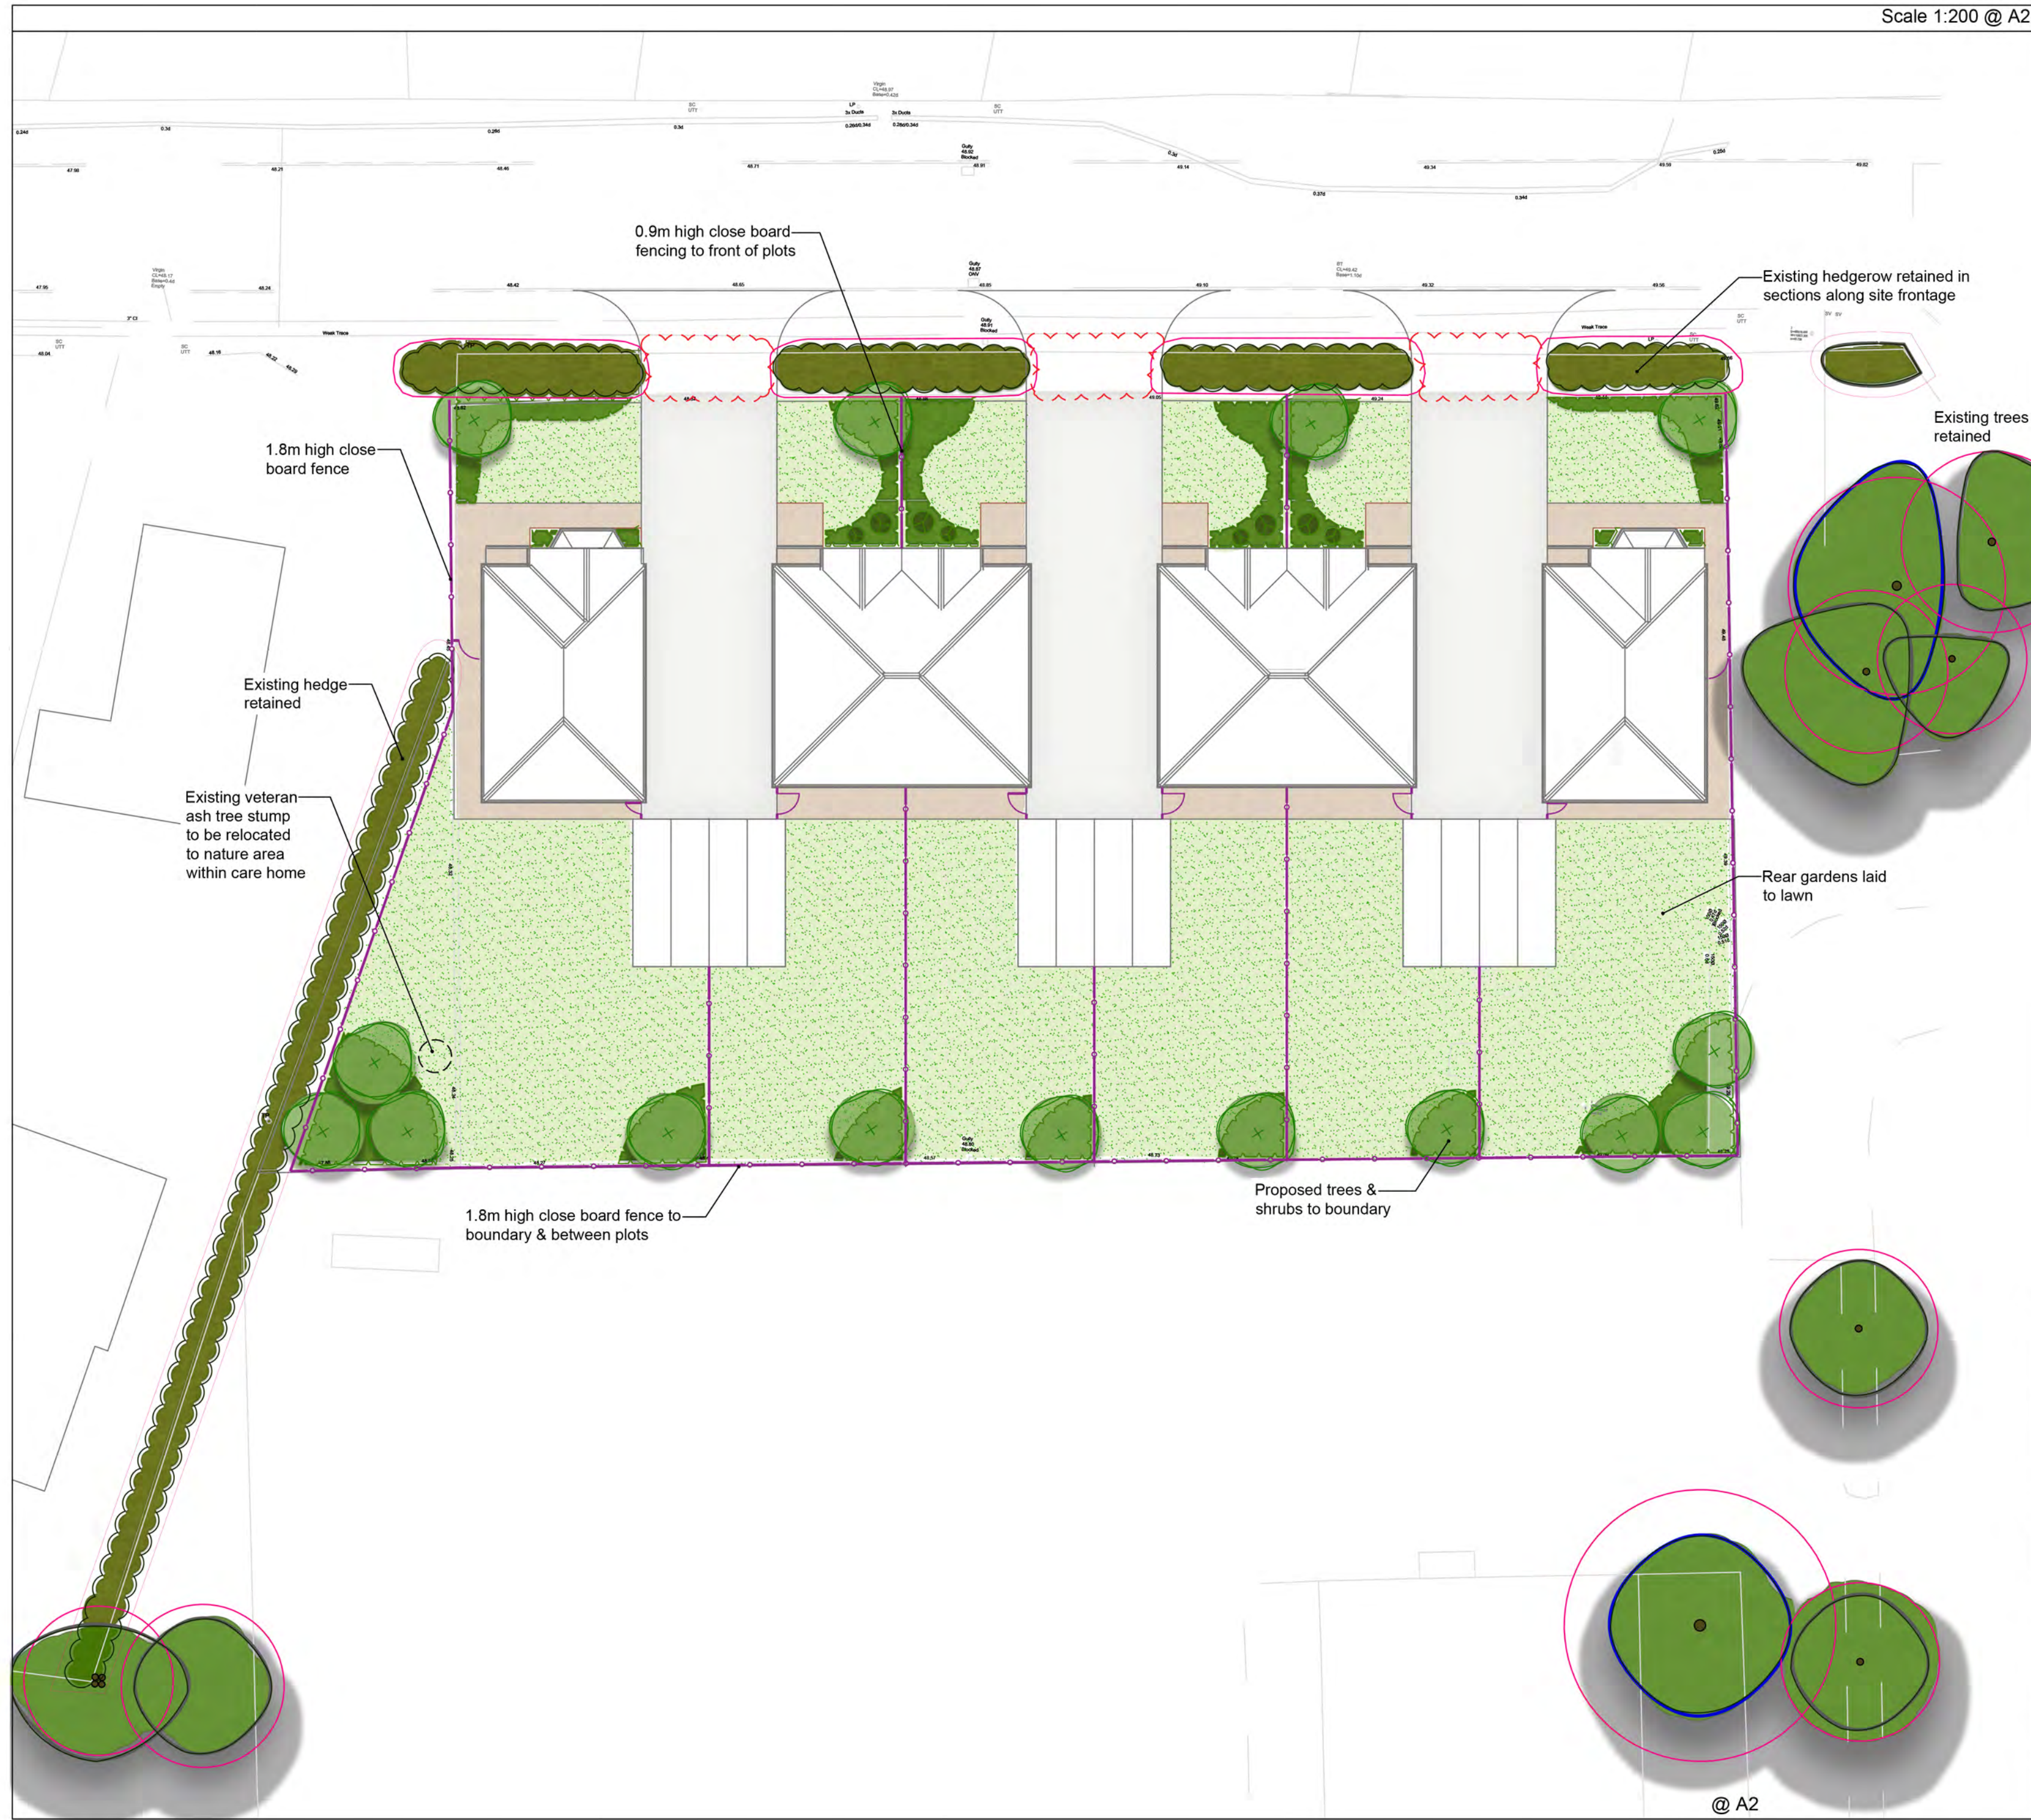

Key

Softworks Key

- Existing trees to be retained with Root Protection Areas indicated
- Existing vegetation to be removed
- Existing shrubs and hedgerows on site boundary to be retained and managed
- Proposed tree (Standard, ANS)
- Proposed shrub planting
- Proposed individual specimen shrubs
- Proposed high quality grass areas

Fencing

- Proposed close board fence



SCALE: 1:200

C	Vehicular access crossover updated and amendment to plot frontage	EF	08.03.2023
B	Minor amend. to title block following comments from planning consultant	RB	12.07.2022
A	Amendments following receipt of updated architectural base.	SE	17.06.2022

Letter	Revision	By	Date
--------	----------	----	------

the landscape partnership

Project
Cowplain School, Waterlooville
Residential

Drawing
Landscape Proposals

Status
Planning

Do not scale off drawing. All dimensions & Levels are to be checked on site. Any discrepancies must be reported to the landscape architect immediately.
Copyright THE LANDSCAPE PARTNERSHIP LTD

Bedford	01234 261315	☒
Woodbridge	01394 380509	☐
London	020 7252 0002	☐
Norwich	01603 230777	☐

Job No.	B21016
Dwg. No.	105C
Scale	1:200@A2
Drawn	SE
Checked	DT
Date	24.05.2022

