




Elevation C

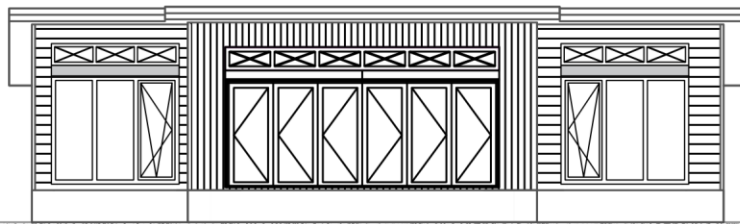

Elevation A

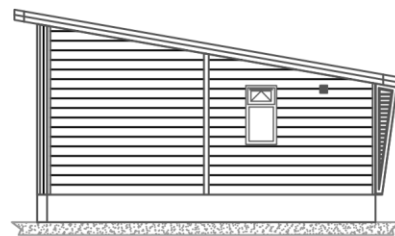

Elevation D

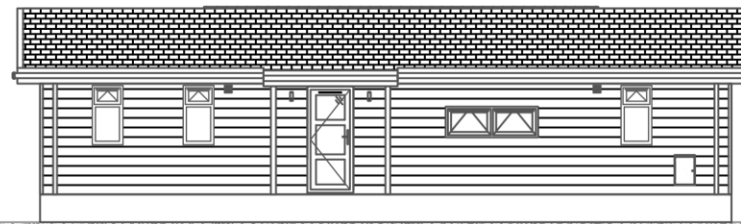


Elevation B

SALES ISSUE

This copy is to review and/or amend before a technical review.

ELEVATION B

Please note that the elevations are for illustration purposes.

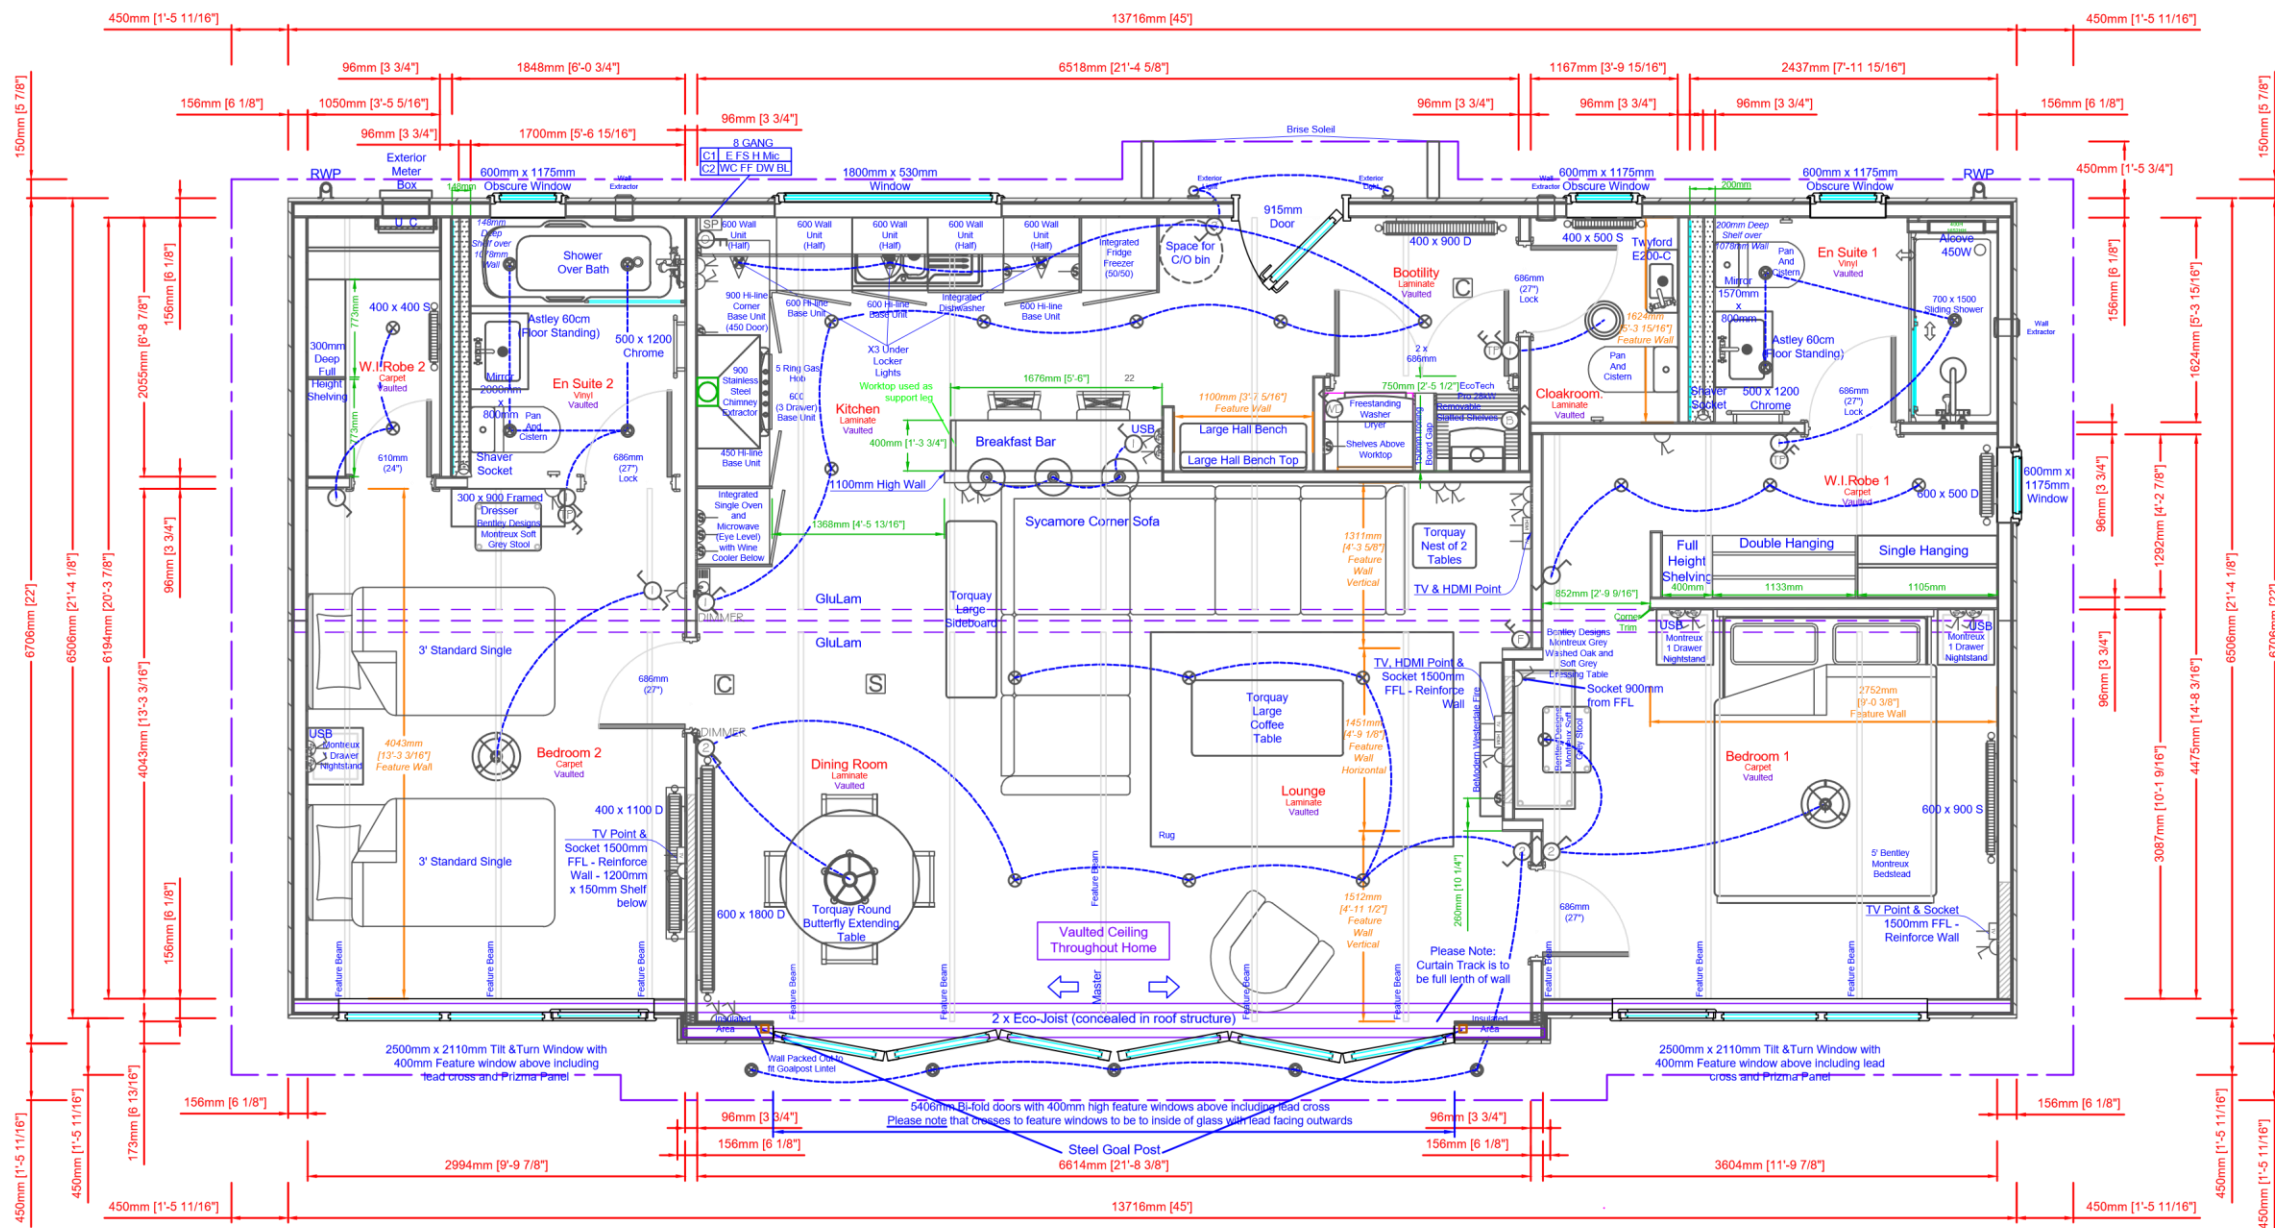

ELEVATION C

ELEVATION D

This home is designed in accordance with BS3632:2015

ELEVATION A

All measurements in mm unless stated otherwise.