



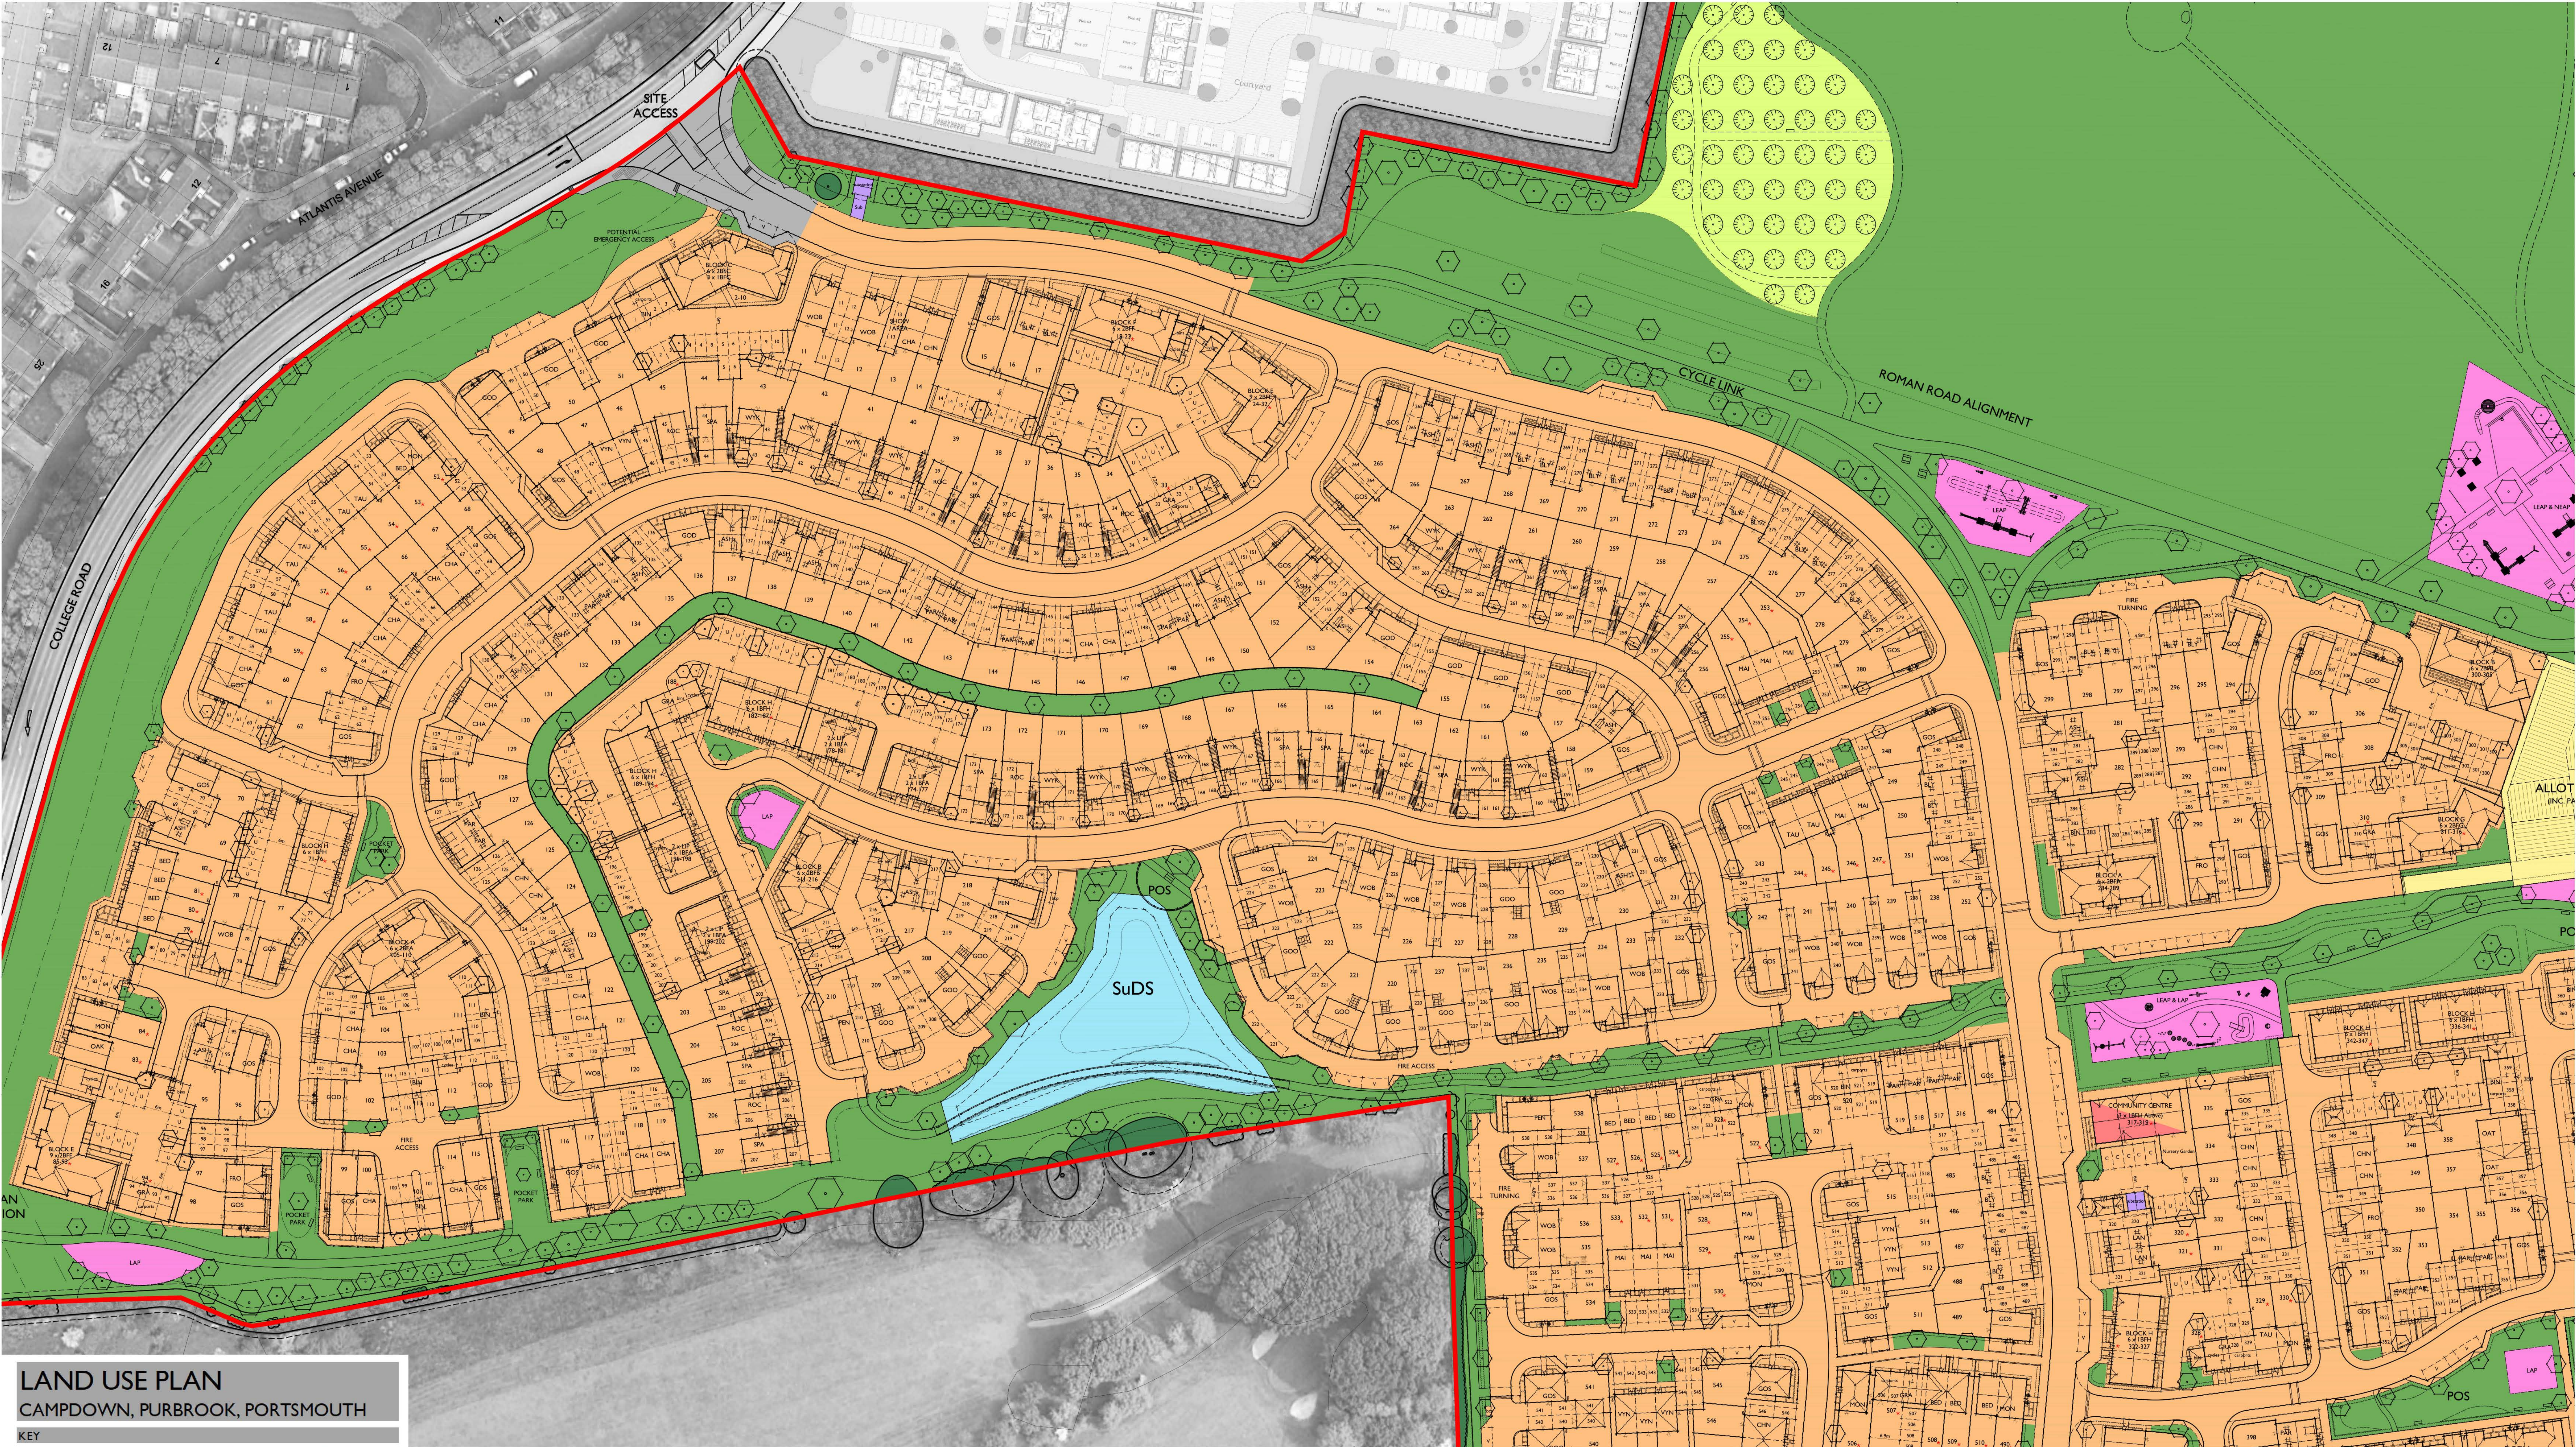

| LAND USE PLAN                         |        |            |               |
|---------------------------------------|--------|------------|---------------|
| CAMPDOWN, PURBROOK, PORTSMOUTH        |        |            |               |
| KEY                                   |        |            |               |
| REF                                   | COLOUR | ACRES (AC) | HECTARES (HA) |
| SITE BOUNDARY                         |        | 66.102     | 26.751        |
| RESIDENTIAL                           |        | 37.945     | 15.356        |
| OPEN SPACE (INC. EXISTING VEGETATION) |        | 21.682     | 8.774         |
| PLAY AREAS                            |        | 0.969      | 0.392         |
| ORCHARD PLANTING                      |        | 0.704      | 0.285         |
| INFRASTRUCTURE                        |        | 0.183      | 0.074         |
| ROMAN VILLA                           |        | 1.032      | 0.418         |
| COMMUNITY CENTRE                      |        | 0.050      | 0.020         |
| PROPOSED SuDS                         |        | 3.137      | 1.269         |
| PROPOSED PUMP/SUB STATION             |        | 0.040      | 0.016         |
| ALLOTMENTS                            |        | 0.359      | 0.145         |
| GRAND TOTAL                           |        | 66.102     | 26.751        |

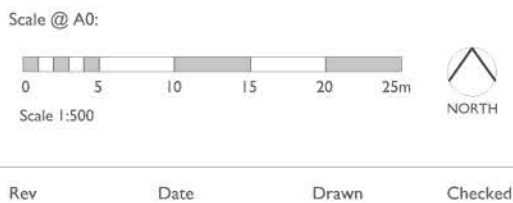

Date: JUNE 2023  
Drawn by: TWV  
Checked by: BB  
Dwg No: CB\_42\_245\_002\_1  
Rev: 1

Project: CAMPDOWN, PURBROOK, PORTSMOUTH  
Title: LAND USE PLAN SHEET 1  
Client: dandara



Cooper Bailey Limited - Ceresight House, 24 Guilford Road, Brighton, Surrey GU1 1SN - Telephone 0174 450031 - www.cooperbailey.co.uk  
This drawing is the property of Cooper Bailey Limited and is not to be used for any other project without the written consent of Cooper Bailey Limited. It is to be used in accordance with the terms of the contract.