



E-02

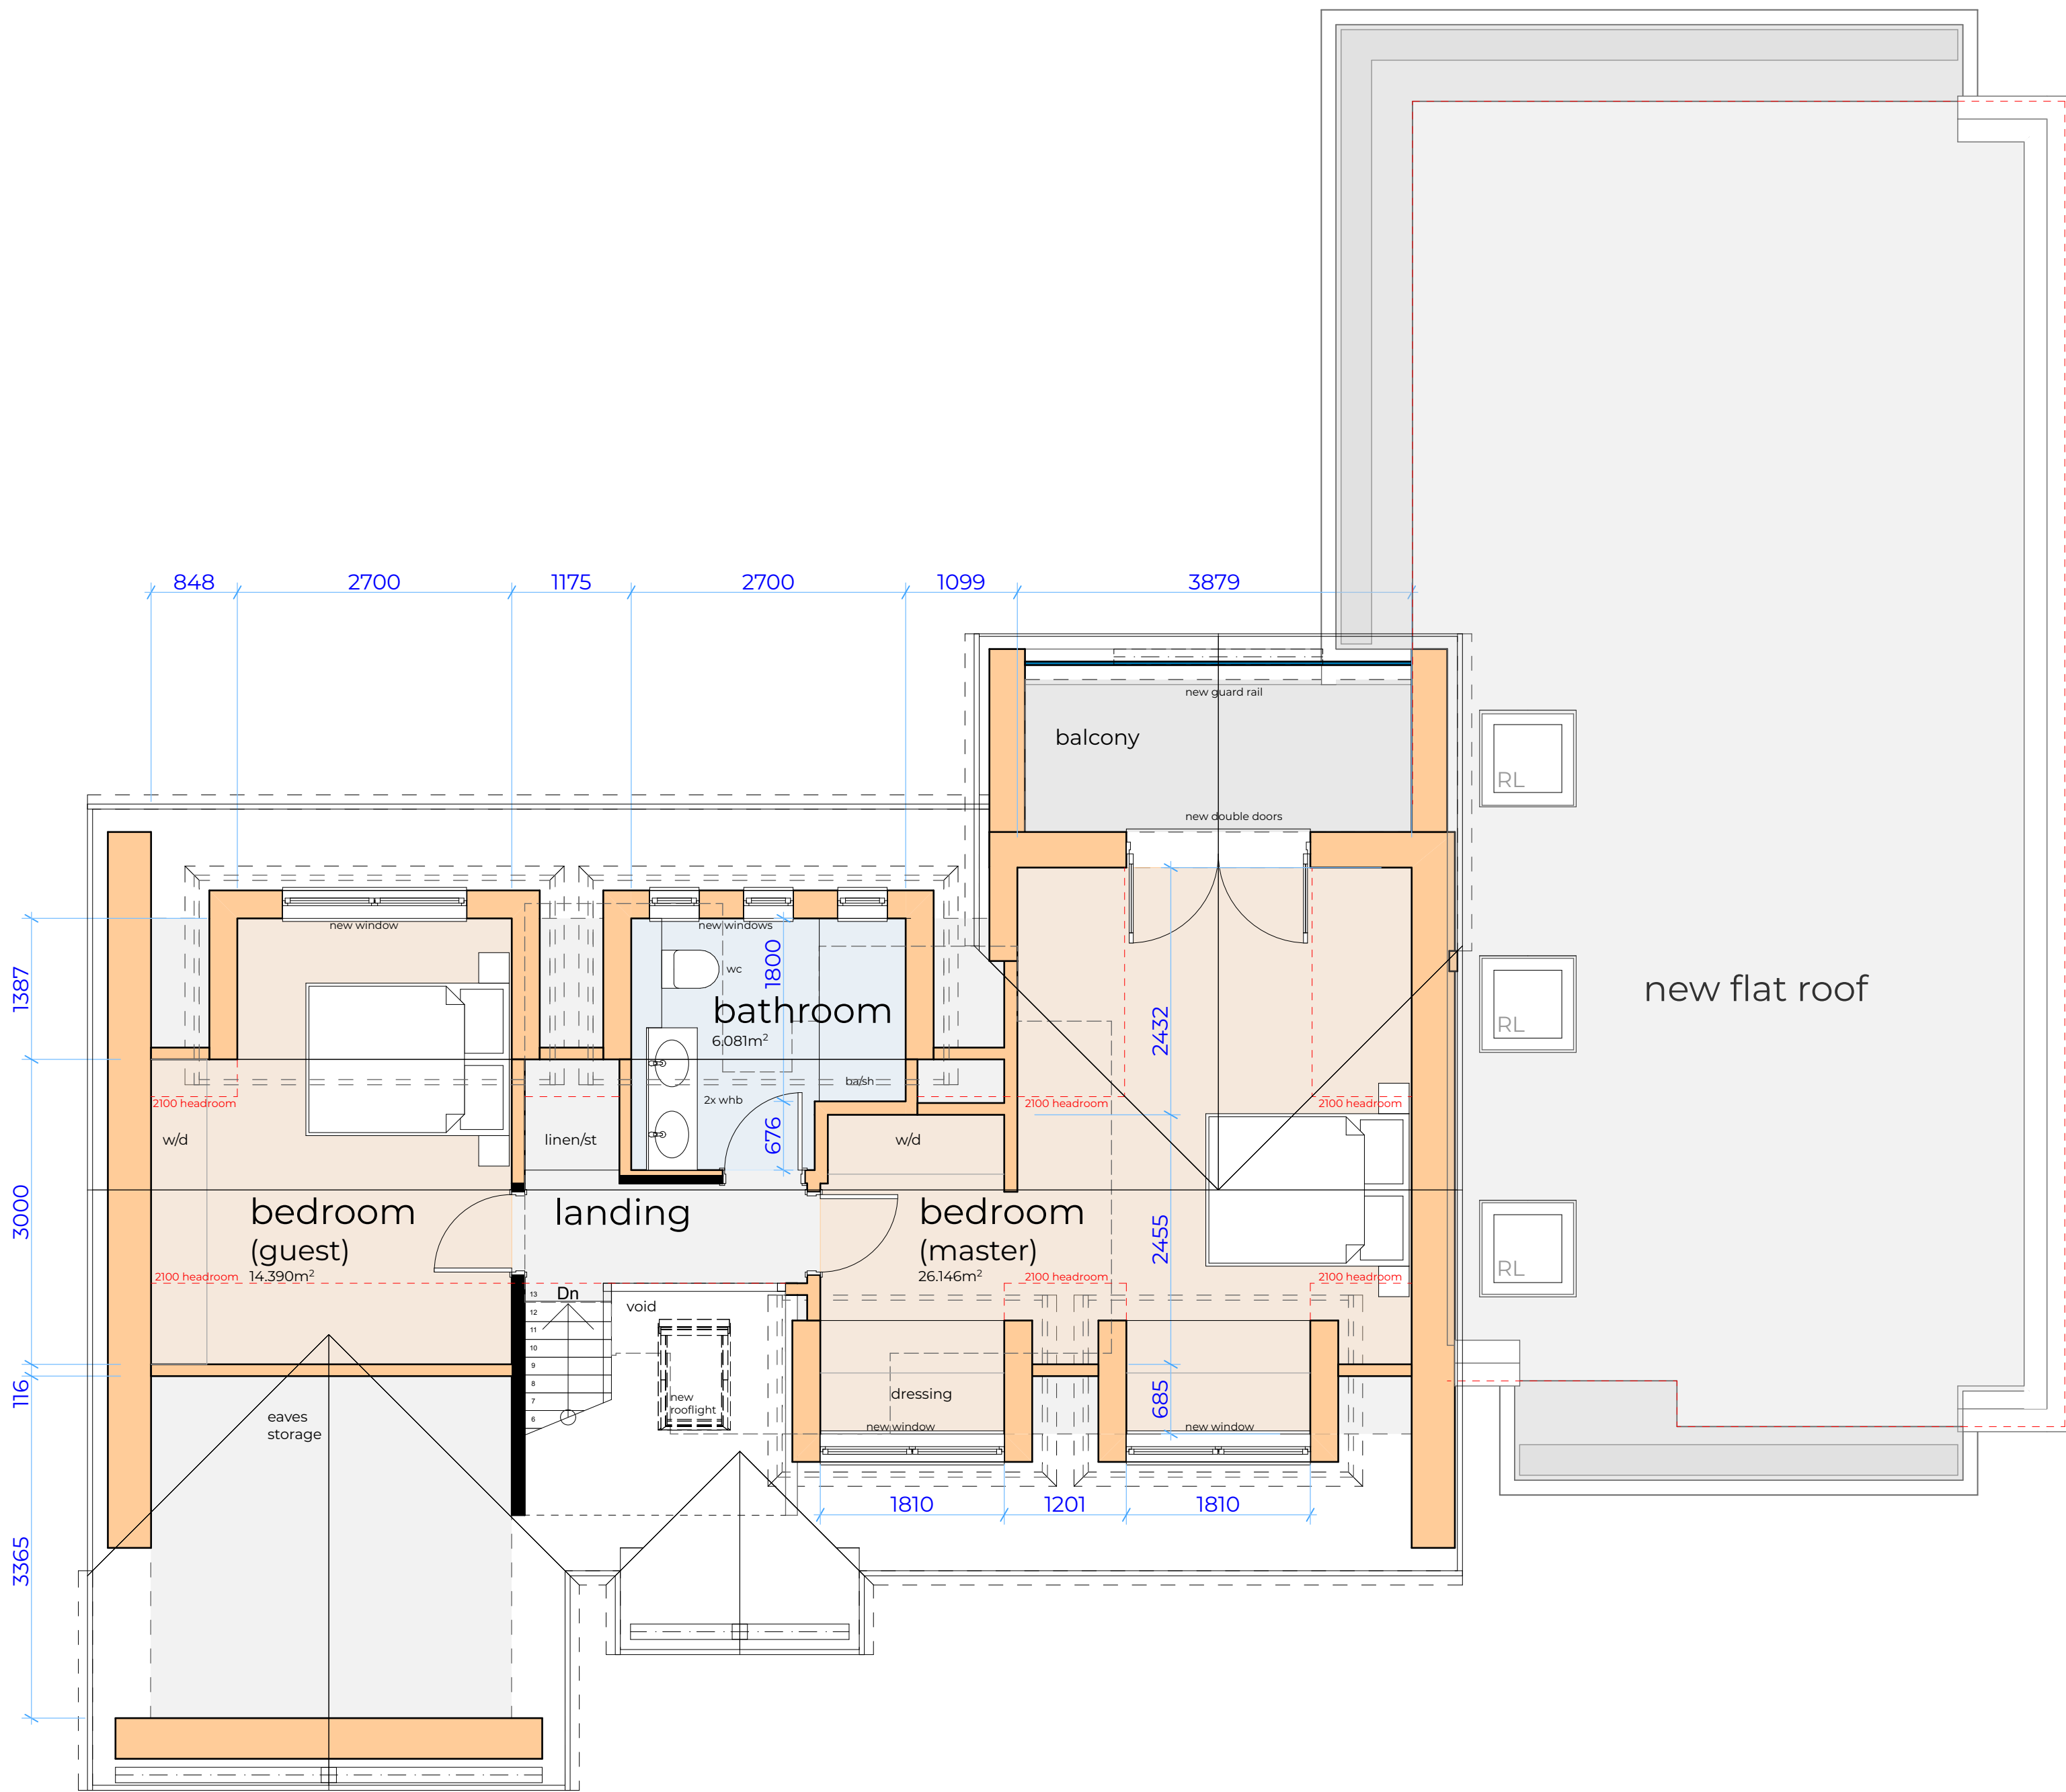

E-01

E-04

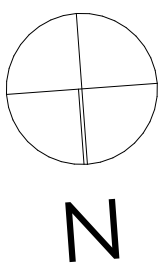

Ms. V. MacKenzie and Mr. A. Jones

Proposed extension
17 St George's Avenue, Warblington. PO9
2RU.

Proposed First Floor Level and Main Roof Level Plan

12 December 2022 0751-02.005.01

150 A1

RevID	CHD	Transmittal Set Name	Date
01		Planning Application	21/01/2023

☐ preliminary ☒ planning ☐ building regulations
☐ production ☐ tender ☐ construction ☐ as built ☐ other

The Steven Barlow Partnership
The Studio, 81 Manor Road,
Portsmouth, Hampshire, PO1 5LB,
United Kingdom.

+44 (0) 800 756 9776
info@tsbp-architecture.co.uk

This drawing is prepared by copyright of THE STEVEN BARLOW PARTNERSHIP under The Copyright, Design and Patents Act 1988 and the reproduction or use in any form without prior written consent from THE STEVEN BARLOW PARTNERSHIP will be an infringement of copyright.

Only the original drawing should be relied on. There are liable to distortion in transmission to the web. Do not scale off this drawing in any event except for planning application purposes. Figure dimensions must be used if in doubt contact THE STEVEN BARLOW PARTNERSHIP.

This drawing including notes has been prepared and produced for the client named for the project detailed and solely for the purposes indicated and is not intended for use by any other person or for any other purpose.
© Copyright 2022 - The Steven Barlow Partnership (TSBP Architecture)
Chartered Institute of Architectural Technologists Chartered Practice
Principal - Steven V. Barlow FCIT