


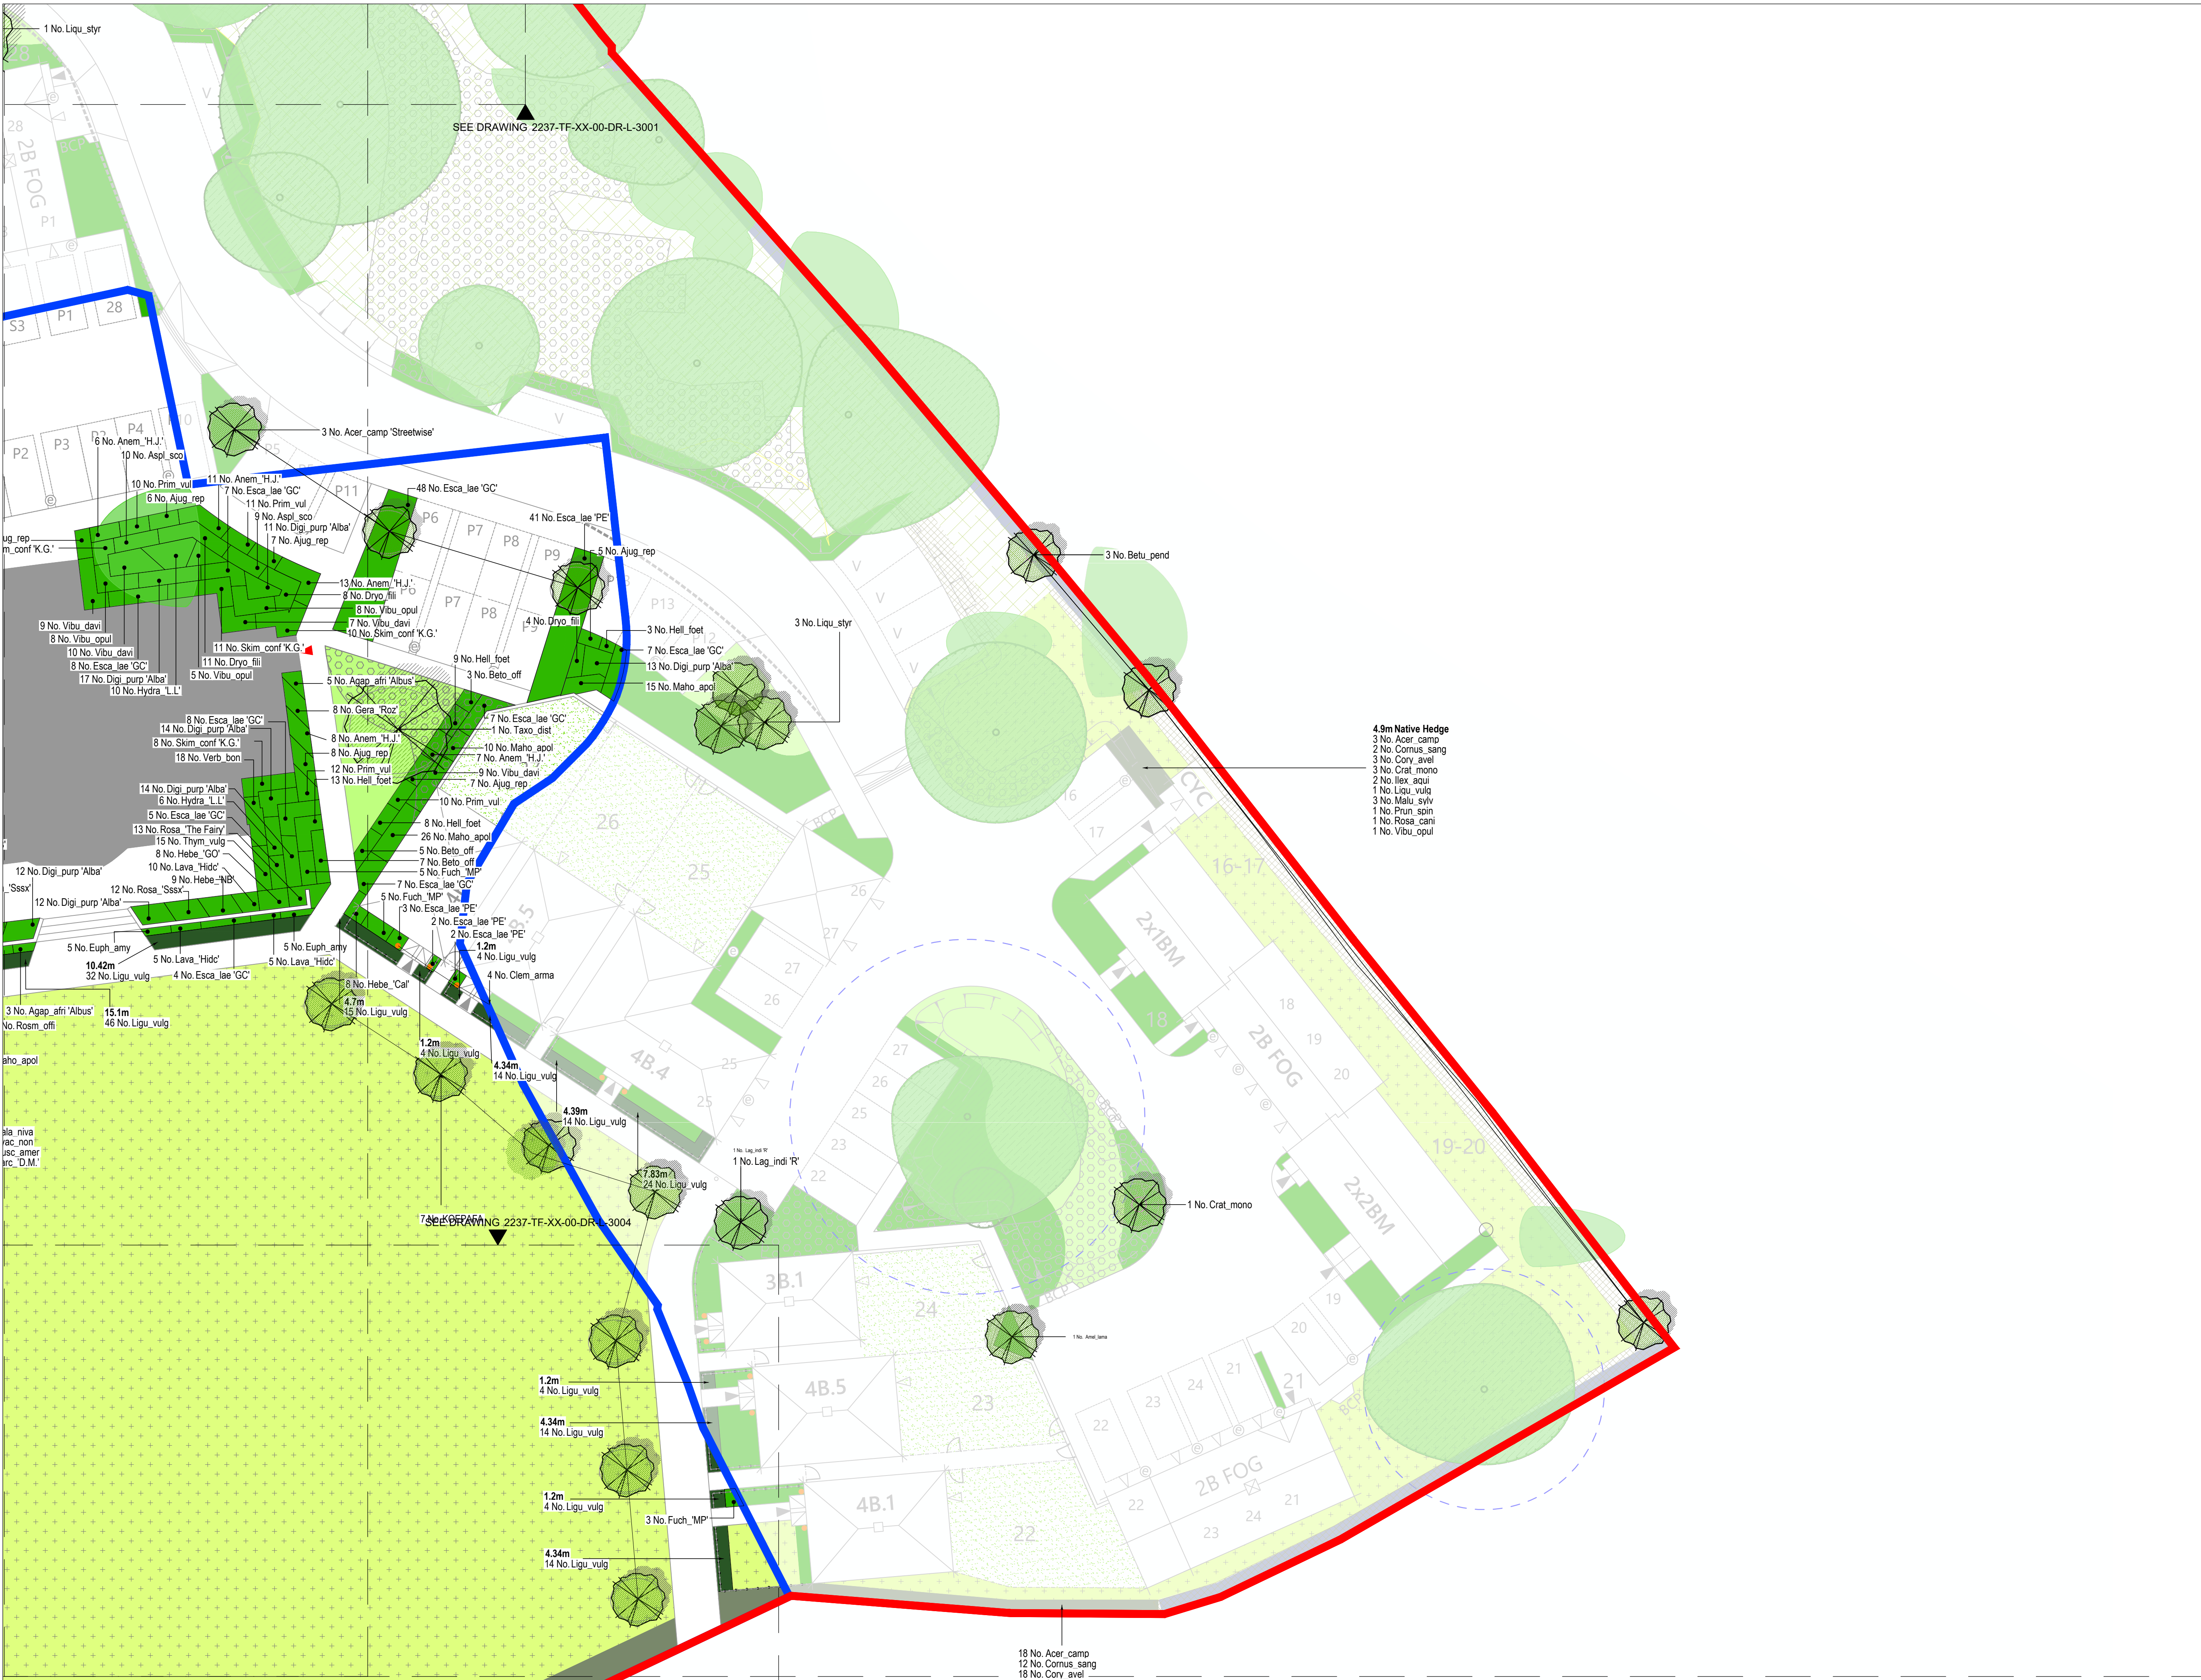

0m5m10m

north

- All dimensions in millimetres unless otherwise indicated. All levels in metres relative to Ordnance Datum and are positive (AOD) unless otherwise indicated.
- Figure dimensions only to be taken from this drawing, do not scale except for planning purposes. Dimensions to be checked on site.
- For civil and structural matters including existing and proposed services, sub-base construction and site structures (including retaining walls over 900mm height) refer to information by others.
- The original version of this drawing was produced in colour - monochrome copies should not be relied upon to accurately reflect all drawing elements.
- This drawing has been prepared for planning purposes only and should not be used for quantification, tender or construction.

Site boundary (Site-wide landscape scheme)

Conversion boundary

Buildings to be retained

Areas where hardstanding needs to be carefully broken out

Existing trees & vegetation

Existing tree to be retained and protected in accordance with the arboricultural report.

Root Protection Area - refer to arboricultural report. To remain undisturbed and uncompacted (no material or equipment storage permitted)

Retained, extended and enhanced understory planting: Rhododendrons and laurels to be removed and replaced with native mix in accordance with ecologists report.

Soft landscape

Reinforcement to the existing boundary vegetation with a native hedge mix, where appropriate

Specimen tree

Private rear gardens - fenced & laid to turf. Sheds where shown. For details of bin and bicycle stores etc. refer to architect's plans.

Ornamental shrubs & groundcover

Clipped hedge

Mixed native hedge

Native buffer planting

Mown amenity grass

Species rich grass

Bulbs

Marginal / emergent planting to pond


Climbers to porch columns

4.9m Native Hedge
3 No. Acer_camp
2 No. Cornus_sang
3 No. Cory_avel
3 No. Crat_mono
2 No. Ilex_aqui
1 No. Ligu_vulg
3 No. Malu_sylv
1 No. Prun_spir
1 No. Rosa_cani
1 No. Vibu_opul

SEE DRAWING 2237-TF-XX-00-DR-L-3004

SEE DRAWING 2237-TF-XX-00-DR-L-3001

NOTES:
For plant schedule and specification notes, refer to drawing 2237-TF-XX-00-DR-L-3004.

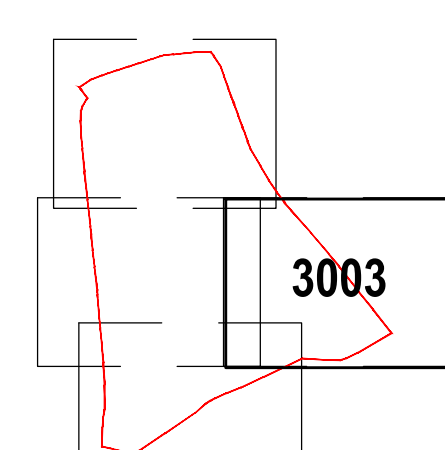

P05	05.10.23	EB	MH	Conversion boundary updated
P04	03.10.23	EB	MH	Conversion boundary added, detailed planting revised
P03	02.10.23	MH		Specification notes updated with reference to constrained tree planting
P02	27.09.23	SM	MH	Updated proposed tree locations and specifications
P01	21.09.23	SM	MH	Final first issue
rev.	date	by	chm	notes
project Southleigh Park House				
title Soft landscape				
status Planning		scale @ A1 1:200		
dwg no 2237-TF-XX-00-DR-L-3003				
references BARG230130_SL.01_P15 and BARG230130_C6-BML.01_P1				
terrafirma				
LANDSCAPE ARCHITECTS				
Studio 1, Havel House, Buntingford Road, info@terrafirma.co.uk ©Copyright reserved 2023				
Buntingford, Cambridgeshire CB24 3SD Tel: +44 (0)1753 262 060 www.terrafirma.co.uk				