


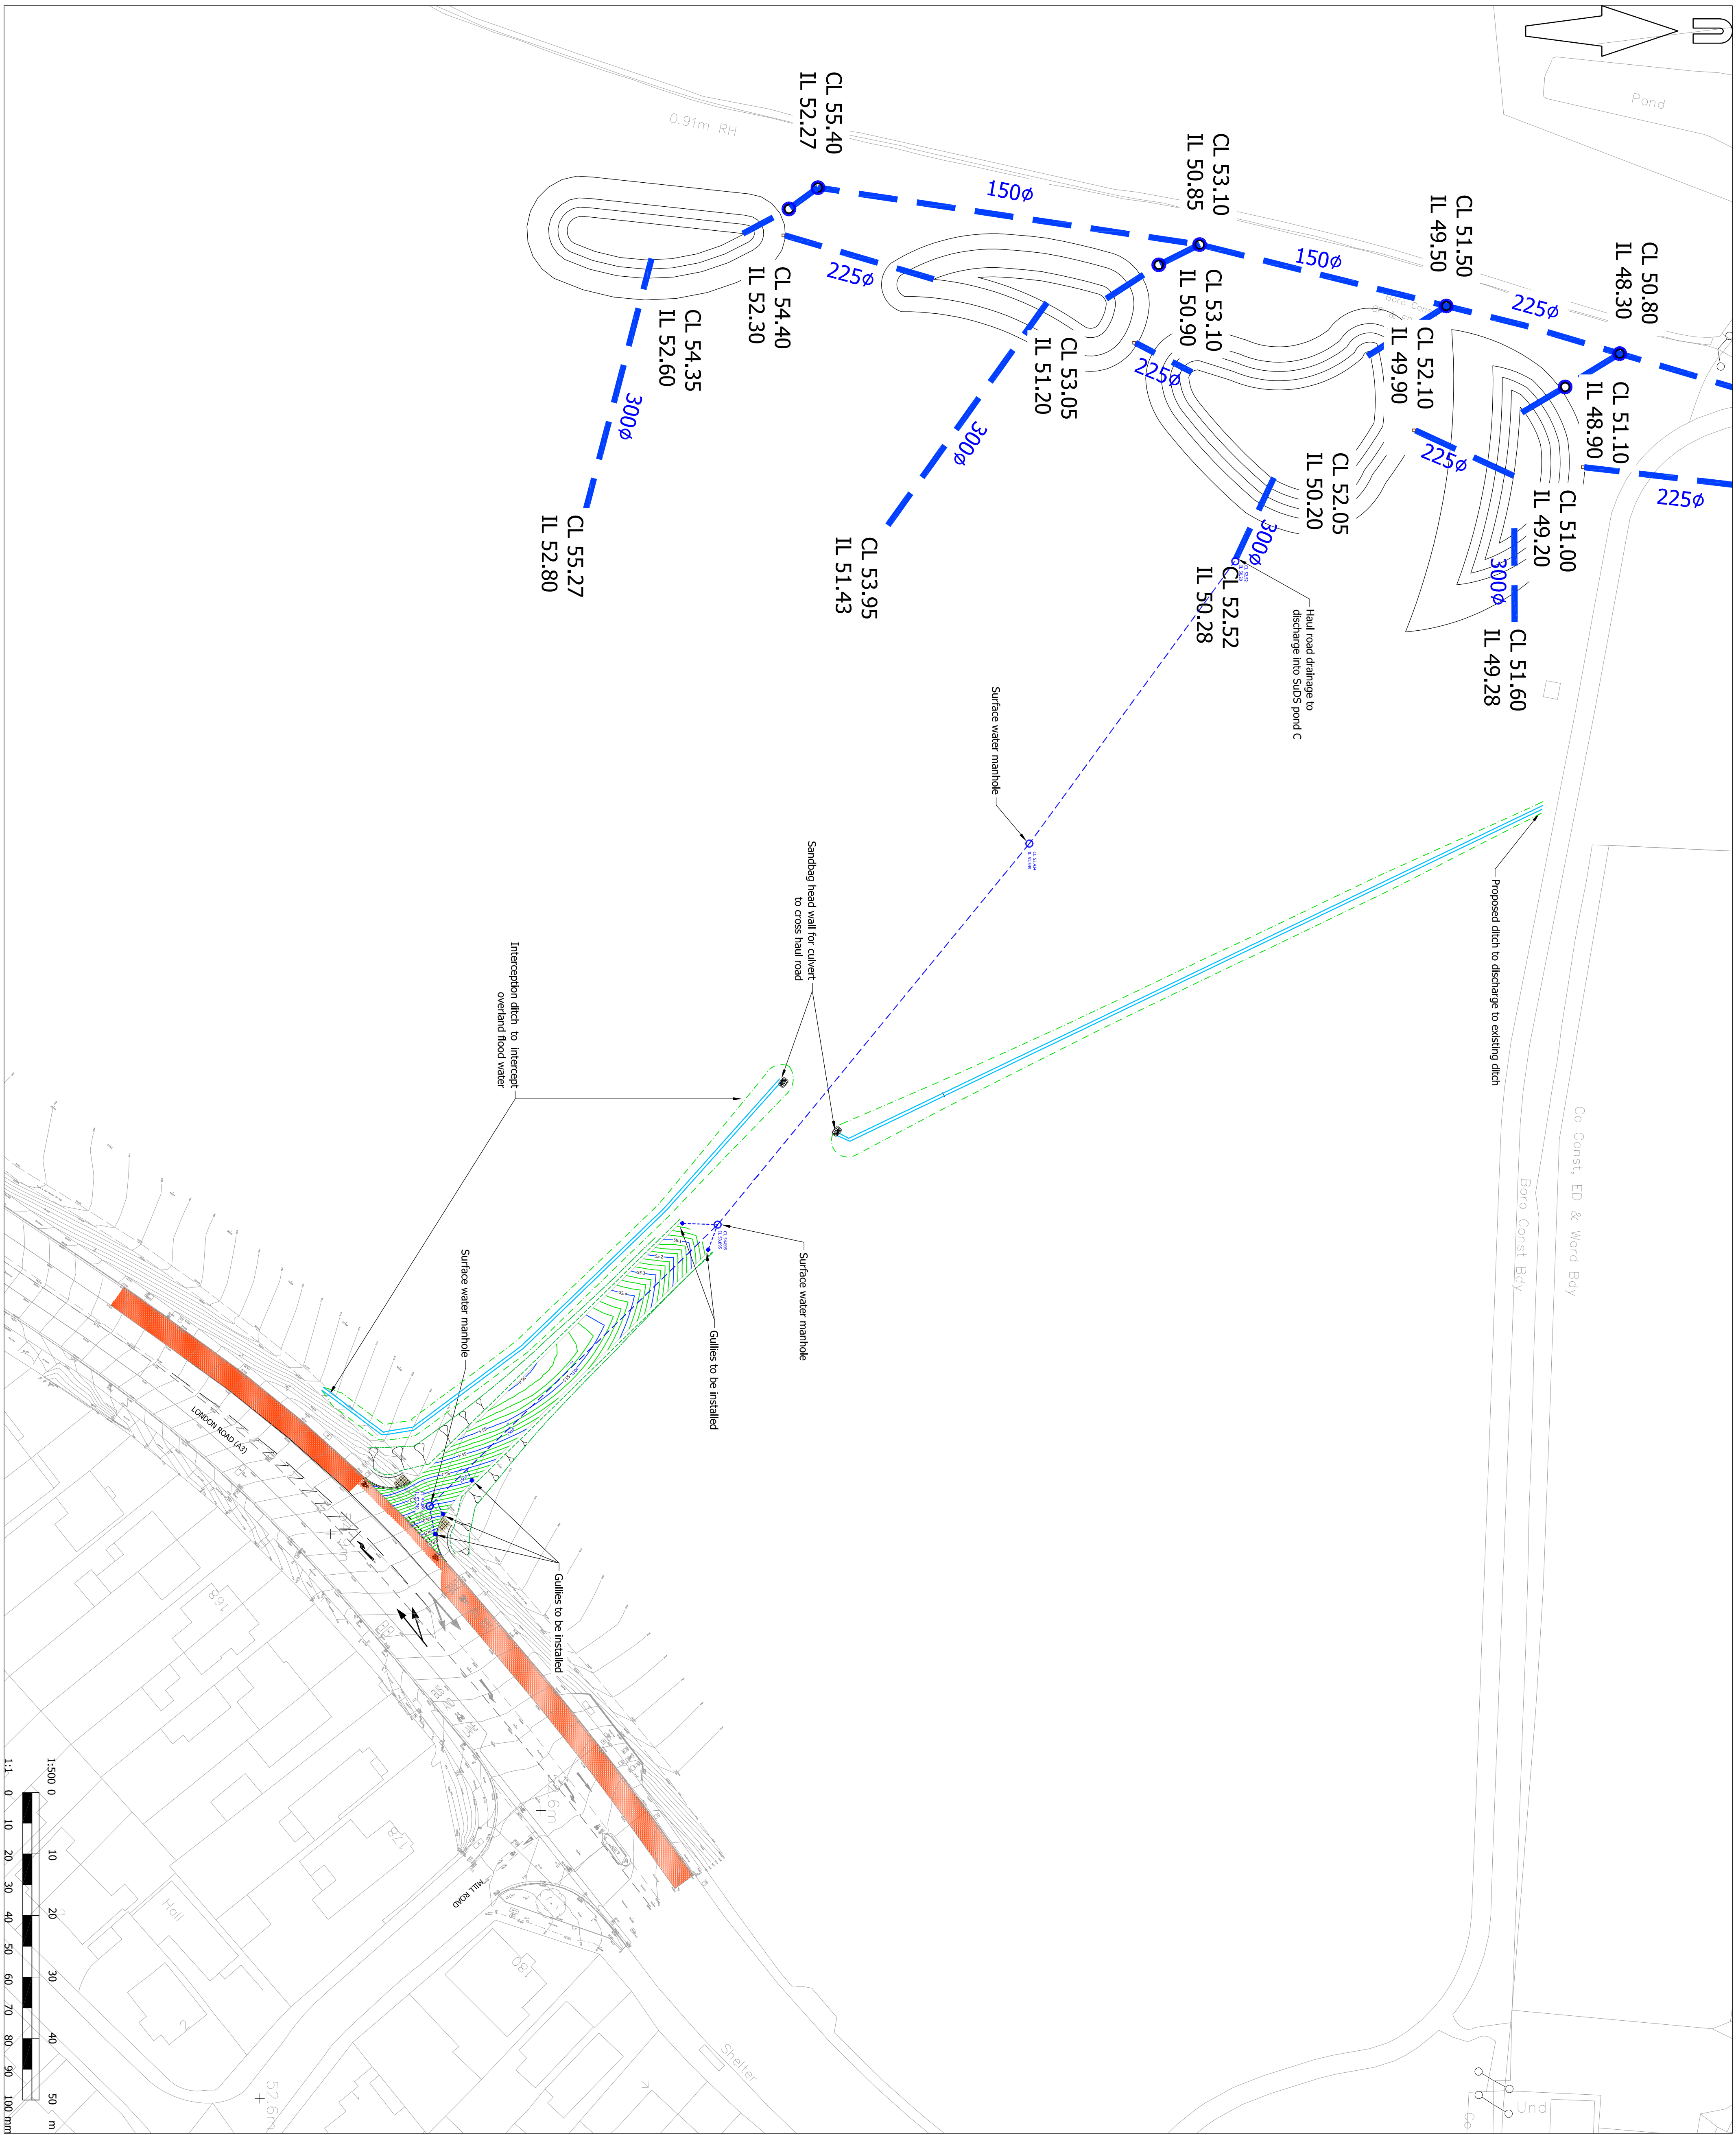

© Mayer Brown Limited Copyright. The drawings, information and data recorded in this document ("the Information") is the property of Mayer Brown. This document may not be used, copied or reproduced in whole or part for any purpose other than which it was intended for. Mayer Brown and its members, agents, employees, consultants, advisors and subcontractors shall not be liable for any loss or damage, including consequential loss or damage, arising from the use of this document or the Information.

A1 ORIGINAL

© Crown Copyright and database rights 2019 Ordnance Survey 0100031673




Berewood

HAMPSHIRE

FOR APPROVAL
NOT FOR CONSTRUCTION

rev	amendment	checked	date

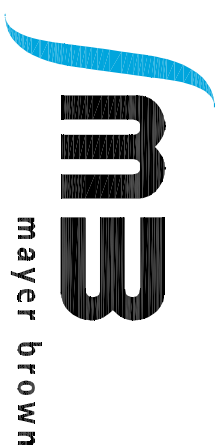

Mayer Brown Limited, Lion House
Oriental Road, Reading, Surrey, GU4 7JG, UK
Tel: +44 (0)118 946 3300
www.mayerbrown.co.uk

graininger plc

Investing in homes since 1972

client

project
BEREWOOD, WATERLOOVILLE
PHASE 8, CONSTRUCTION ACCESS

scale 1:500 drawn by AM checked by RHA

date JUNE 2019 cad file DR_02.dwg

title

PROPOSED HAUL ROAD DRAINAGE

drawing number GTWVILLE_P8/DR/02

rev.