


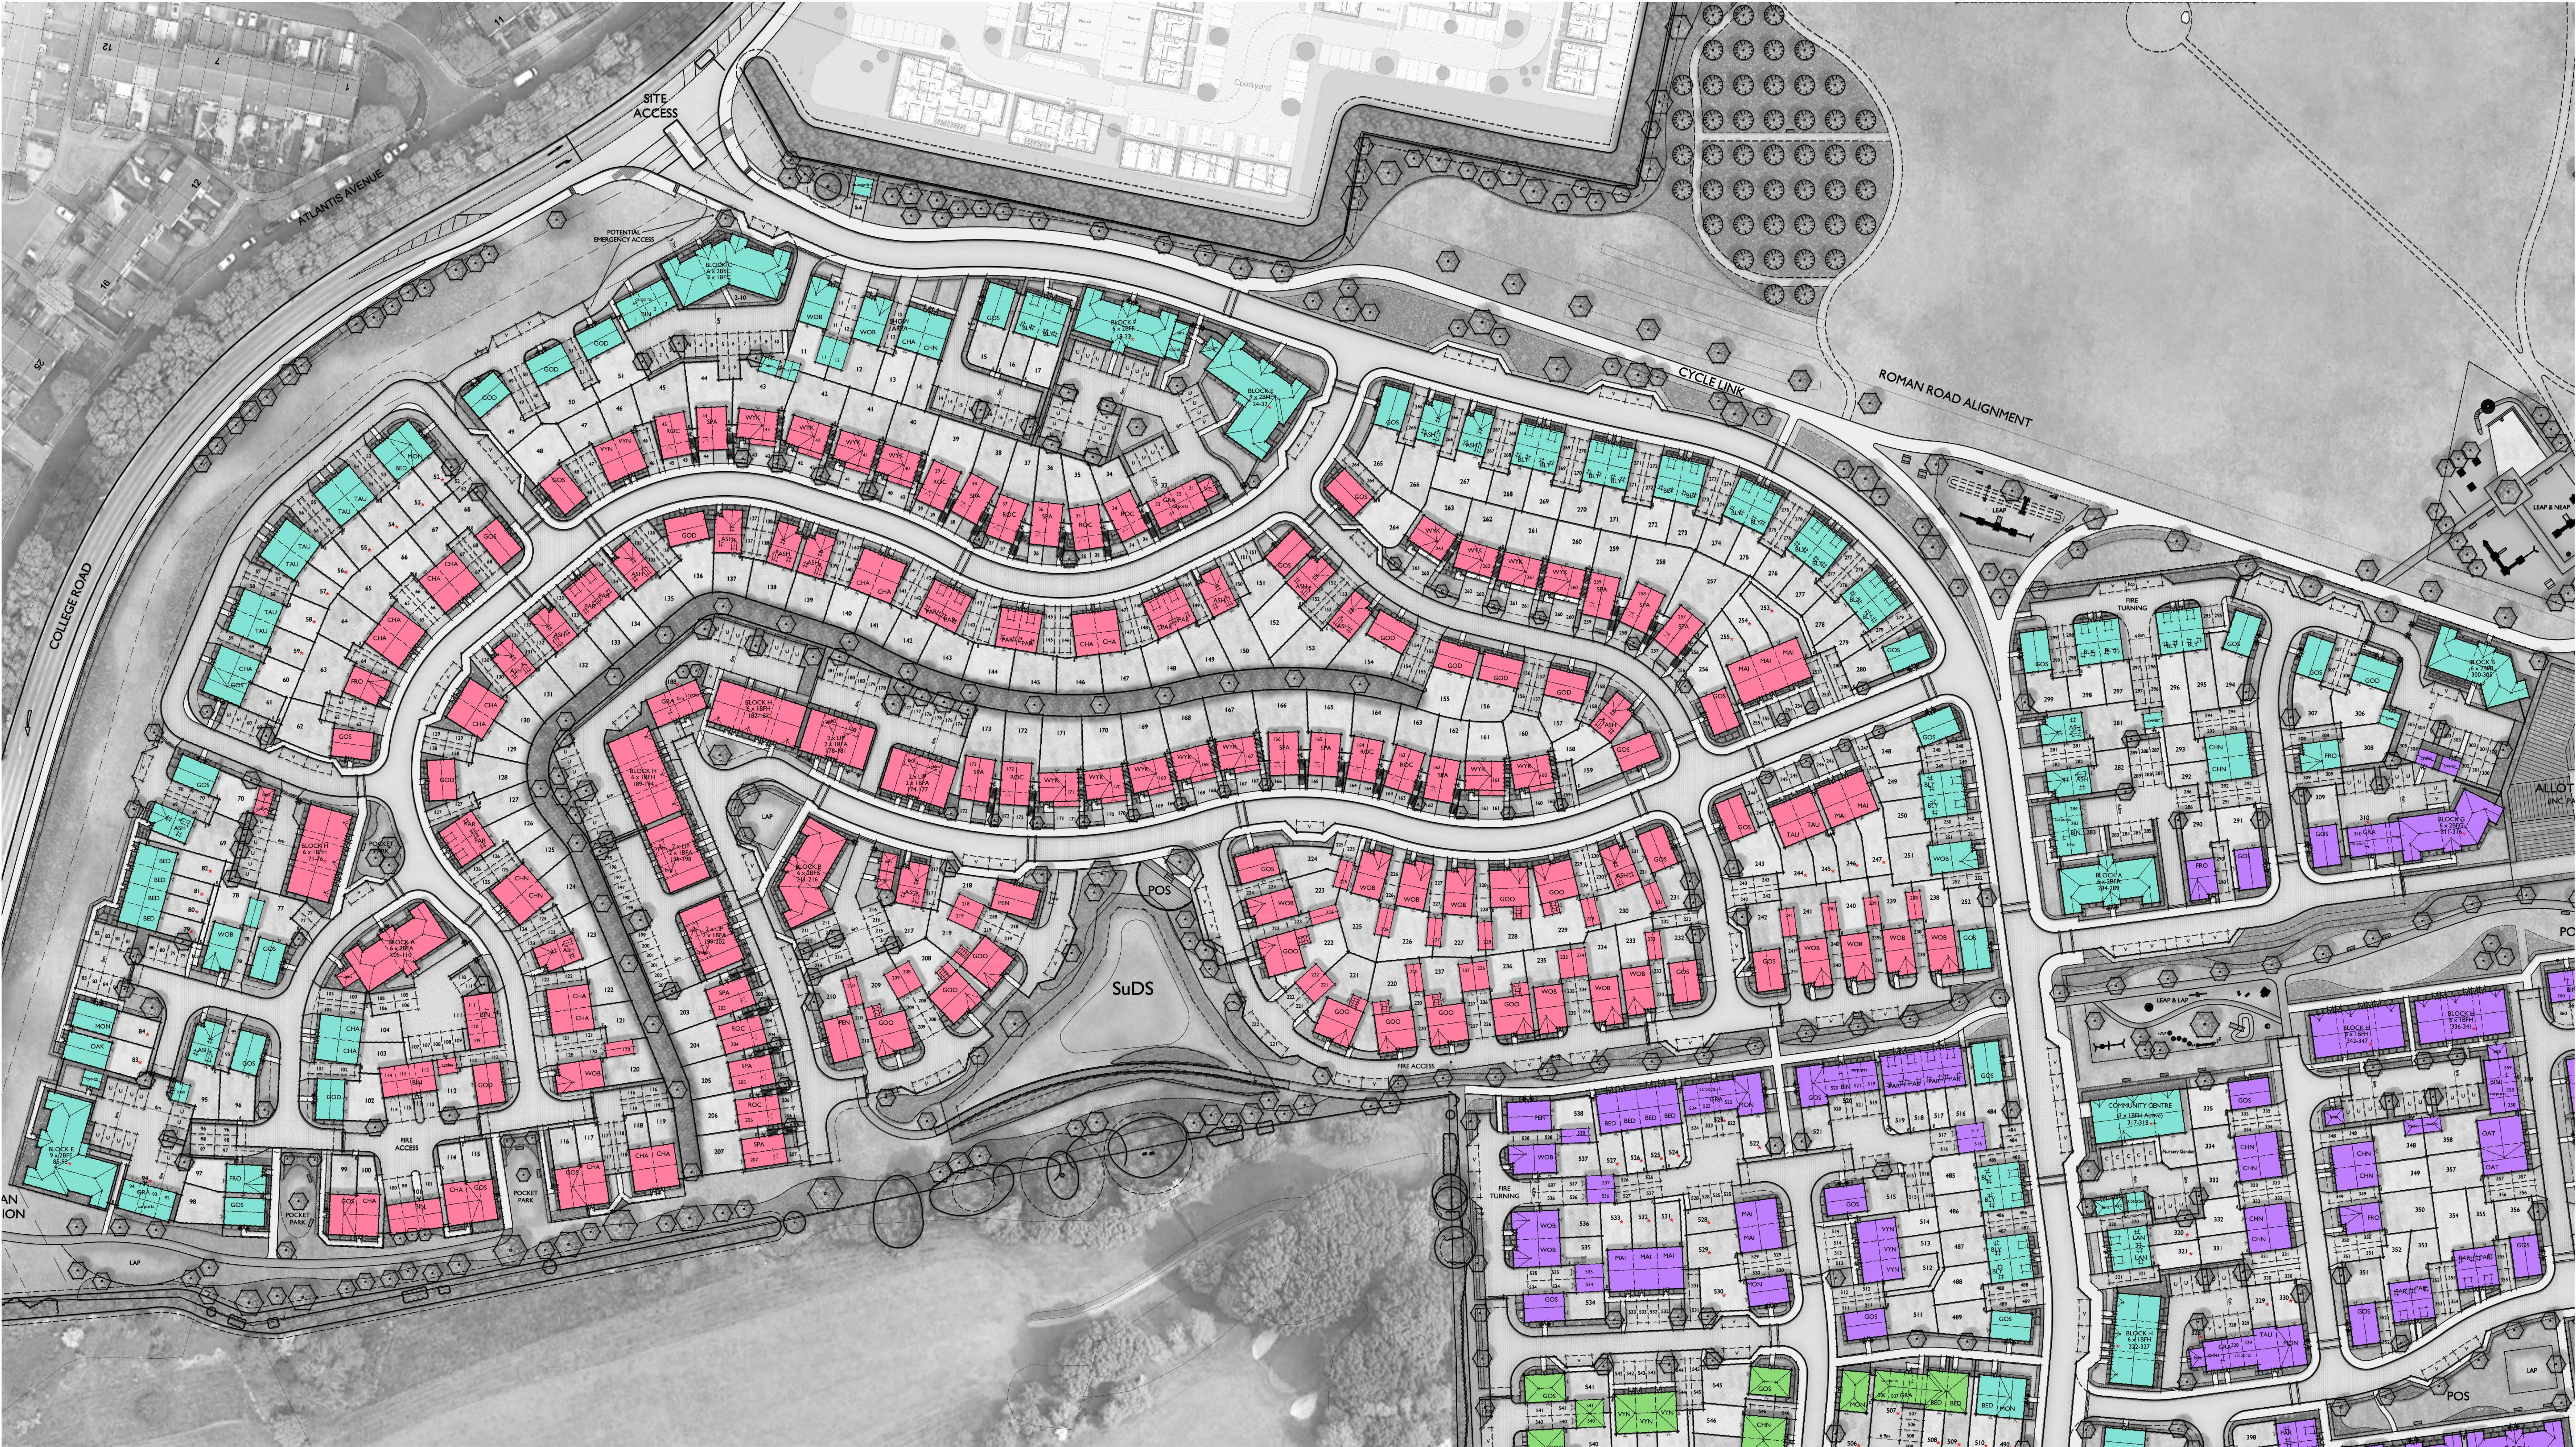

Key

- Spine Road
- Campdown Hills
- South Western Quarter
- Core Area

Scale @ A0
0 5 10 15 20 25m
Scale 1:500
Rev Date Drawn Checked

Project
CAMPDOWN, PURBROOK,
PORTSMOUTH
Title
CHARACTER AREAS PLAN
SHEET 1
Client

dandara

Date: JUNE 2023
Drawn by: TWV
Checked by: BB
Dwg No: CB_42_245_011_1
Rev:



Cooper Bailey Limited - Commercial House, 24 Guilford Road, Brighton, Surrey GU1 1SN - Telephone 0174 450331 - www.cooperbailie.co.uk
This drawing is the property of Cooper Bailey Limited and is not to be used for any other project without the written consent of Cooper Bailey Limited.