

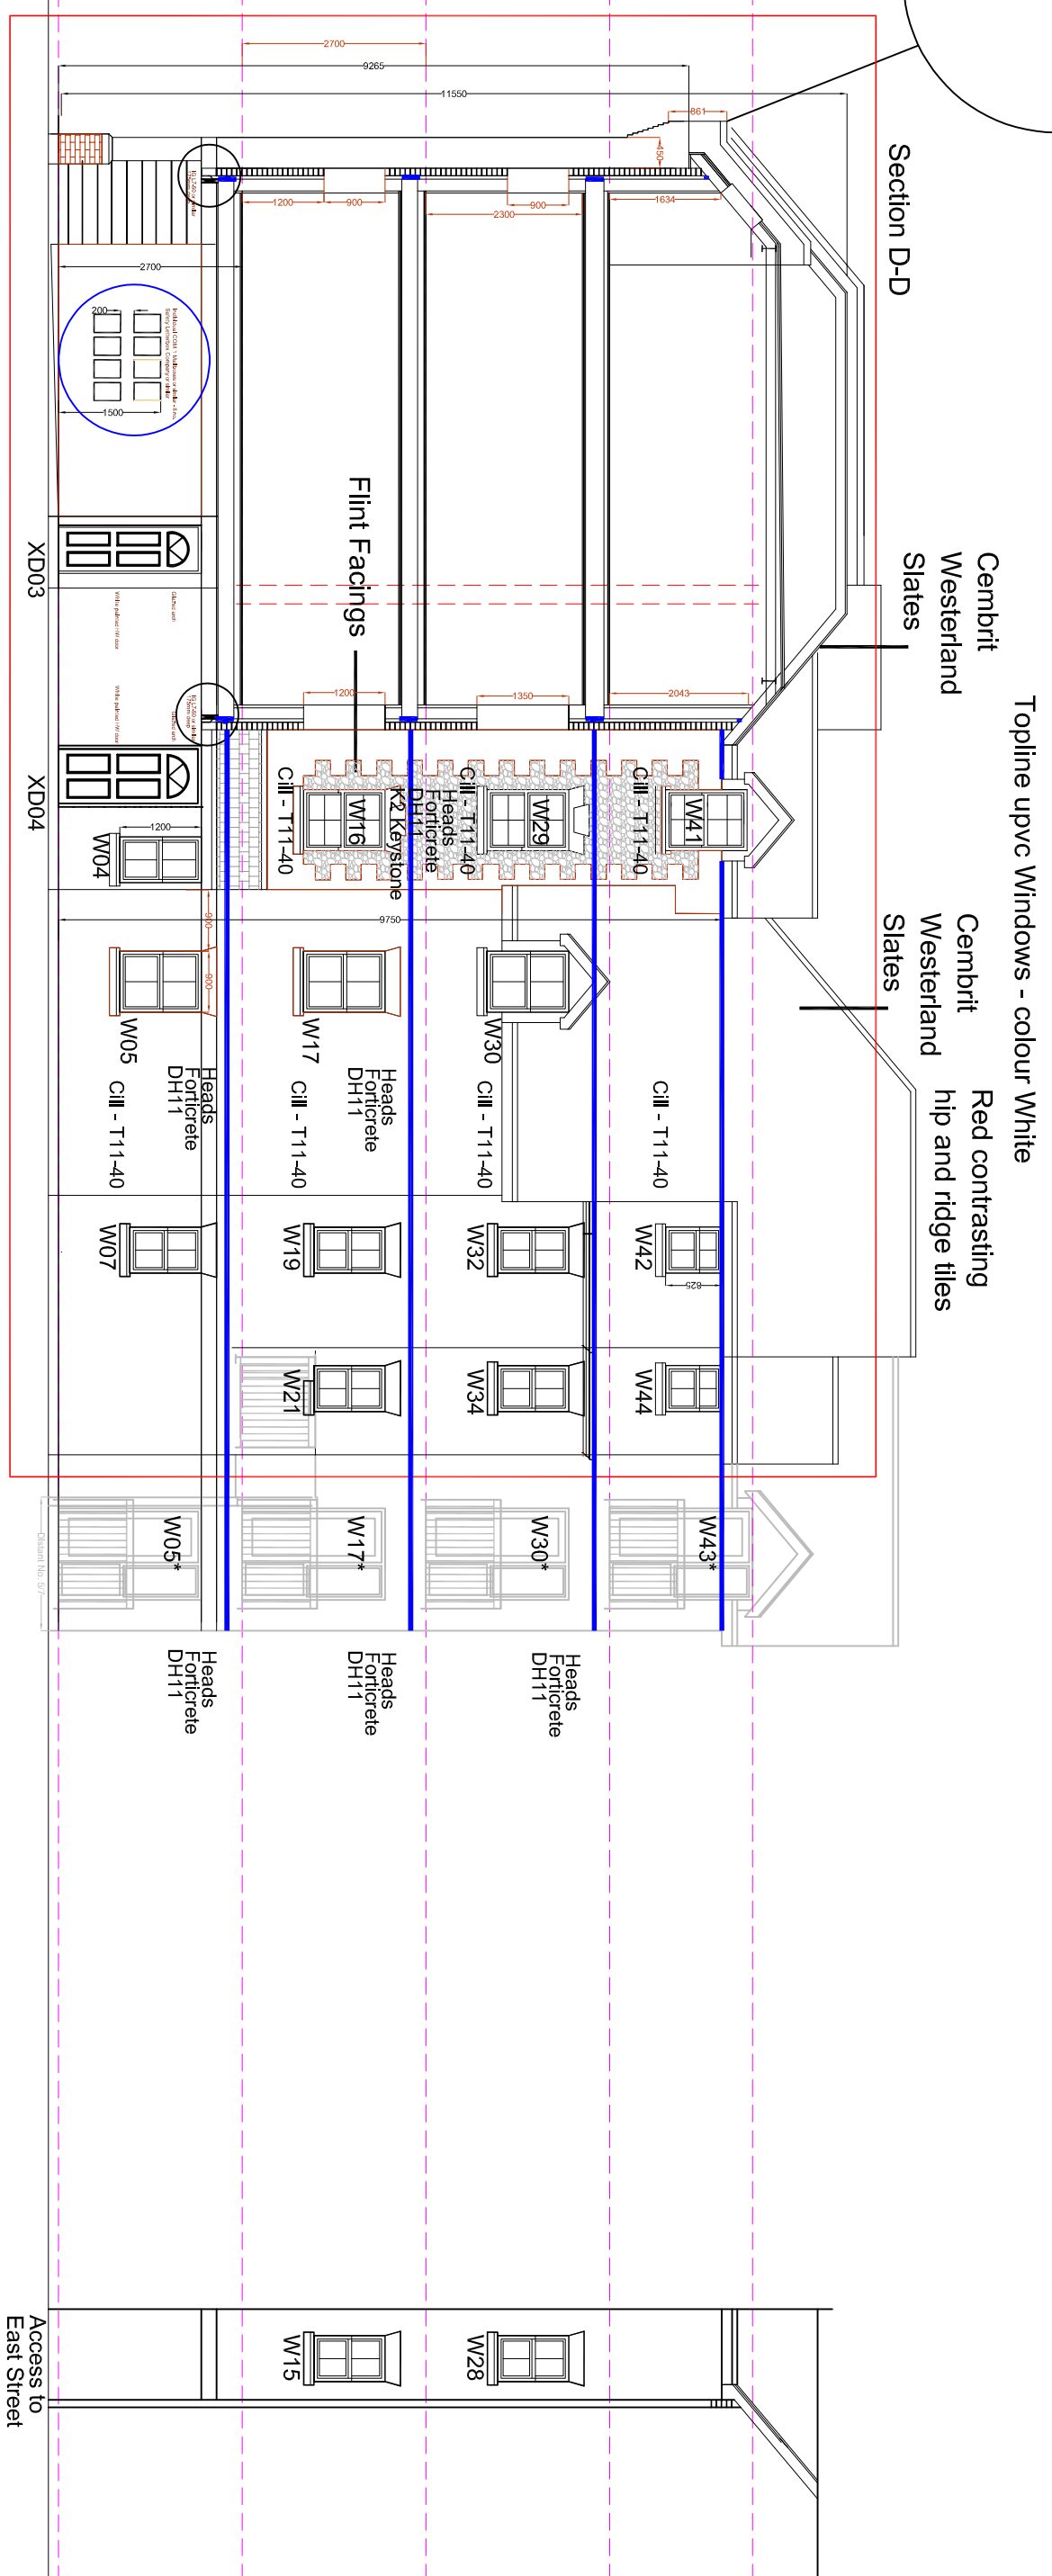


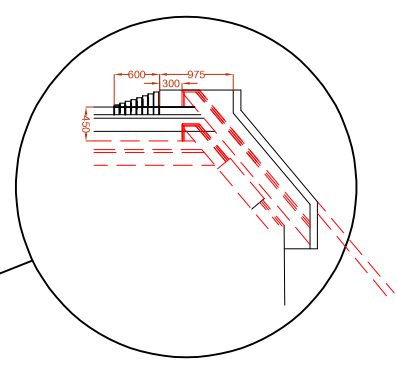


East Elevation


Michelmersh
bricks,
Hampshire
Stock range -
Red Multi
ATR

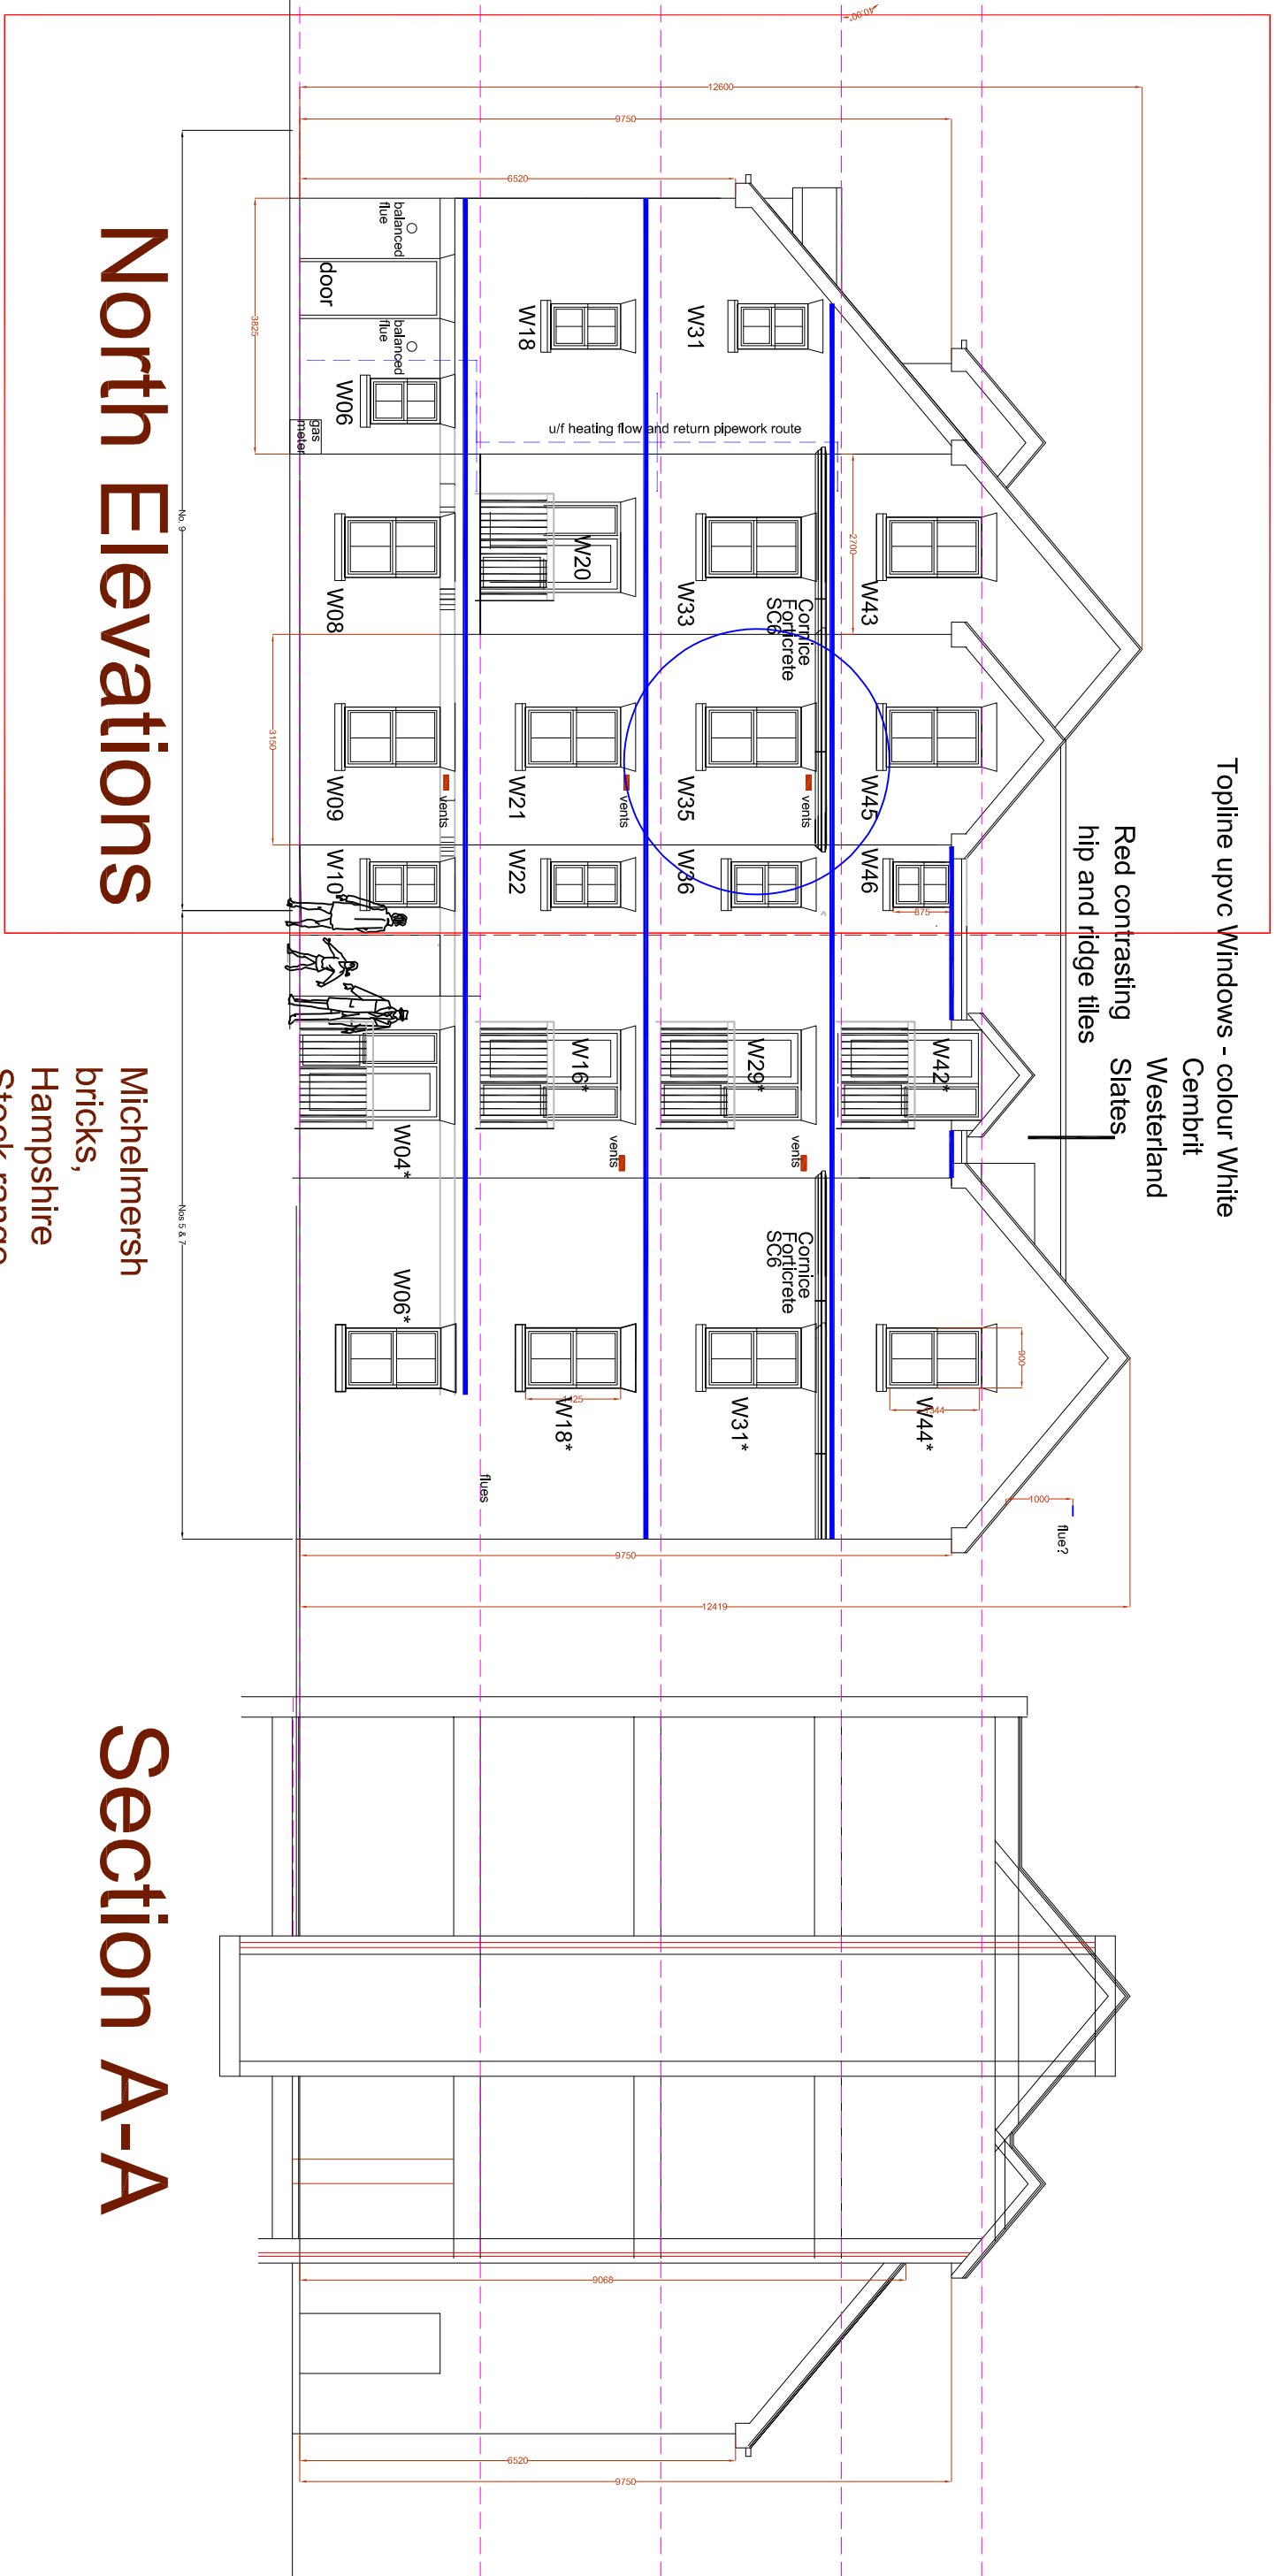


Section A-A

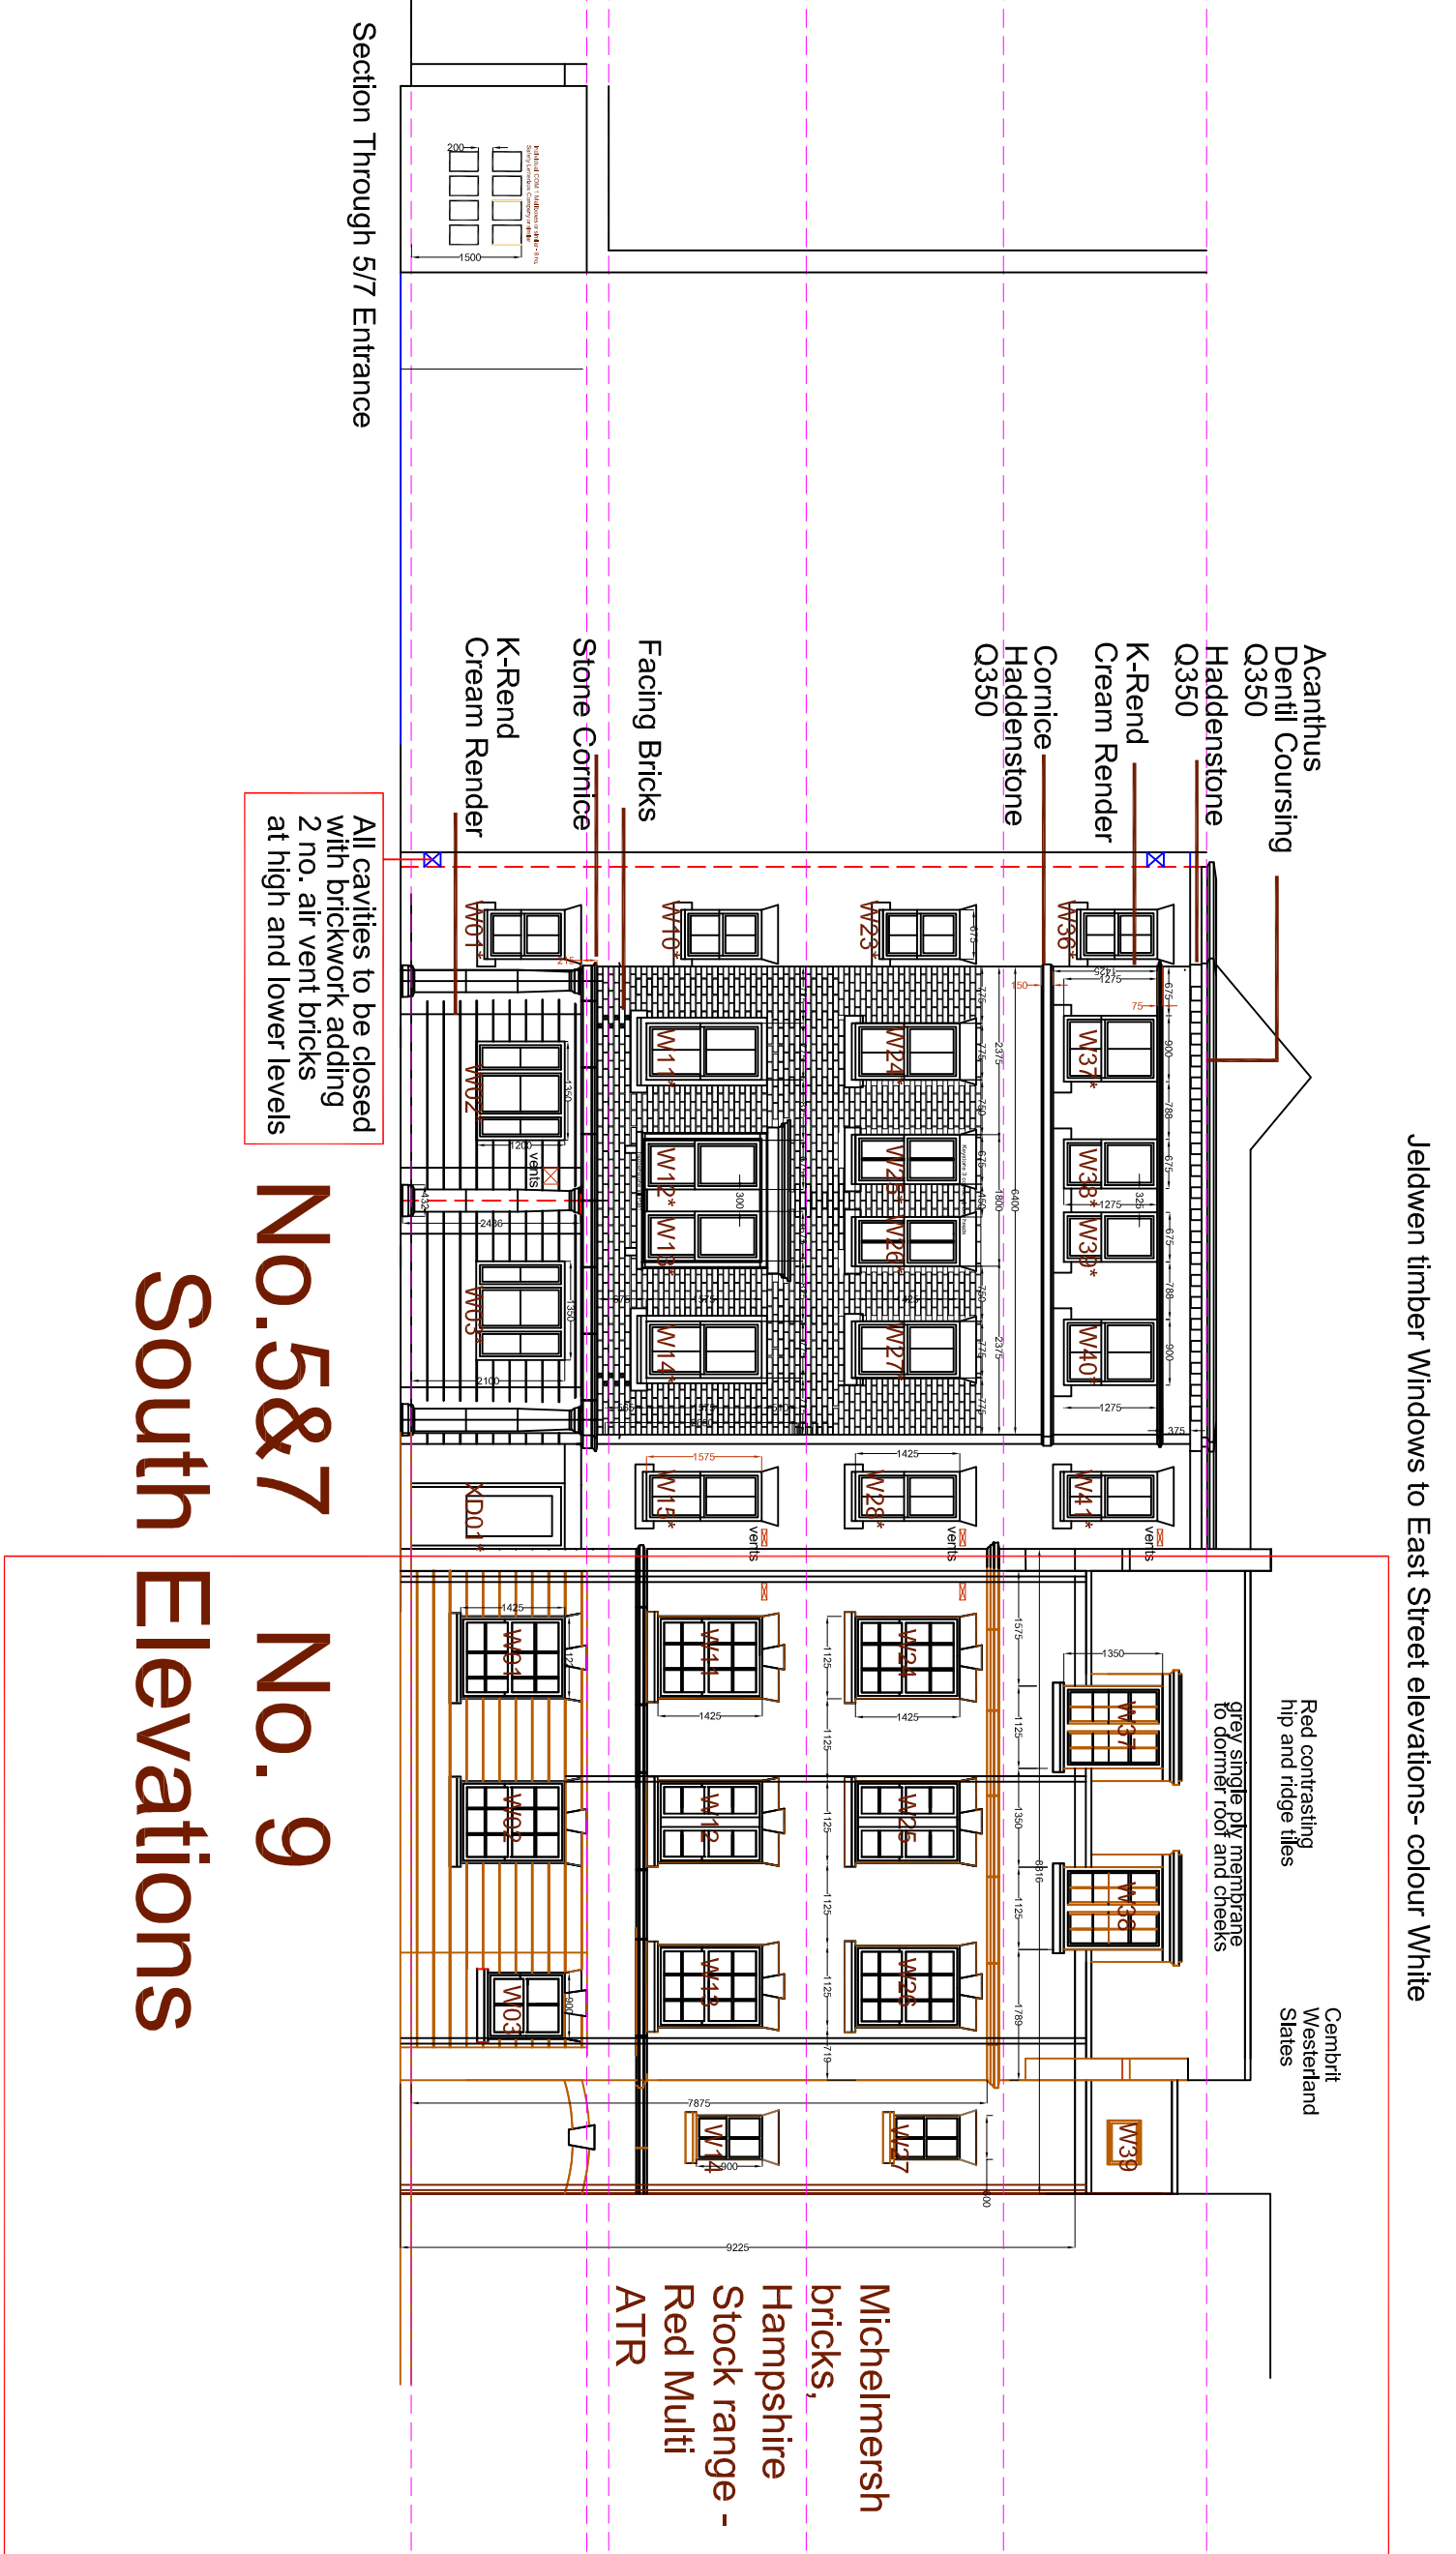

South Elevations

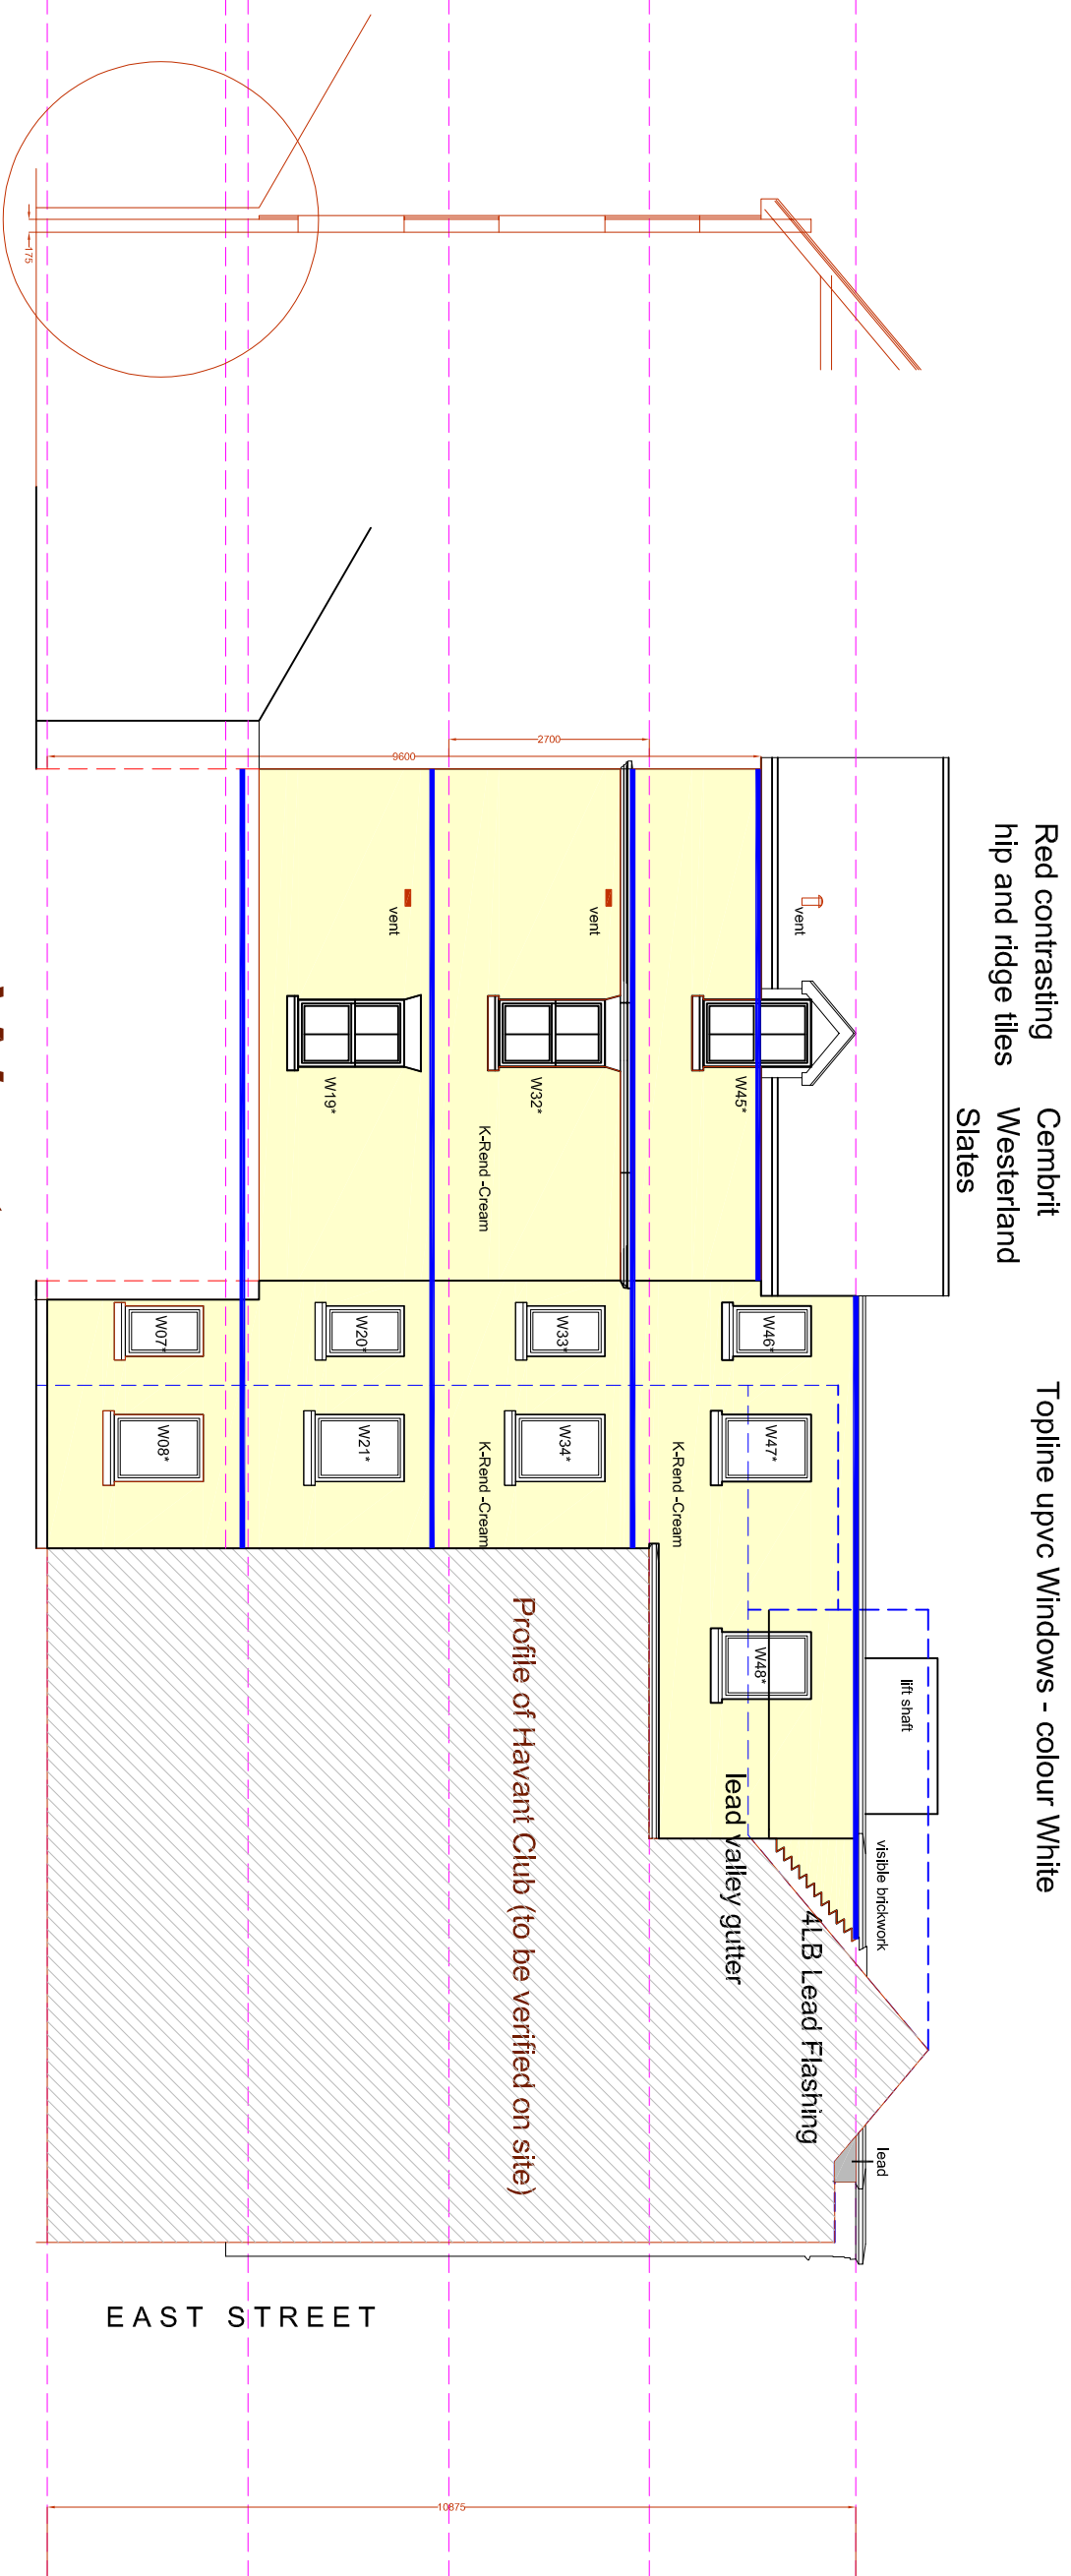

West

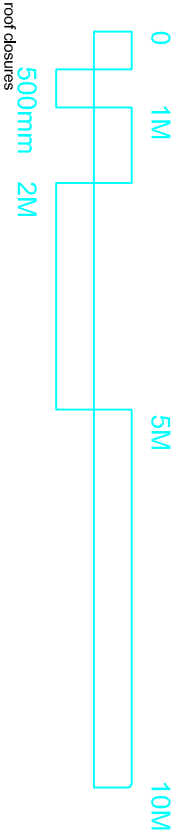[illegible]