


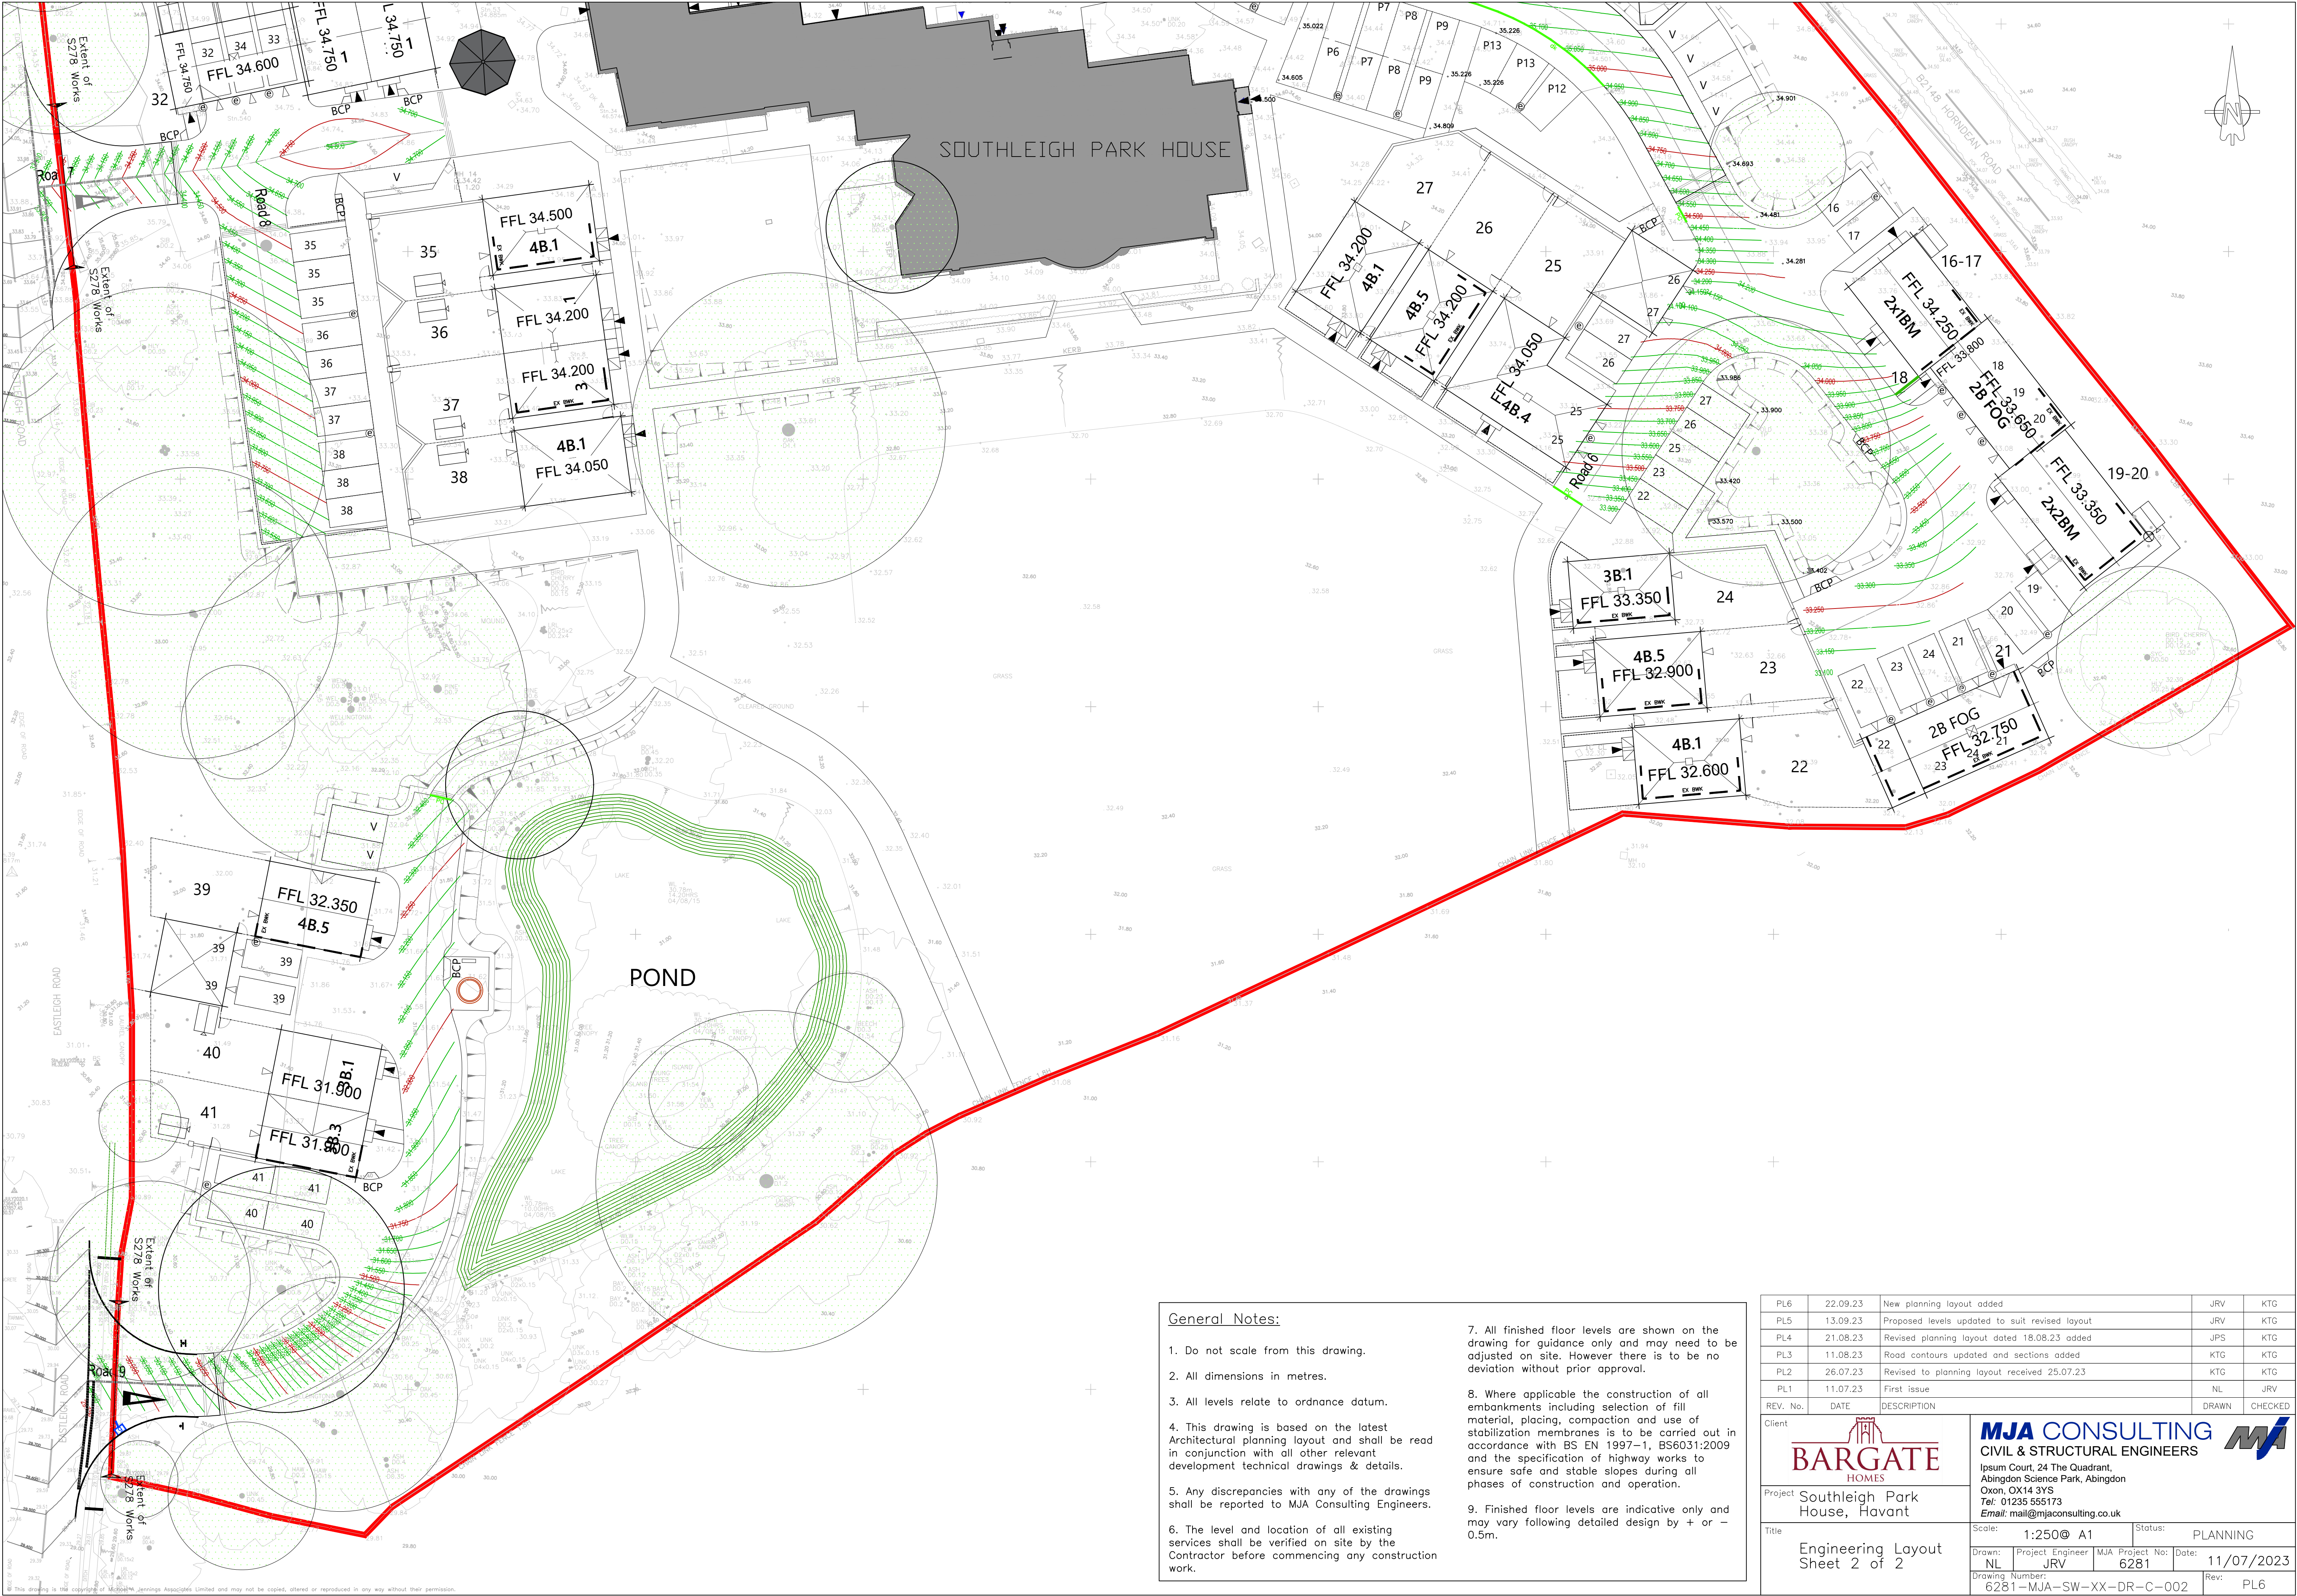

General Notes:

- Do not scale from this drawing.
- All dimensions in metres.
- All levels relate to ordnance datum.
- This drawing is based on the latest Architectural planning layout and shall be read in conjunction with all other relevant development technical drawings & details.
- Any discrepancies with any of the drawings shall be reported to MJA Consulting Engineers.
- The level and location of all existing services shall be verified on site by the Contractor before commencing any construction work.
- All finished floor levels are shown on the drawing for guidance only and may need to be adjusted on site. However there is to be no deviation without prior approval.
- Where applicable the construction of all embankments including selection of fill material, placing, compaction and use of stabilization membranes is to be carried out in accordance with BS EN 1997-1, BS6031:2009 and the specification of highway works to ensure safe and stable slopes during all phases of construction and operation.
- Finished floor levels are indicative only and may vary following detailed design by + or - 0.5m.

PL6	22.09.23	New planning layout added	JRV	KTG
PL5	13.09.23	Proposed levels updated to suit revised layout	JRV	KTG
PL4	21.08.23	Revised planning layout dated 18.08.23 added	JPS	KTG
PL3	11.08.23	Road contours updated and sections added	KTG	KTG
PL2	26.07.23	Revised to planning layout received 25.07.23	KTG	KTG
PL1	11.07.23	First issue	NL	JRV
REV. No.	DATE	DESCRIPTION	DRAWN	CHECKED
Client				
Project		Southleigh Park House, Havant		
Title		Engineering Layout Sheet 2 of 2		
Scale:		1:250@ A1	Status:	PLANNING
Drawn:		NL	Project Engineer	JRV
Drawing Number:		6281-MJA-SW-XX-DR-C-002	MJA Project No:	6281
			Date:	11/07/2023
			Rev:	PL6