MAIN VEHICLE ENTRANCE GATES FRONT VIEW

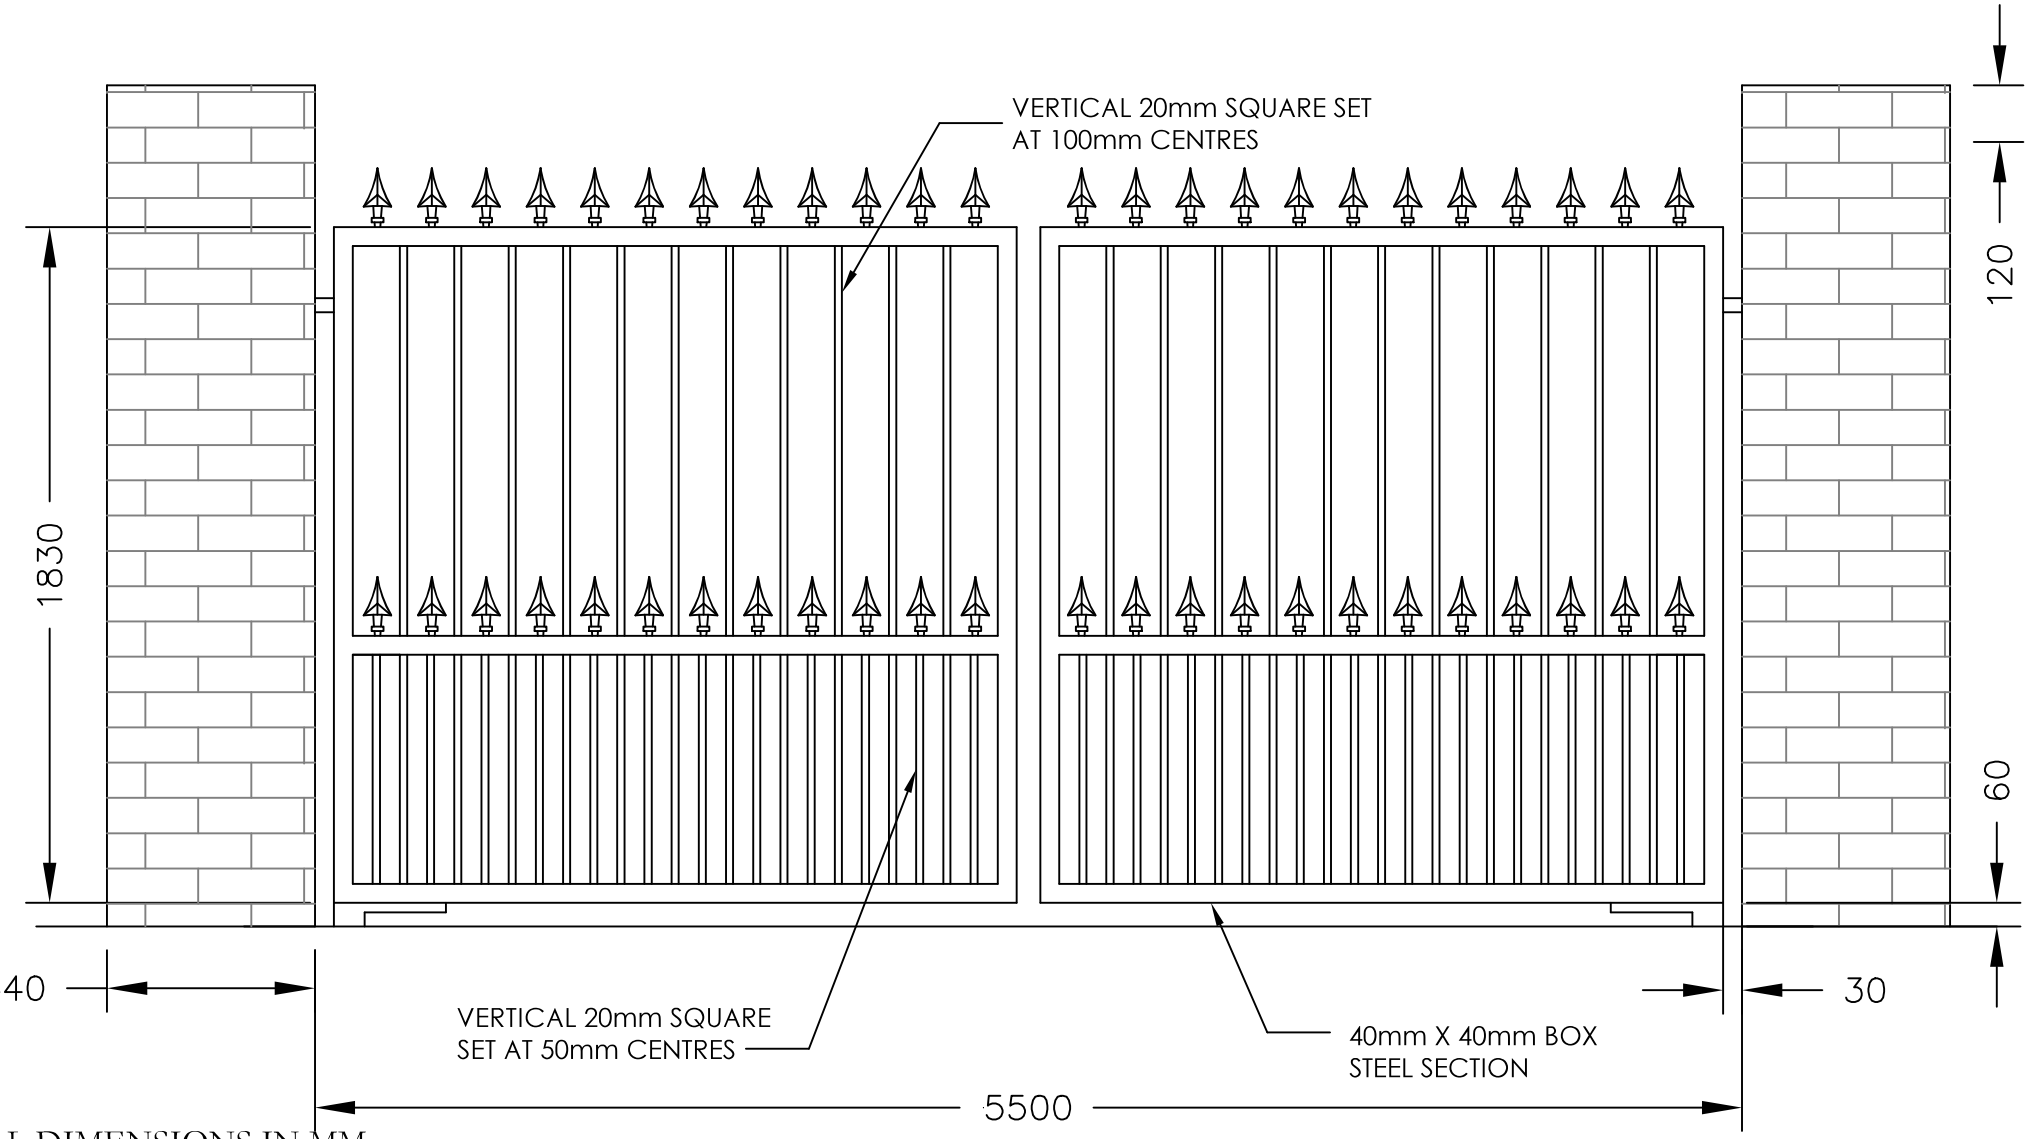

ALL DIMENSIONS IN MM

GATE SAFE No. 1211 Aware Installer

Proud members of Checkatrade.com Where reputation matters

ADVANCED GATE SOLUTIONS
Residential - Commercial - Industrial

Unit 9 The Tanneries, Brockhampton Lane,
Havant, Hampshire, PO9 1JB.
www.advancedgatesolutions.co.uk

Tel: 023 9247 7441 / 07843 591468
Email: sales@advancedgatesolutions.co.uk

Drawing No.	PN001 REN 1
Project	Portsmouth Water
Style	The Wessex Vehicle Gates