


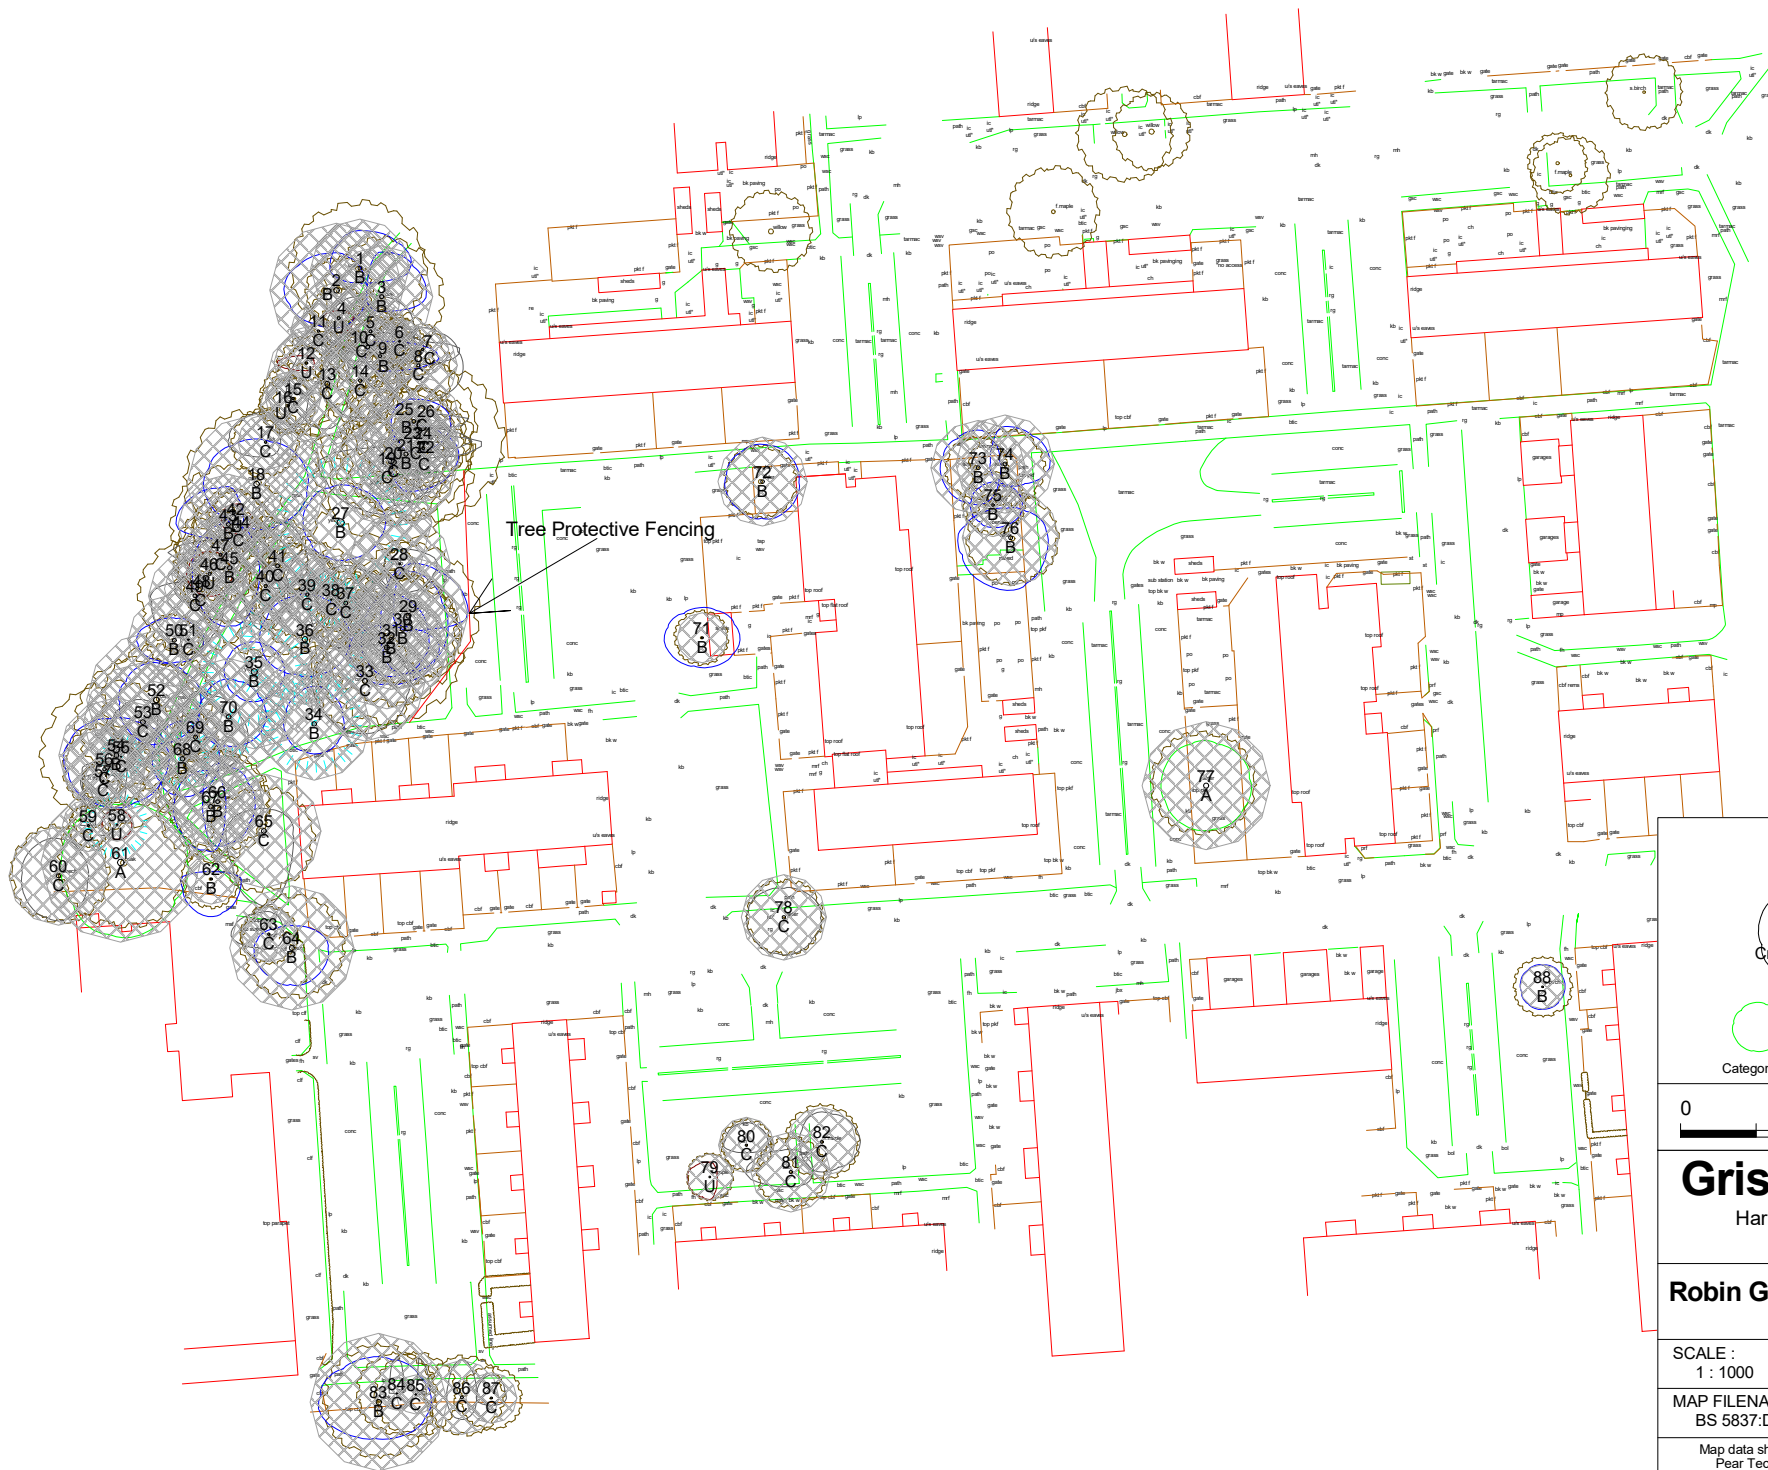

Crown Spread

Root Protection Area

Category 'A'

Category 'B'

Category 'C'

Category 'U'

0

60m

Gristwood and Toms

Harris Lane, Shenley, Herts. WD7 9EG

Tel no. 0345 873 1500

Robin Gardens,Waterlooville. PO8 9XE

SCALE :

1 : 1000 @ A4

DATE :

30/01/2023

MAP FILENAME :

BS 5837:Development Site Tree Protection Plan

Map data shown may contain Ordnance Survey® products supplied by
Pear Technology Services Ltd. Email: info@peartechnology.co.uk
© Crown Copyright and database rights from date shown above
Ordnance Survey® licence number 100023148