

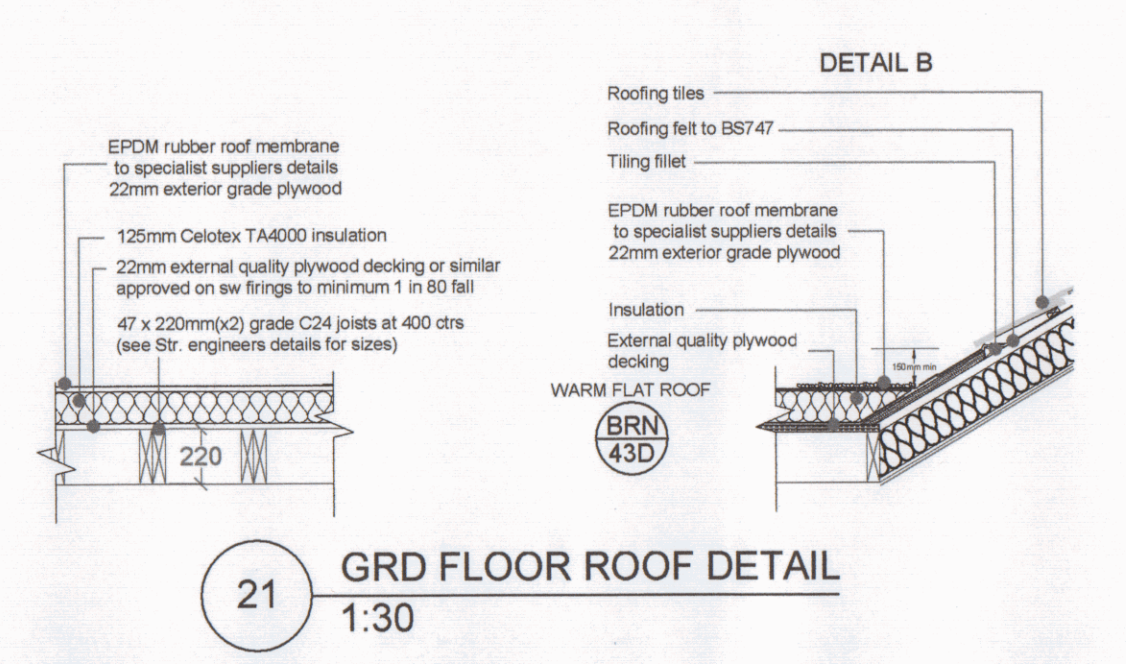
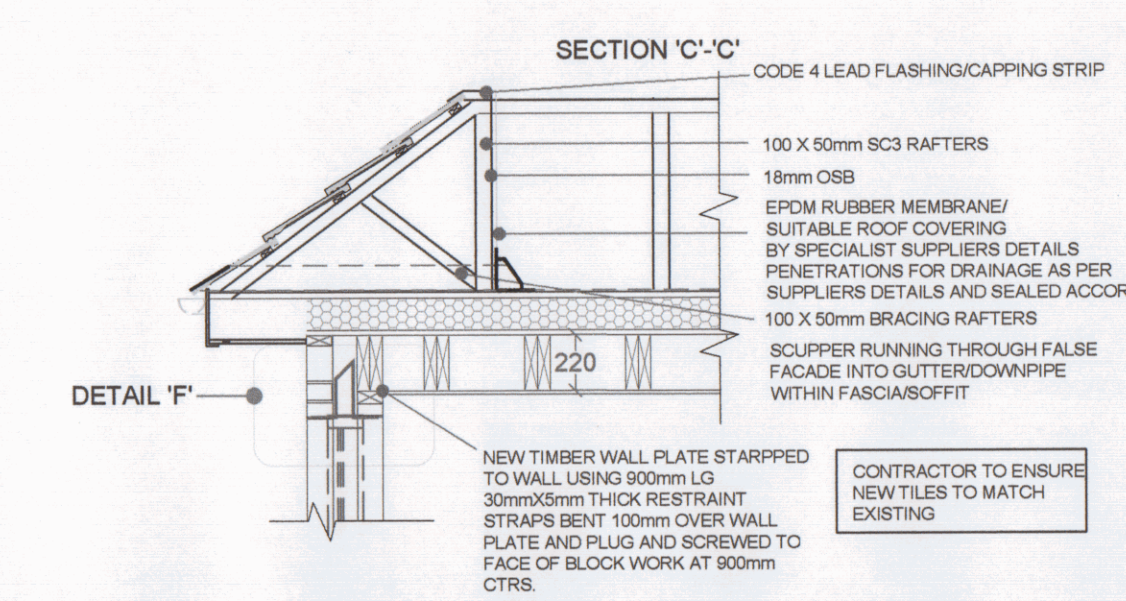
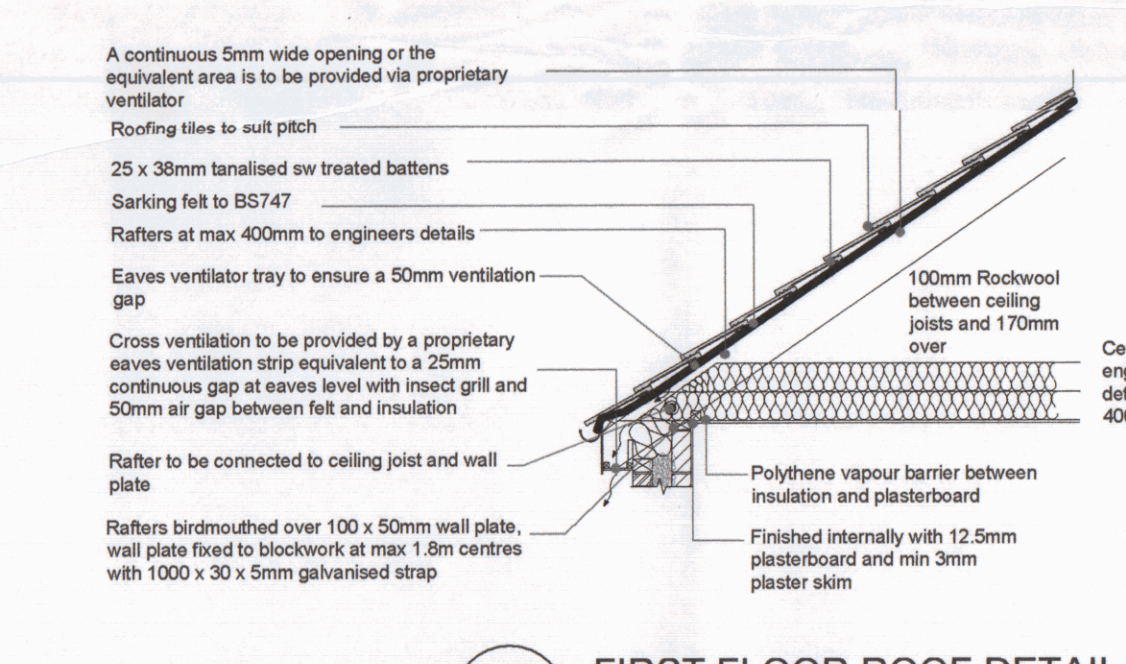
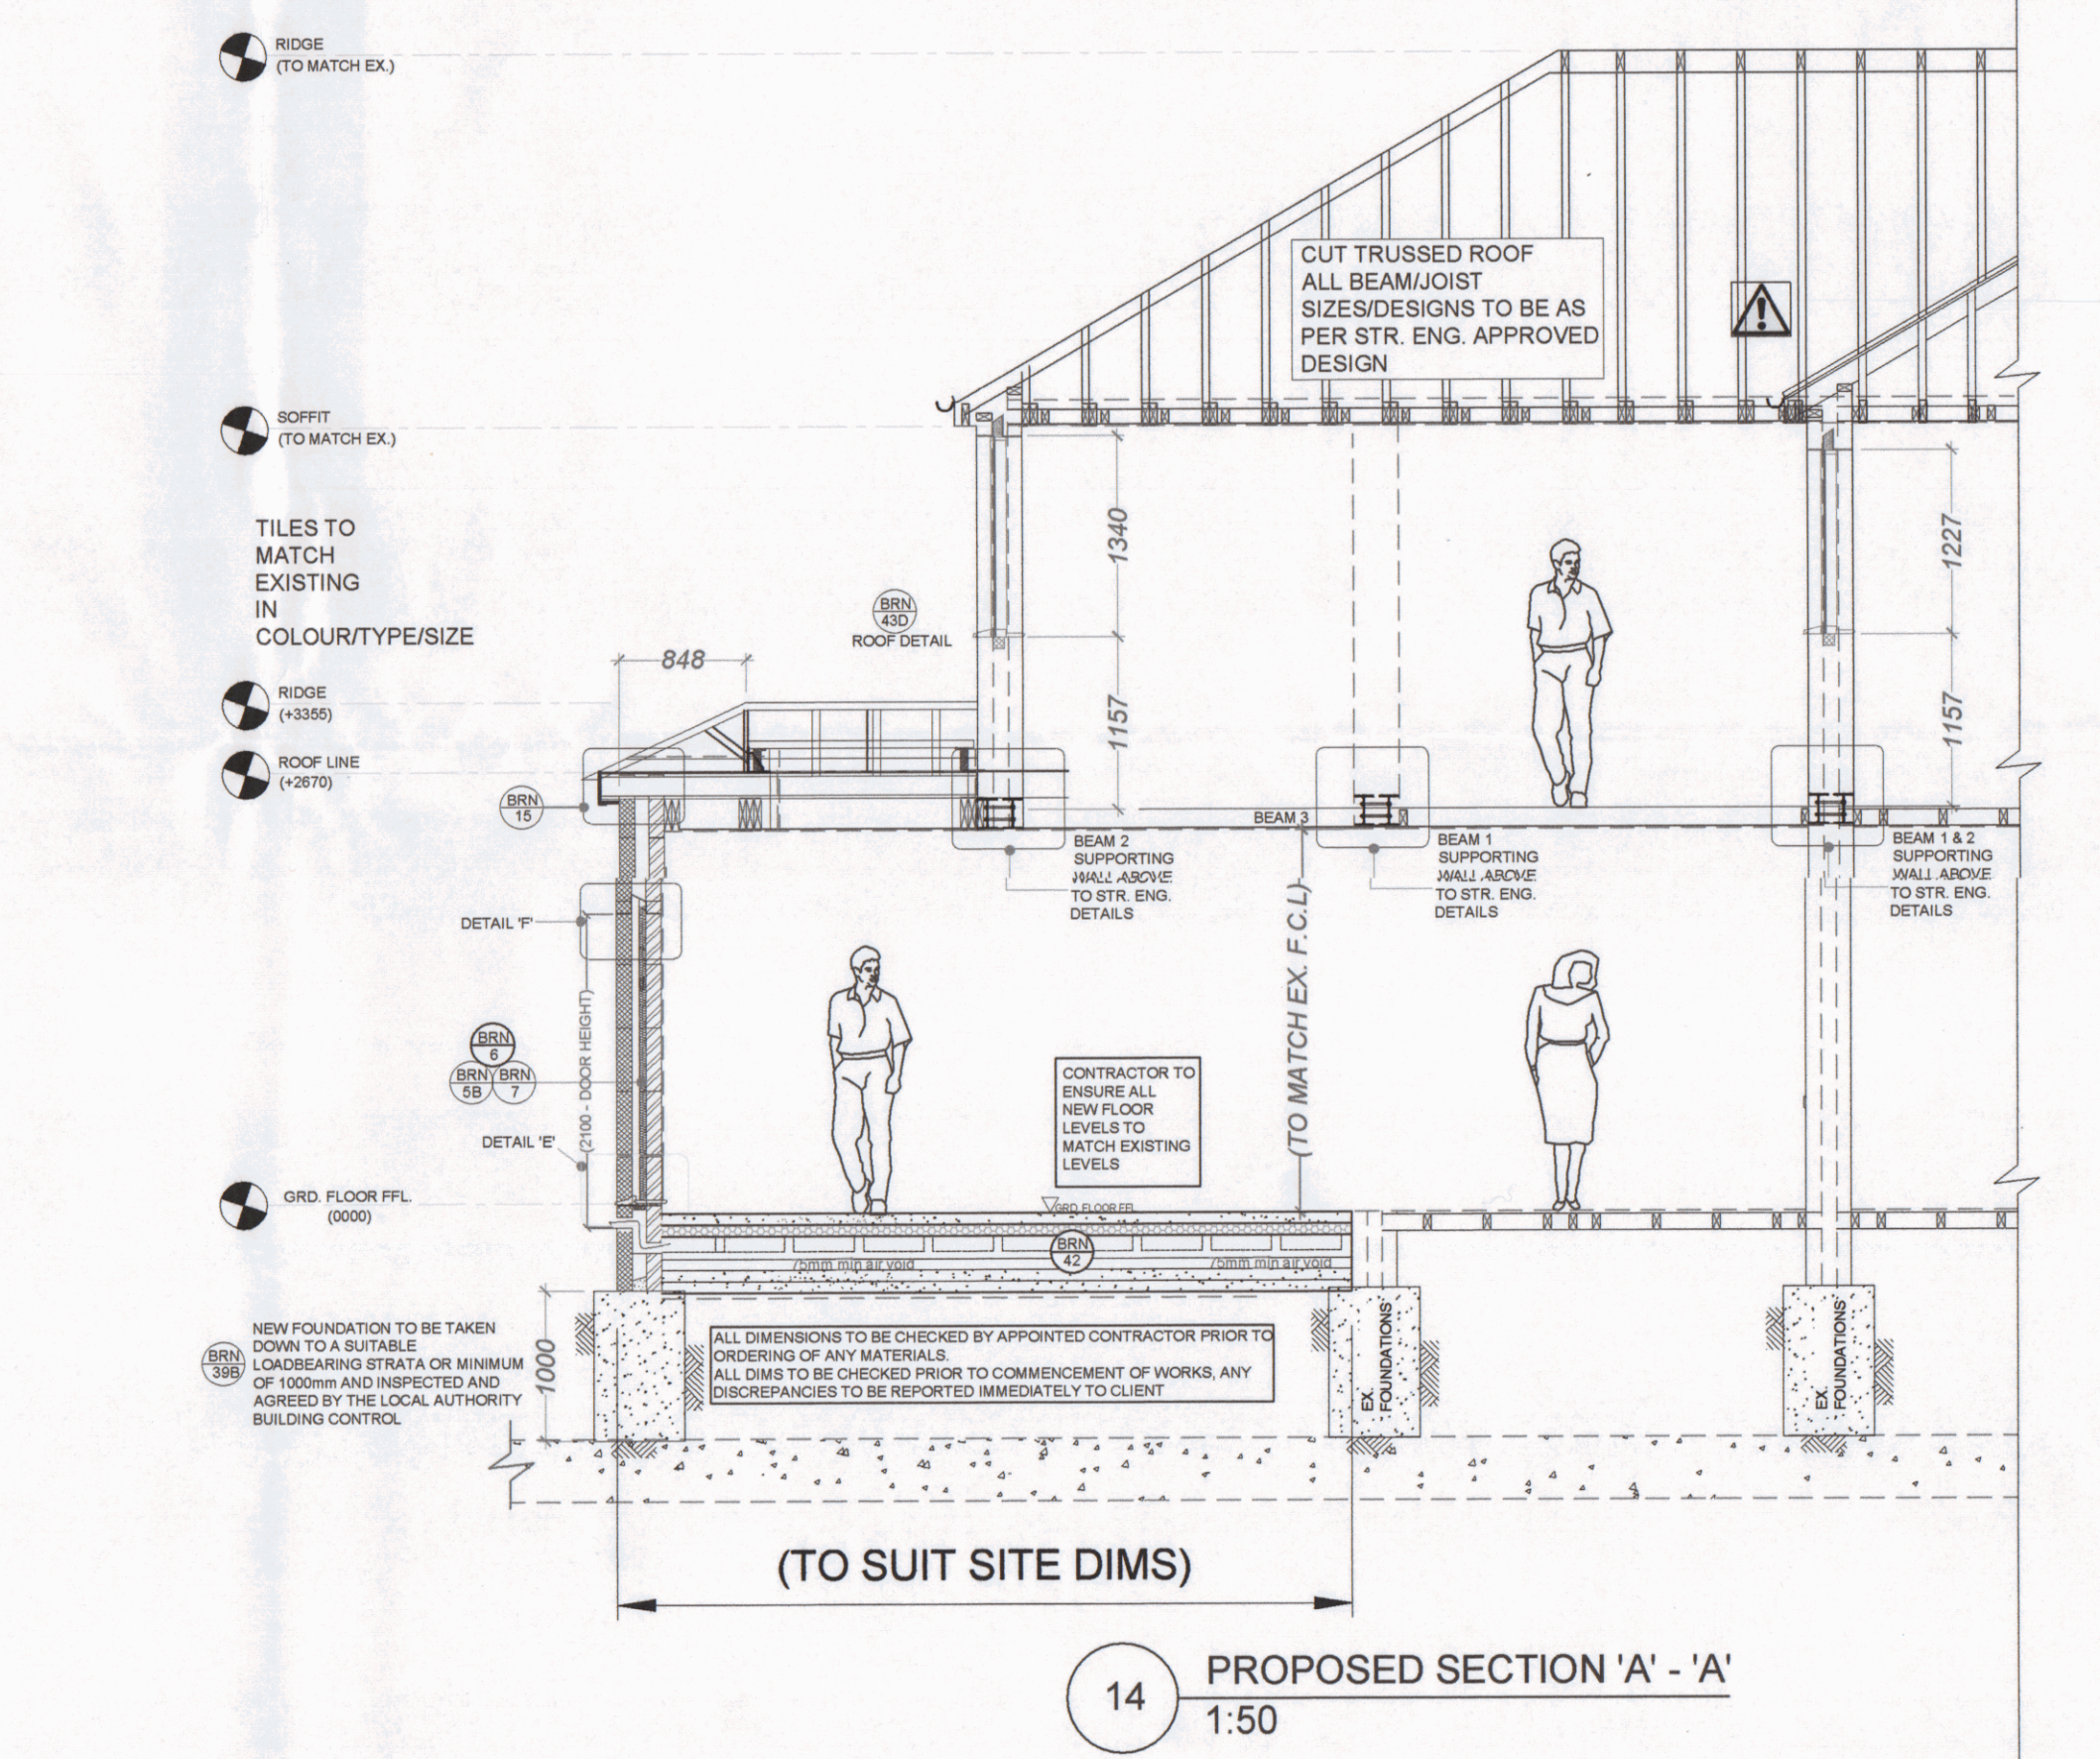
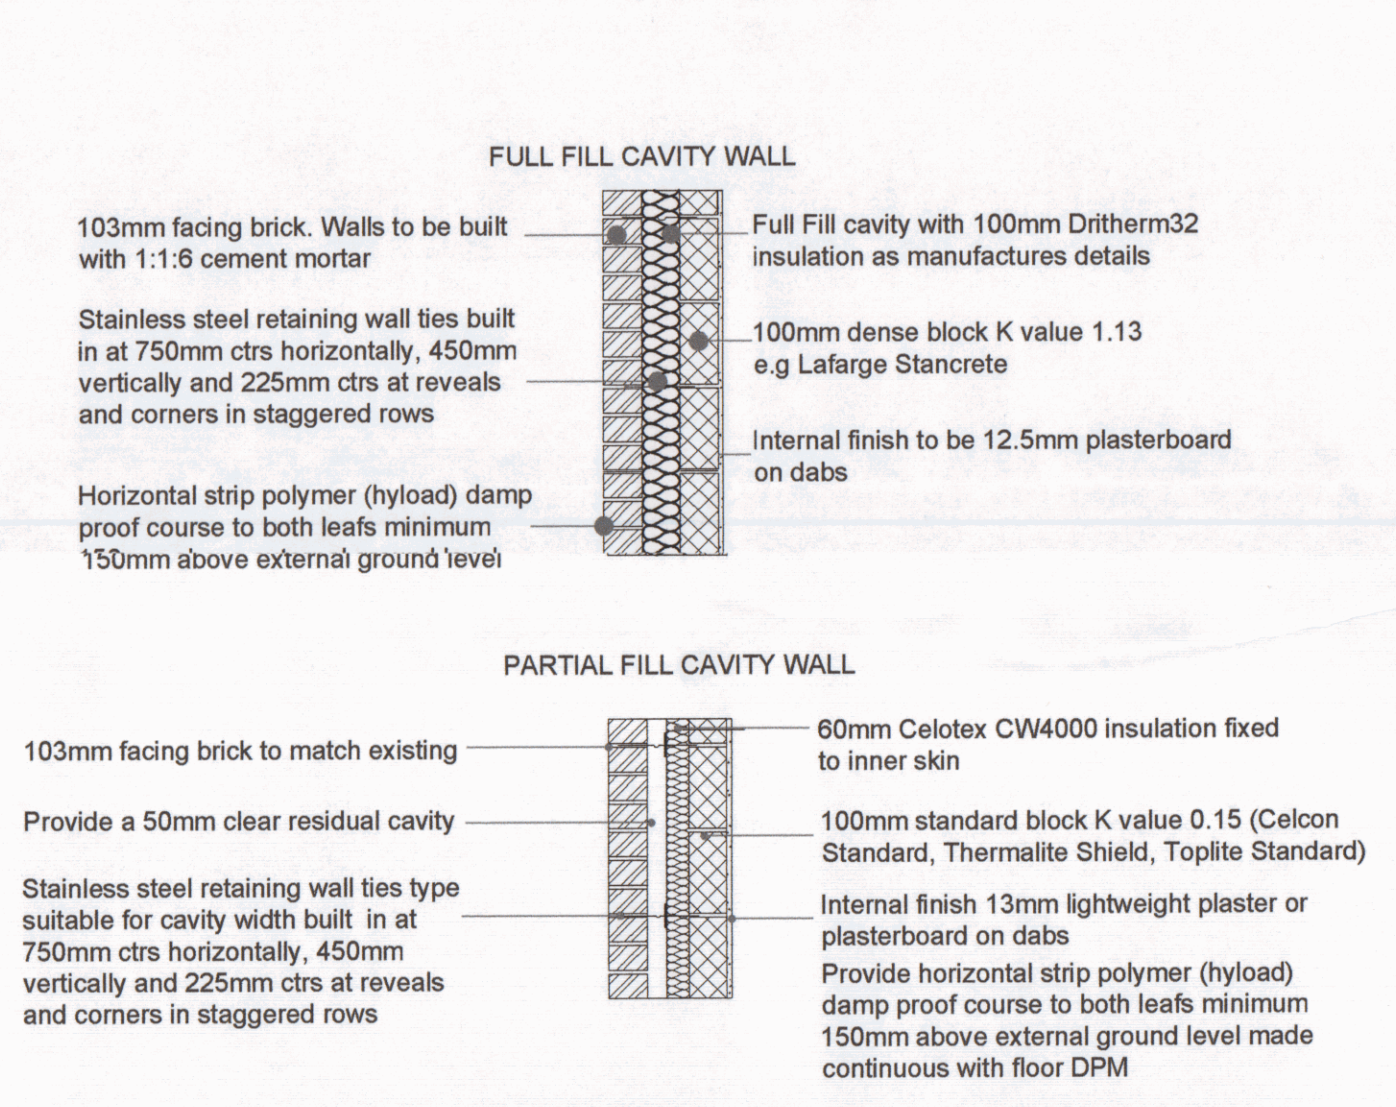
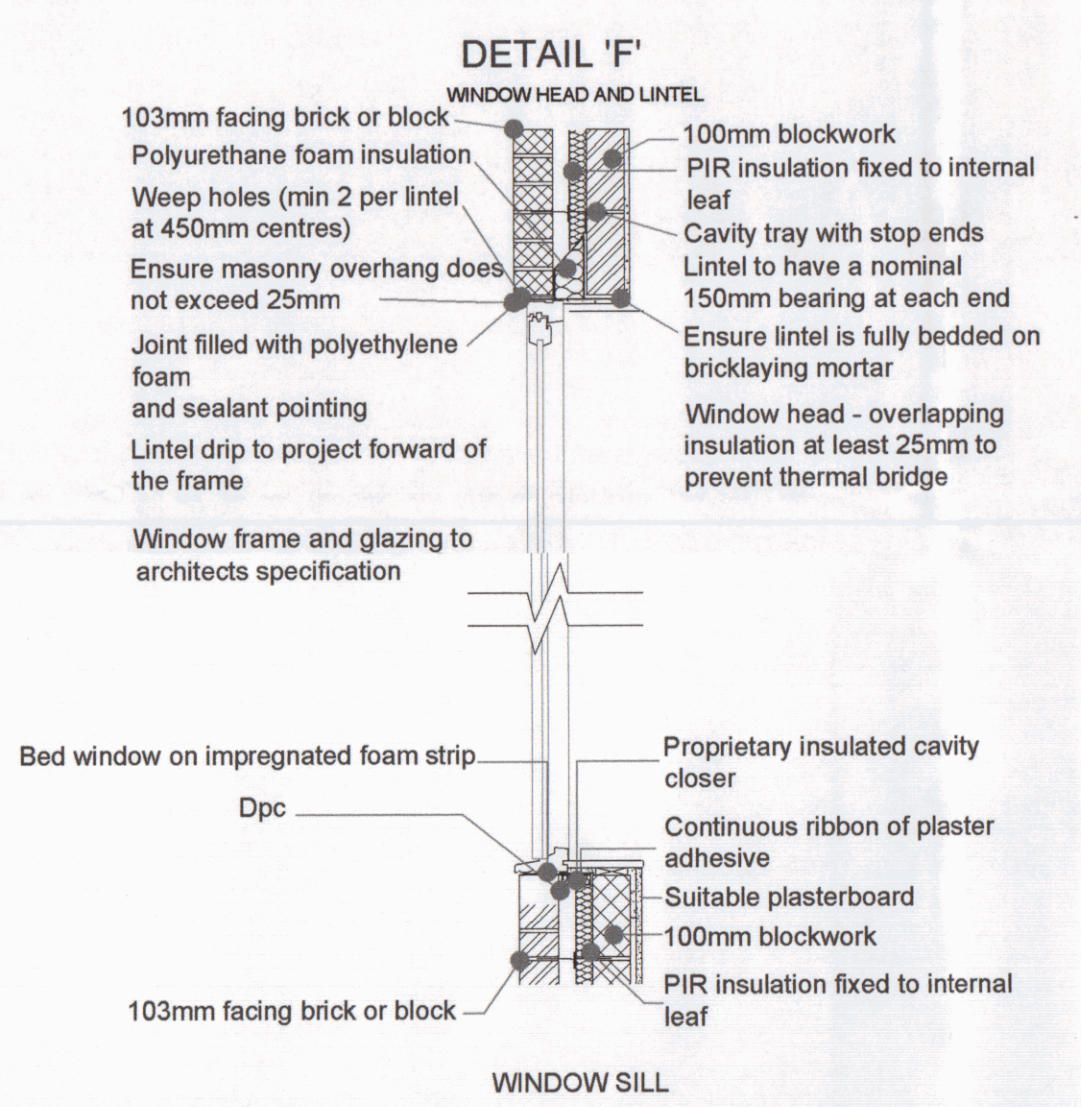
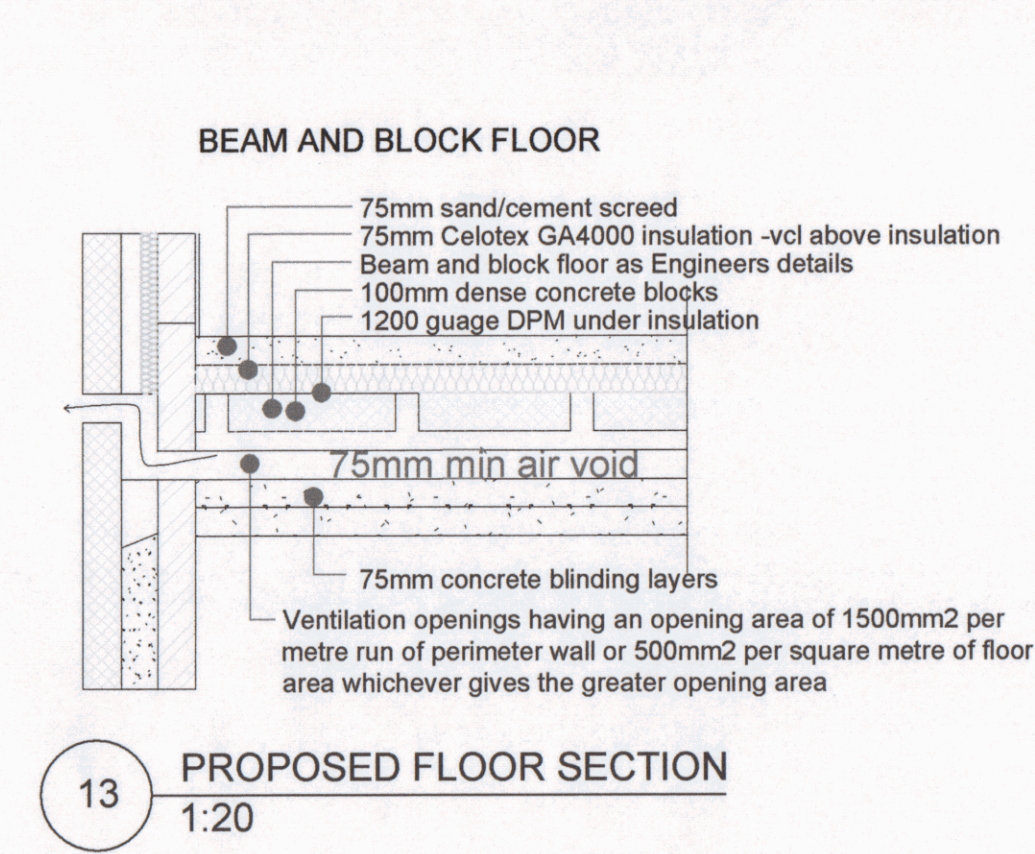
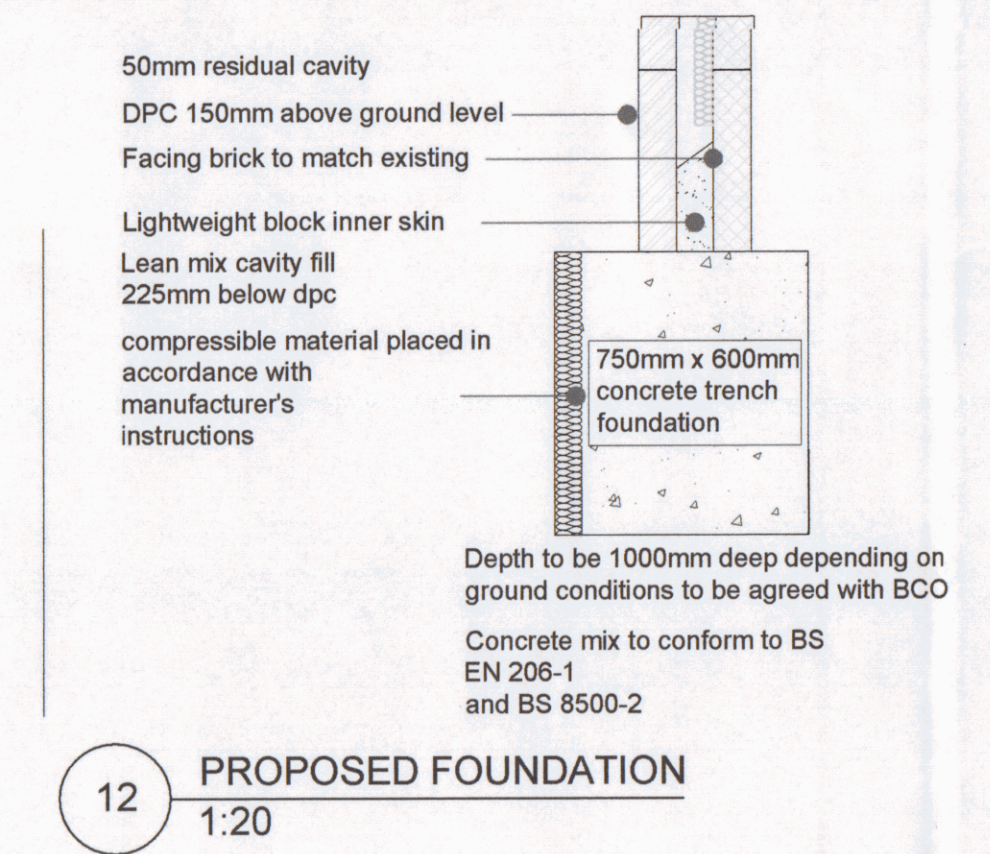
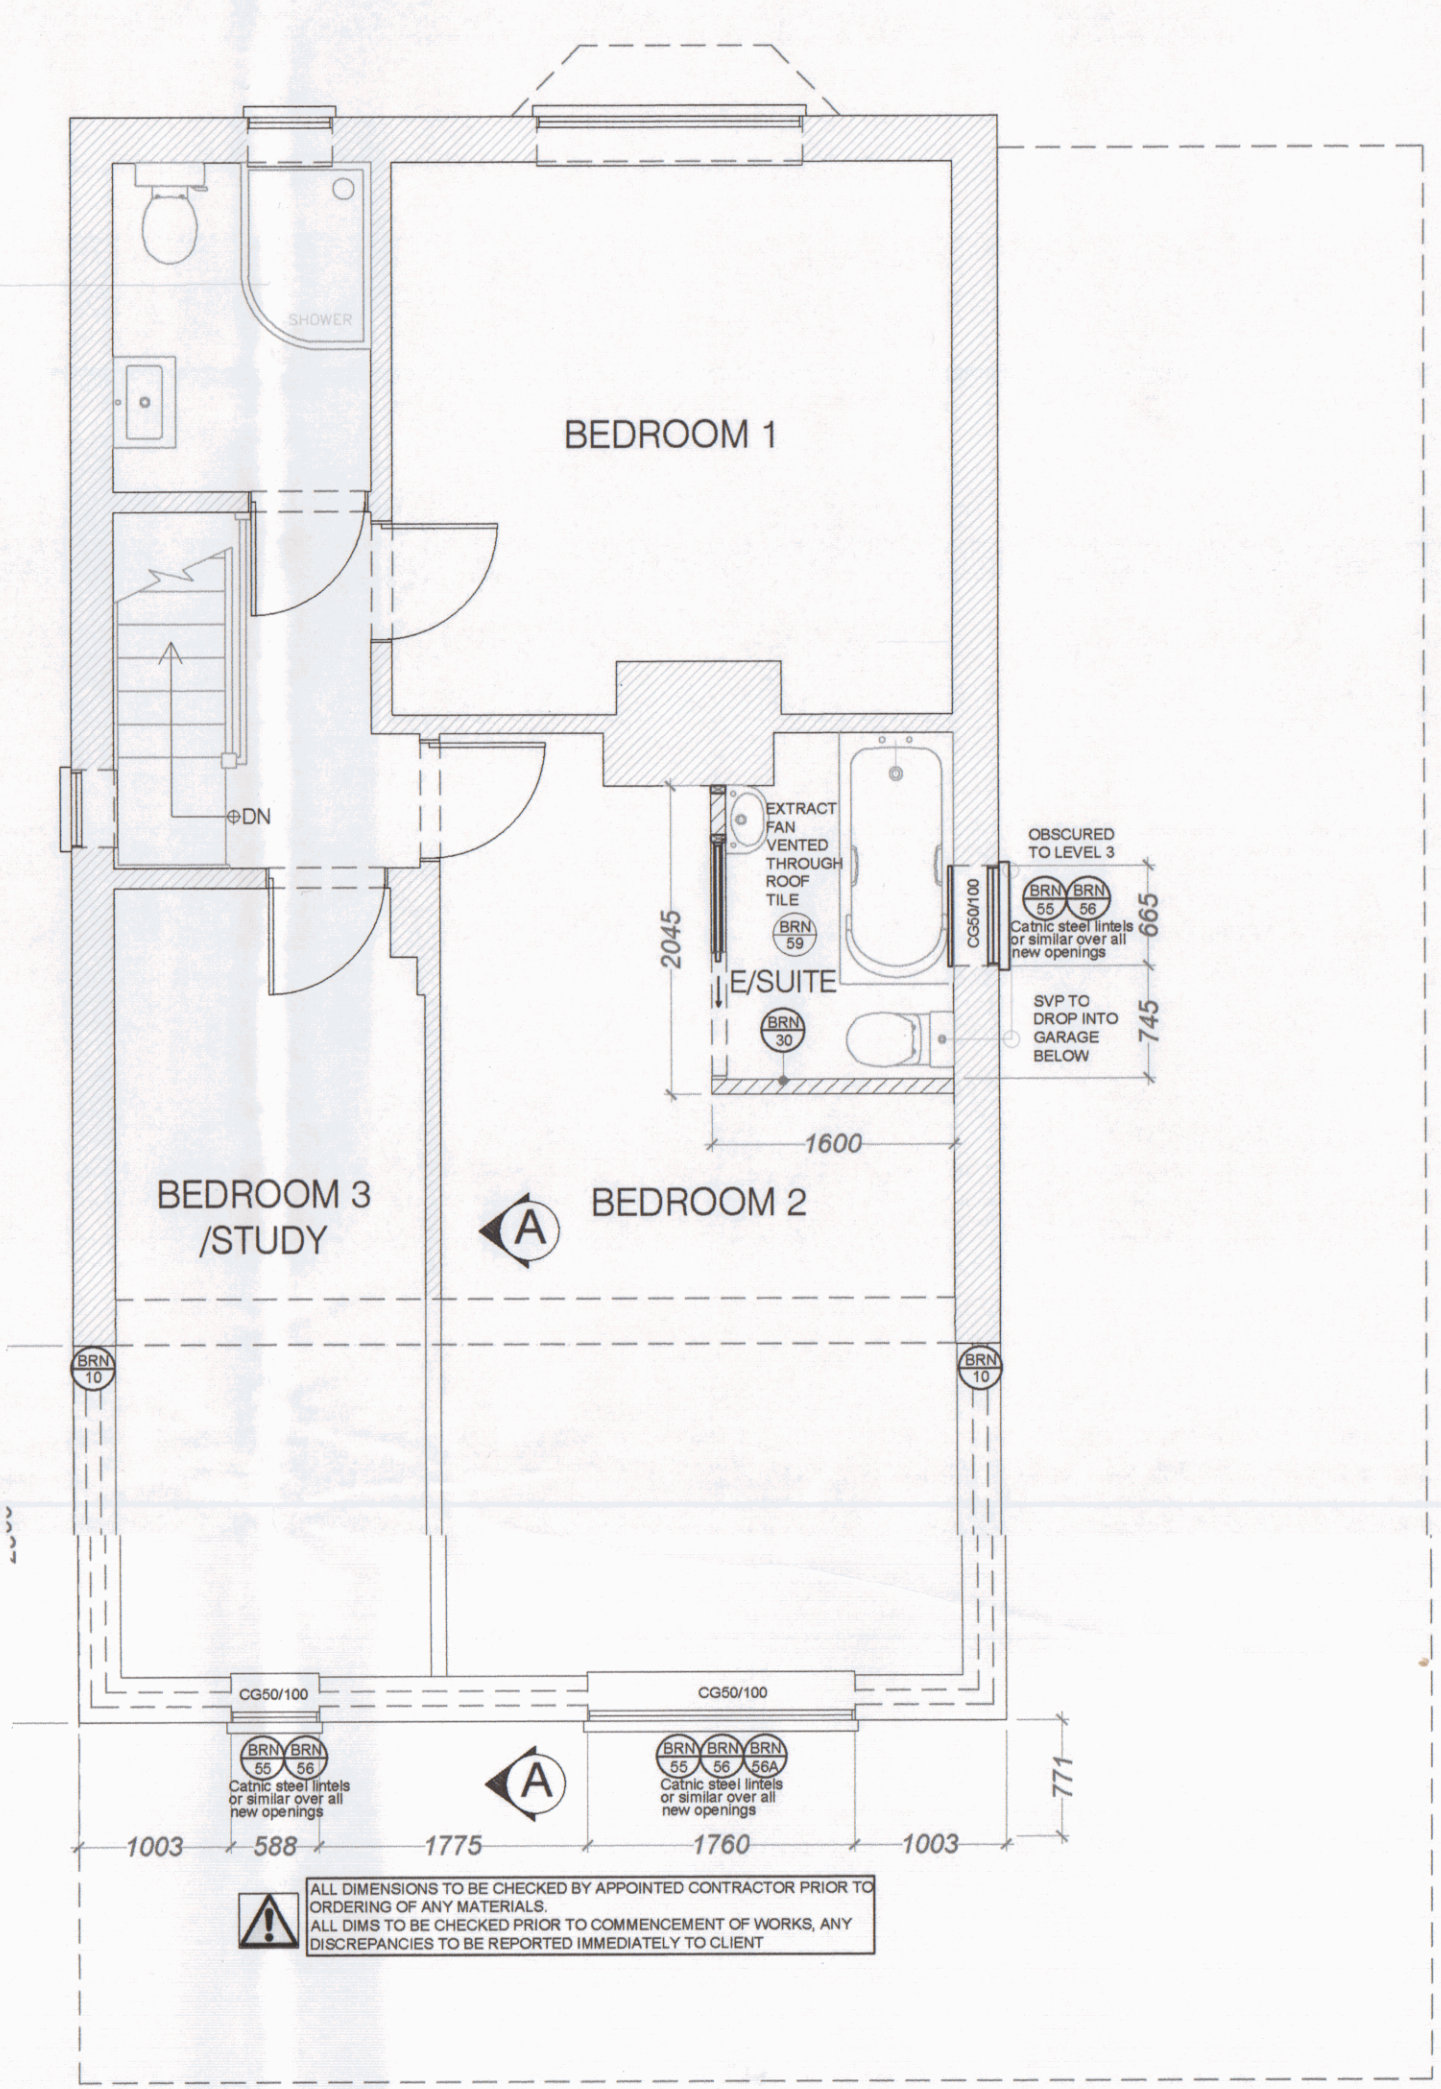
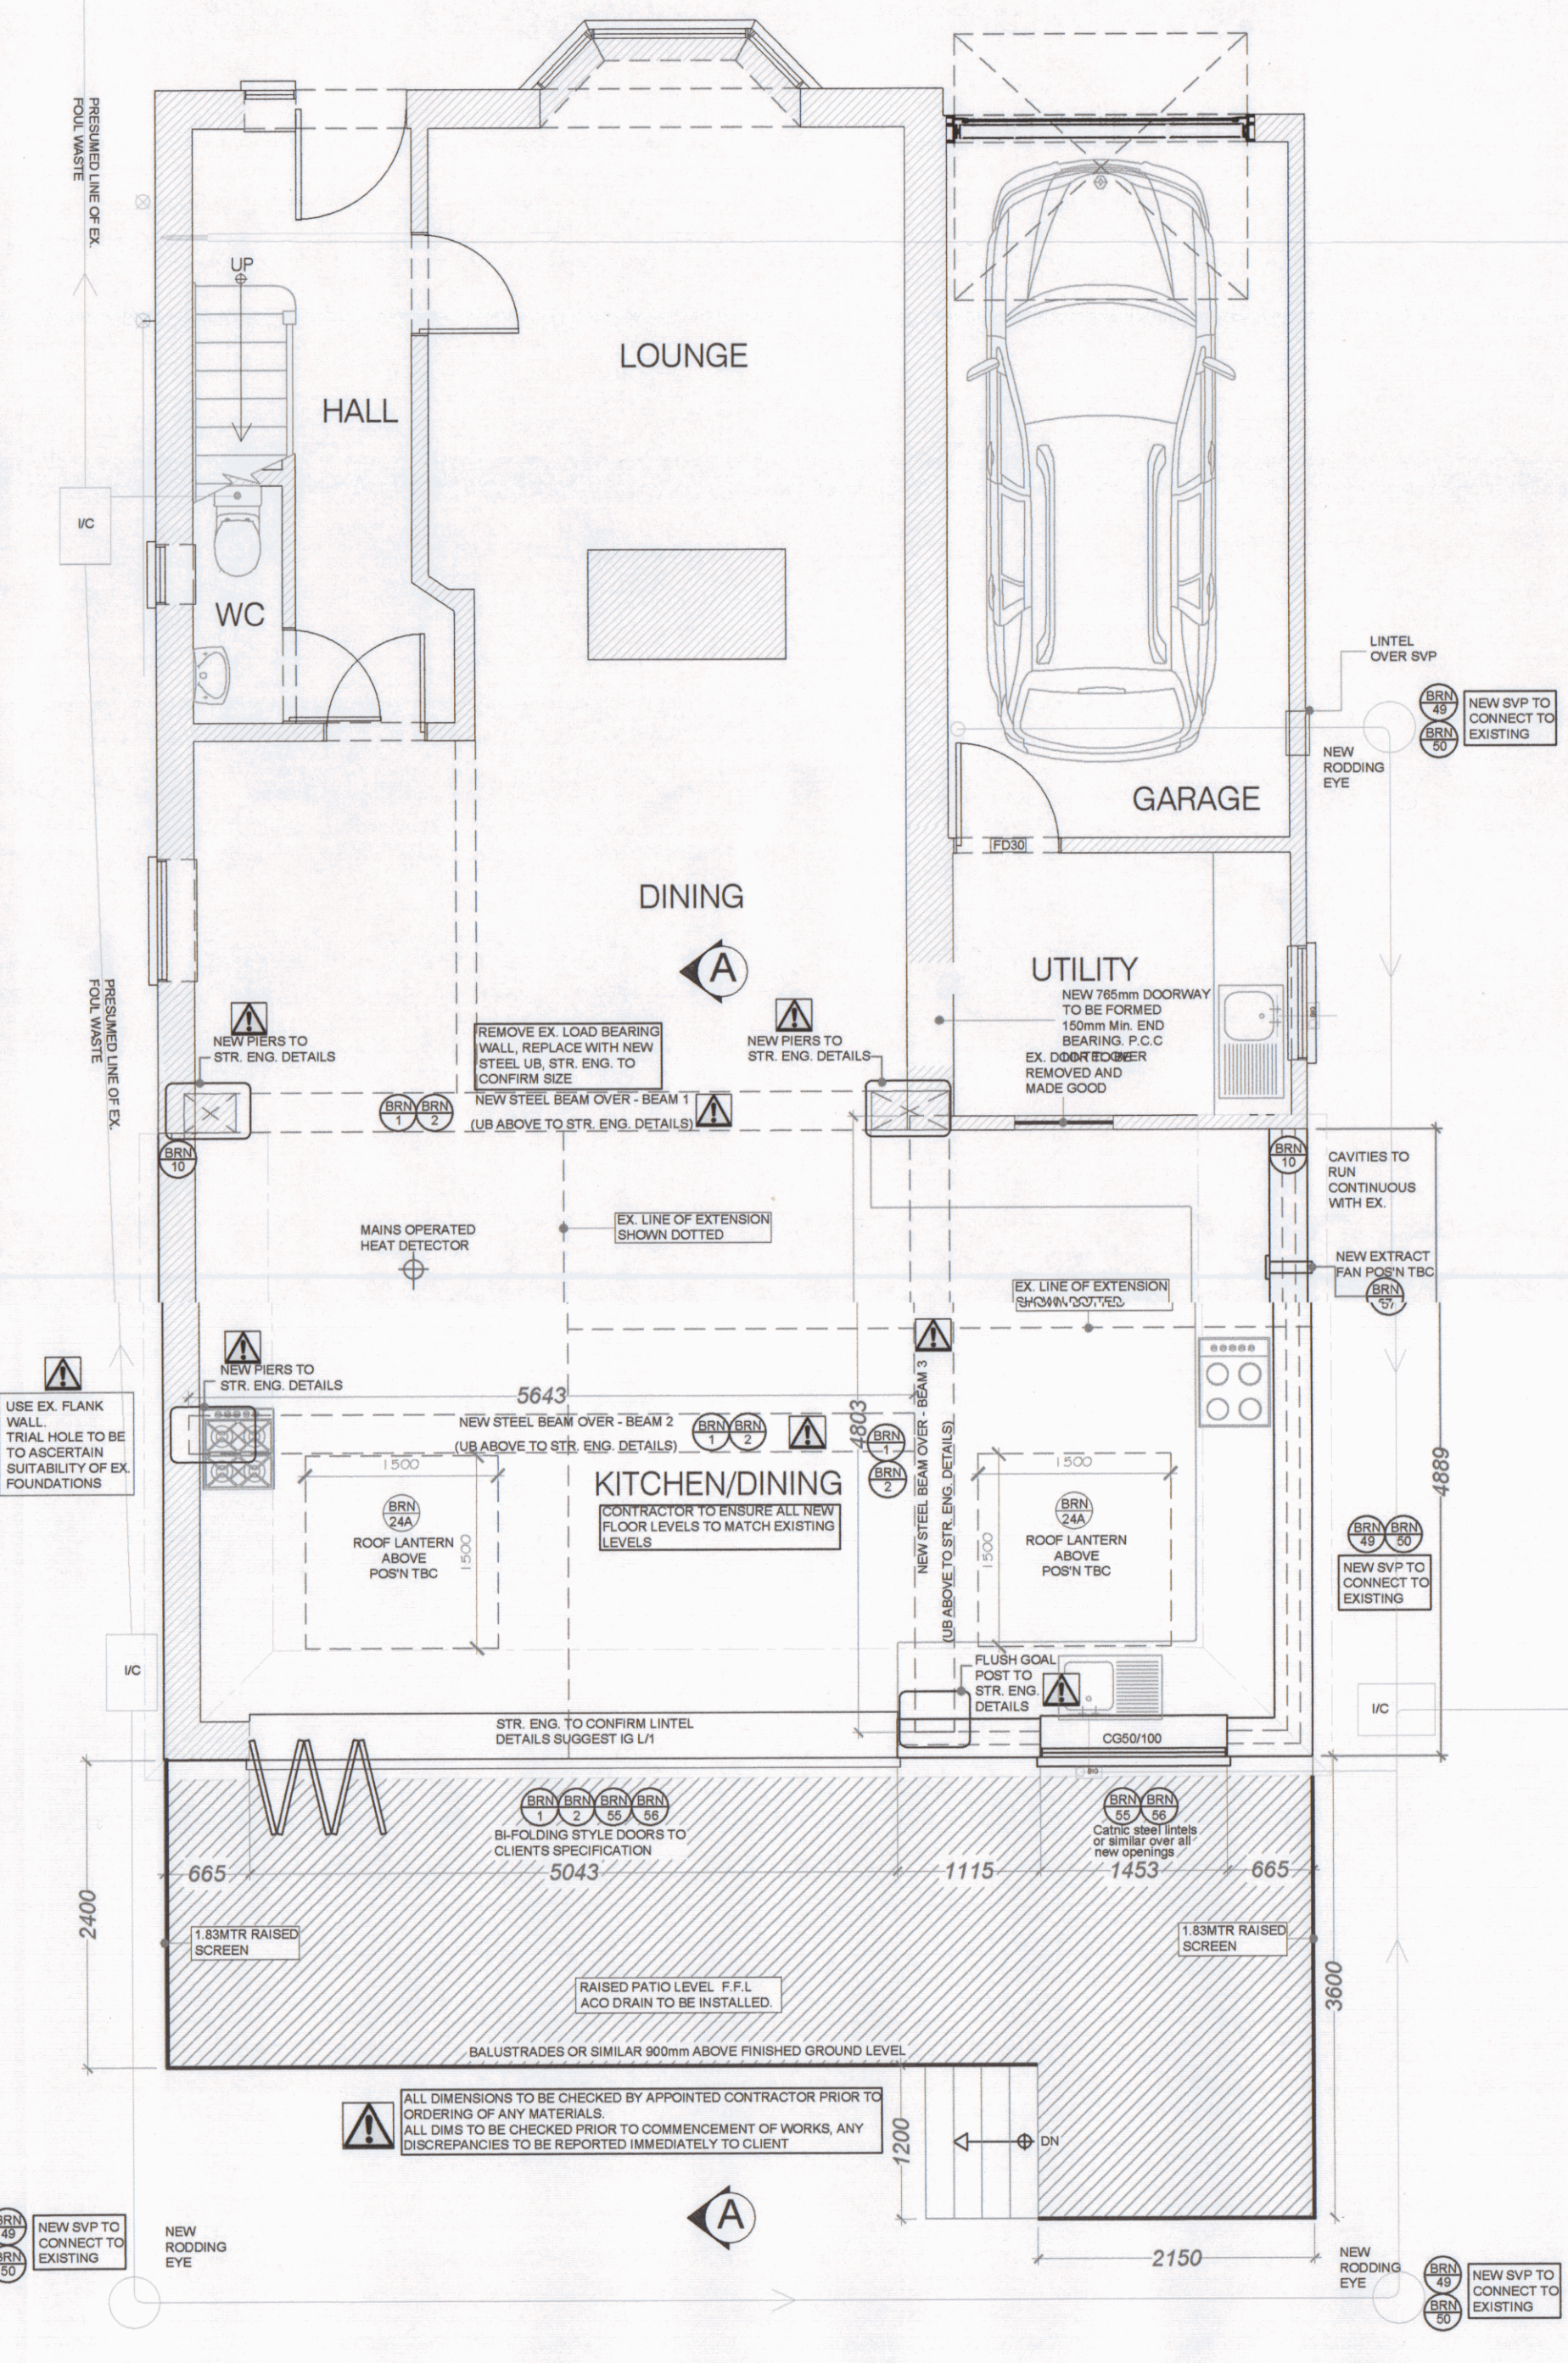
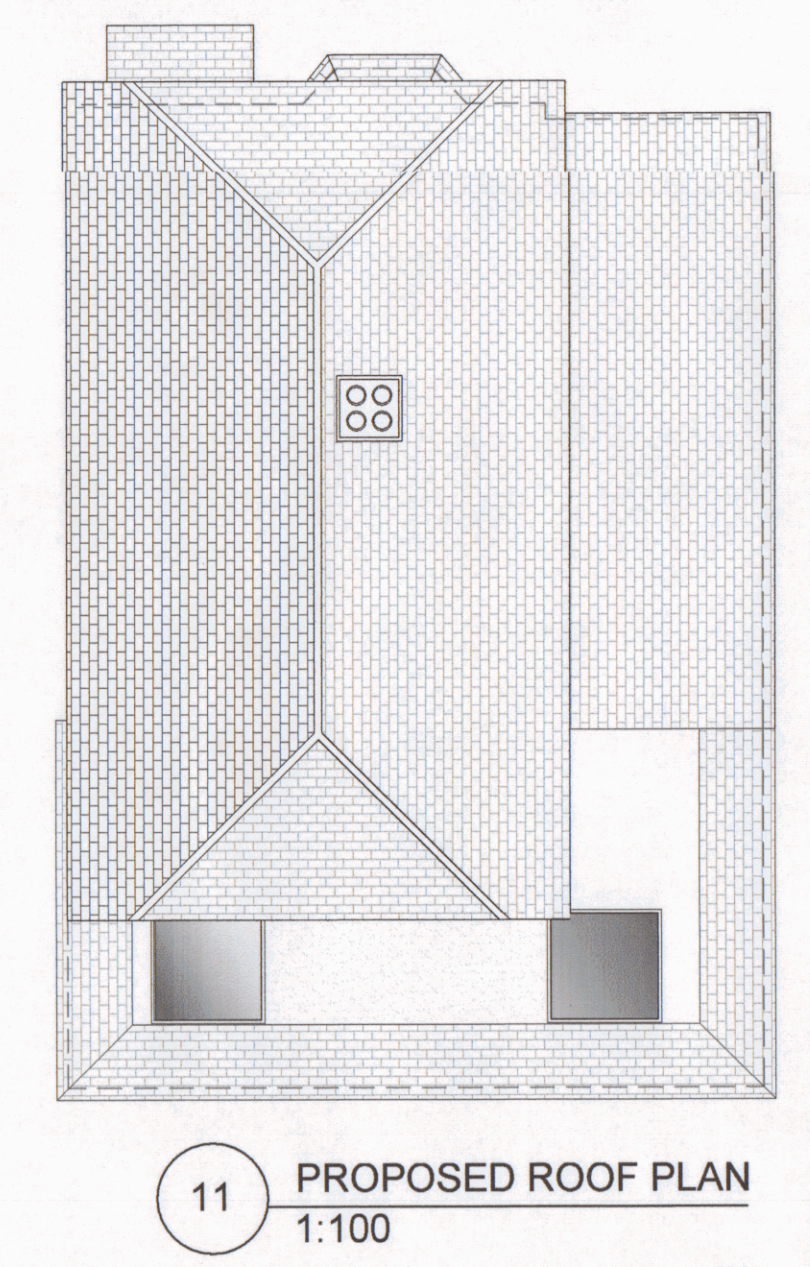
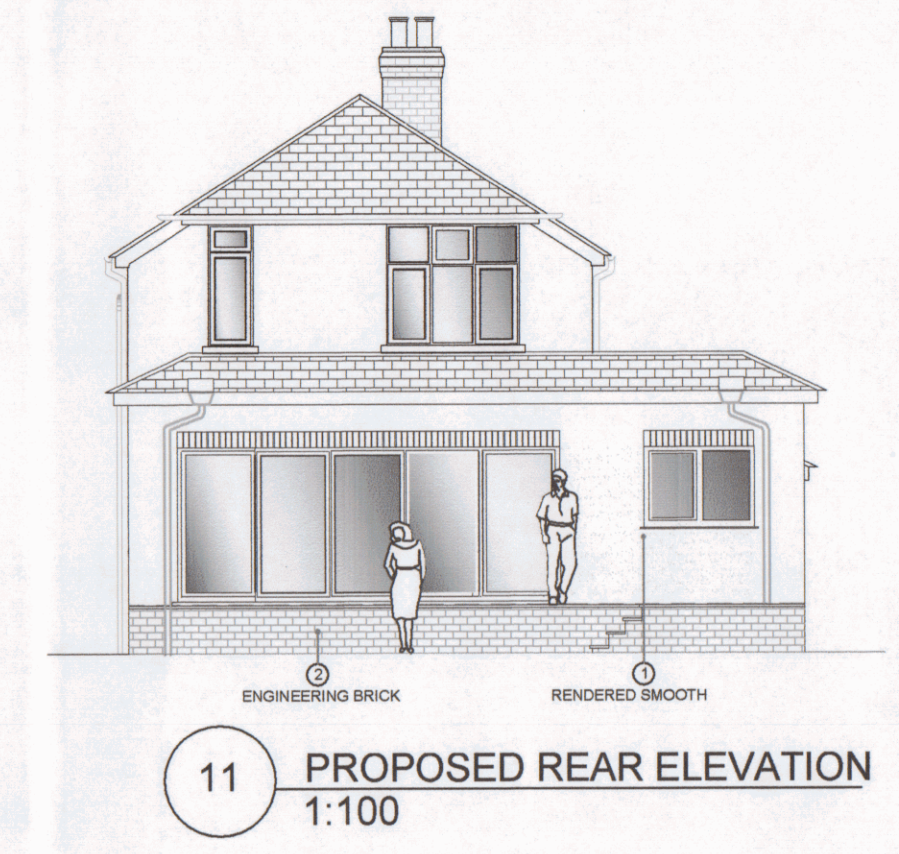
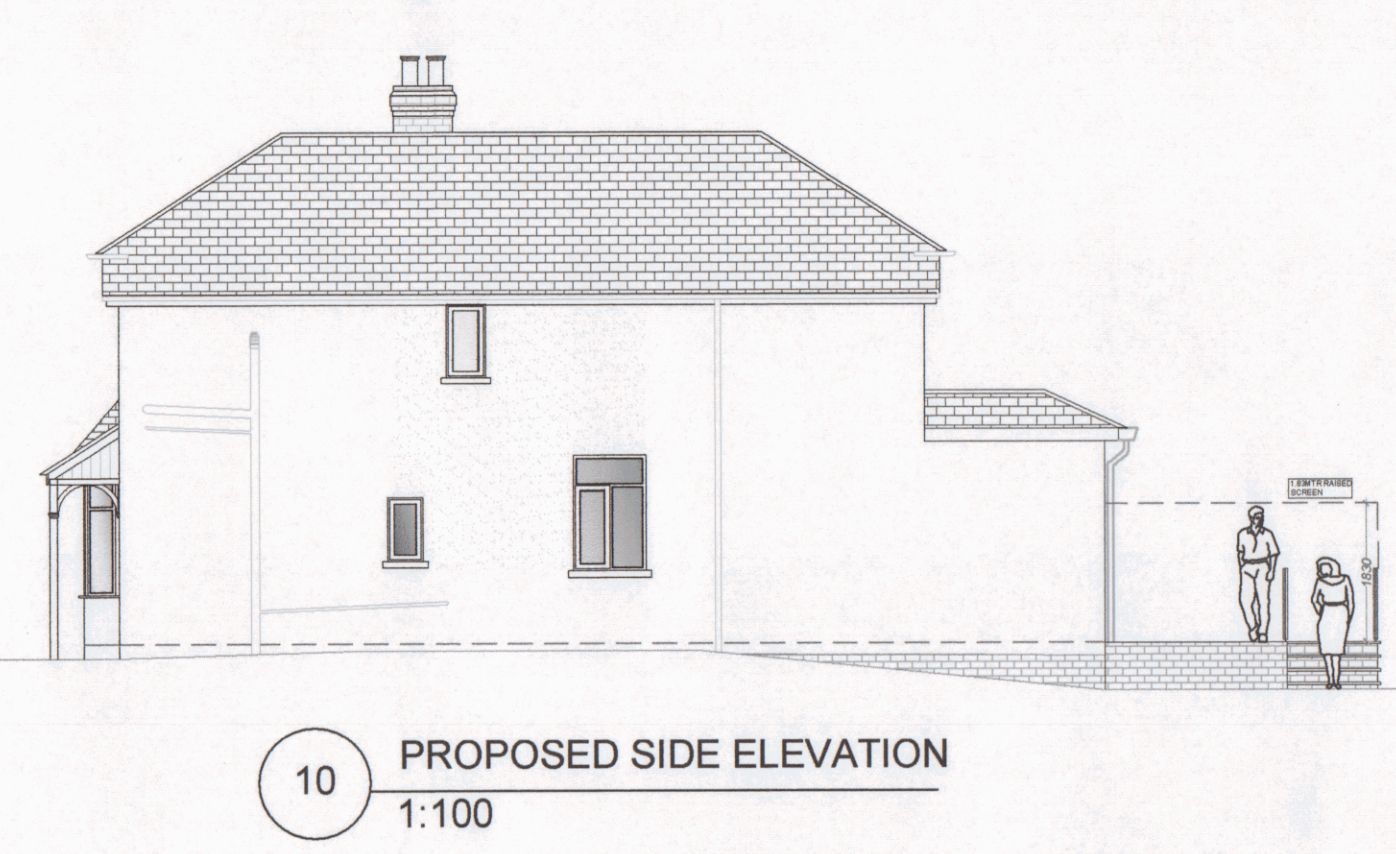
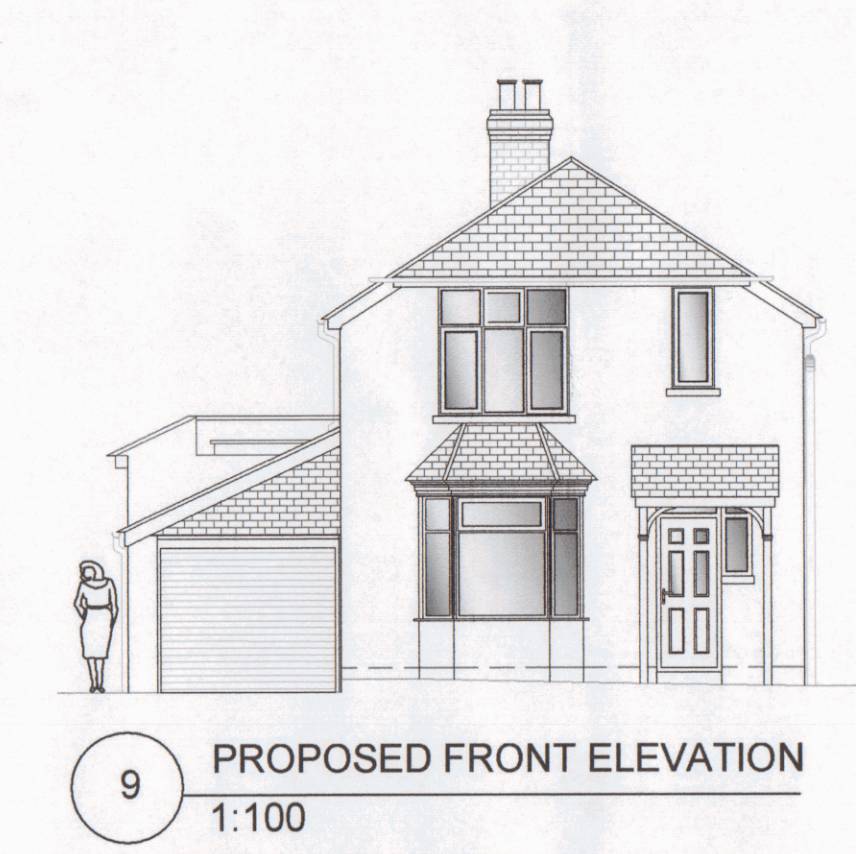
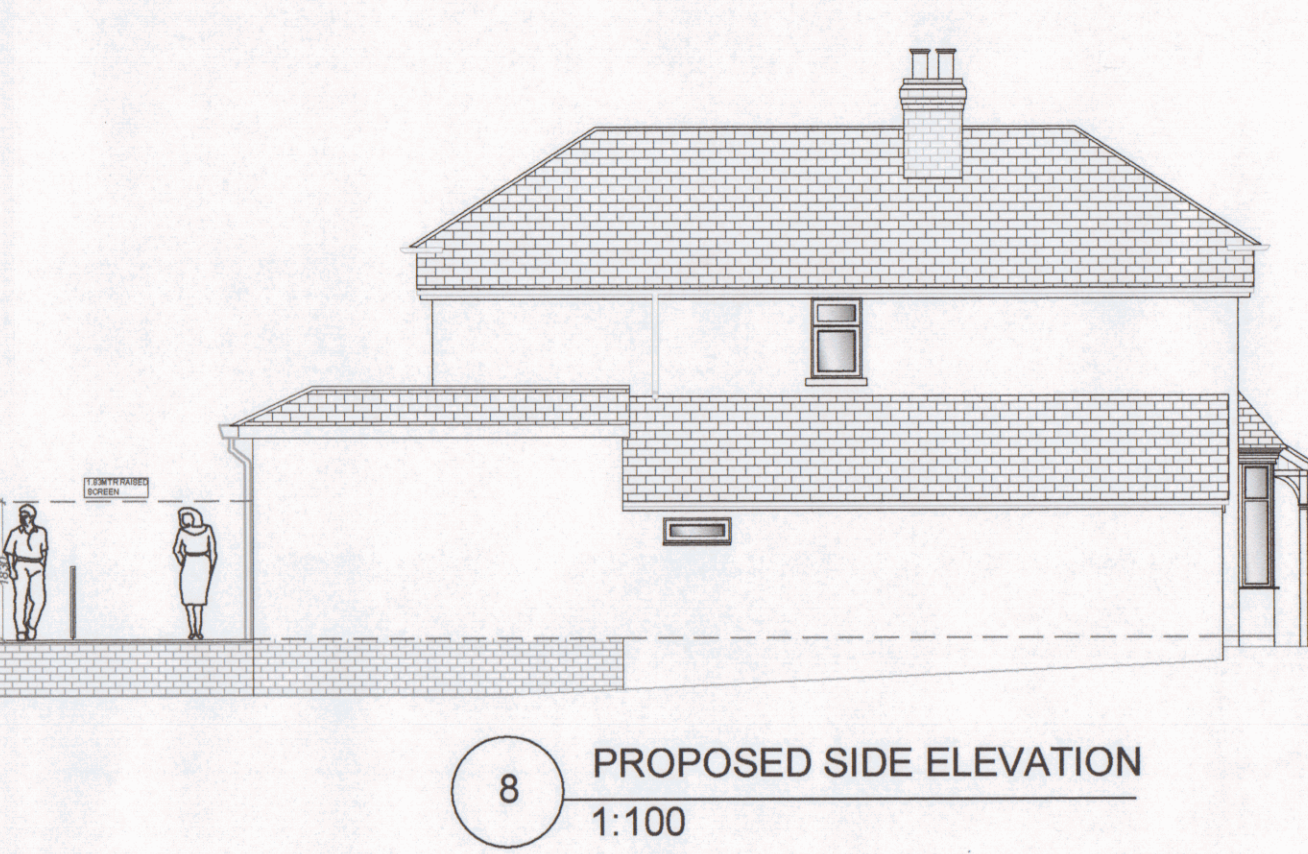
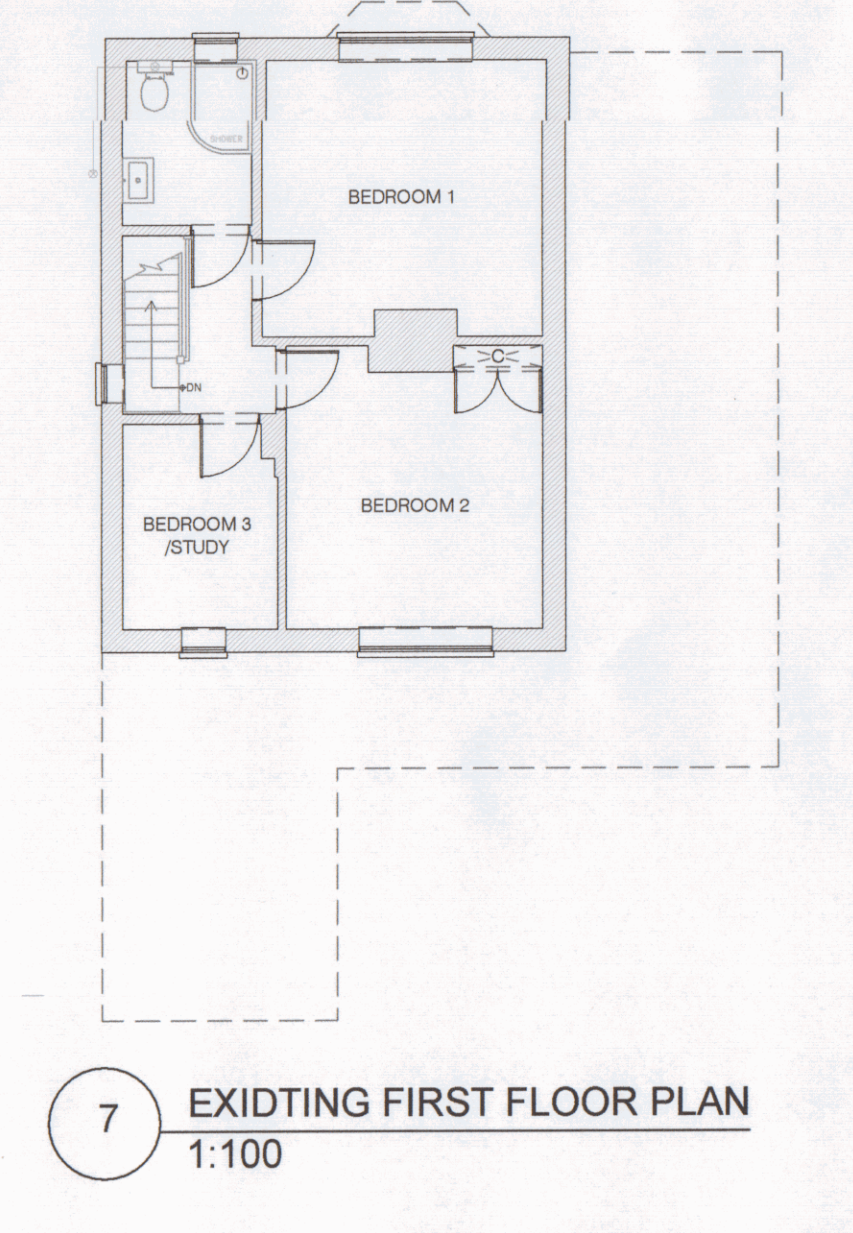
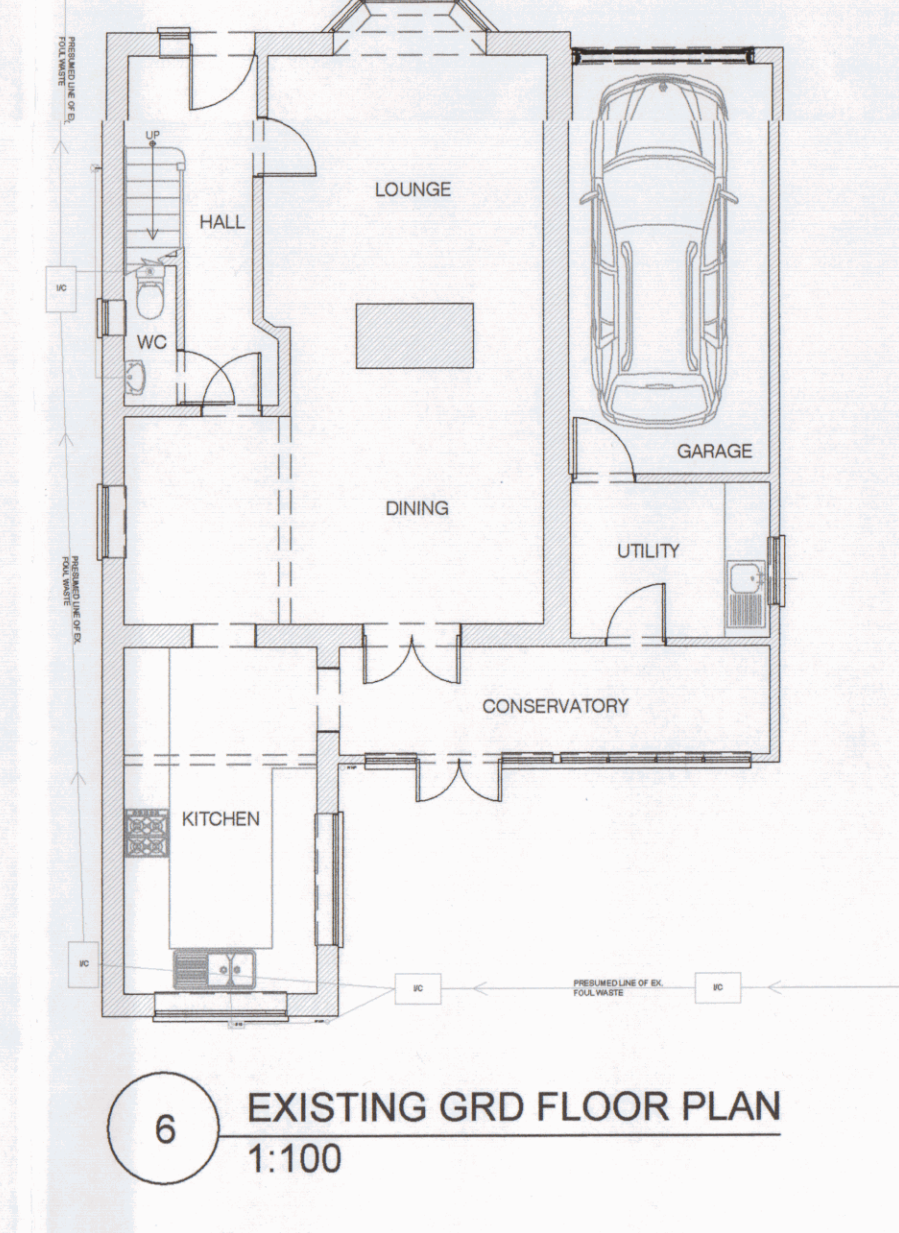
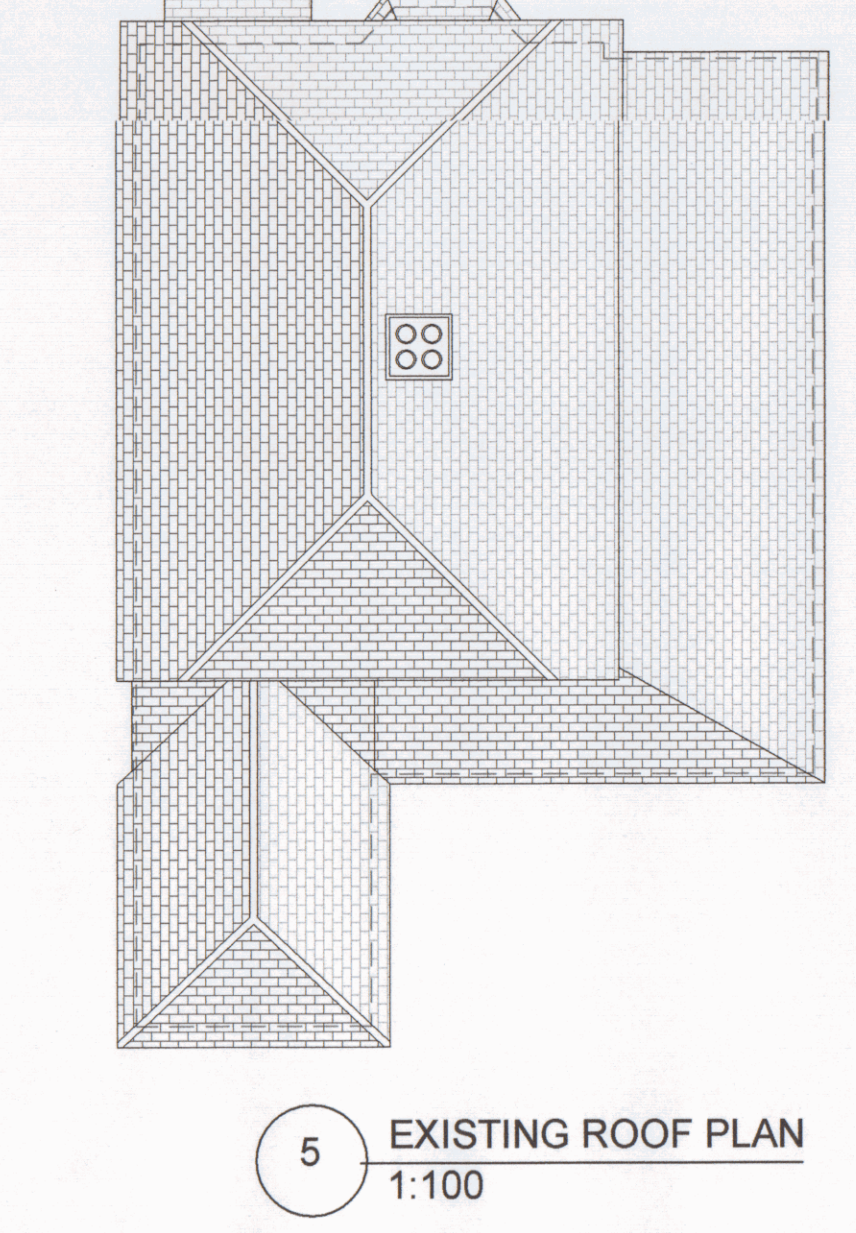
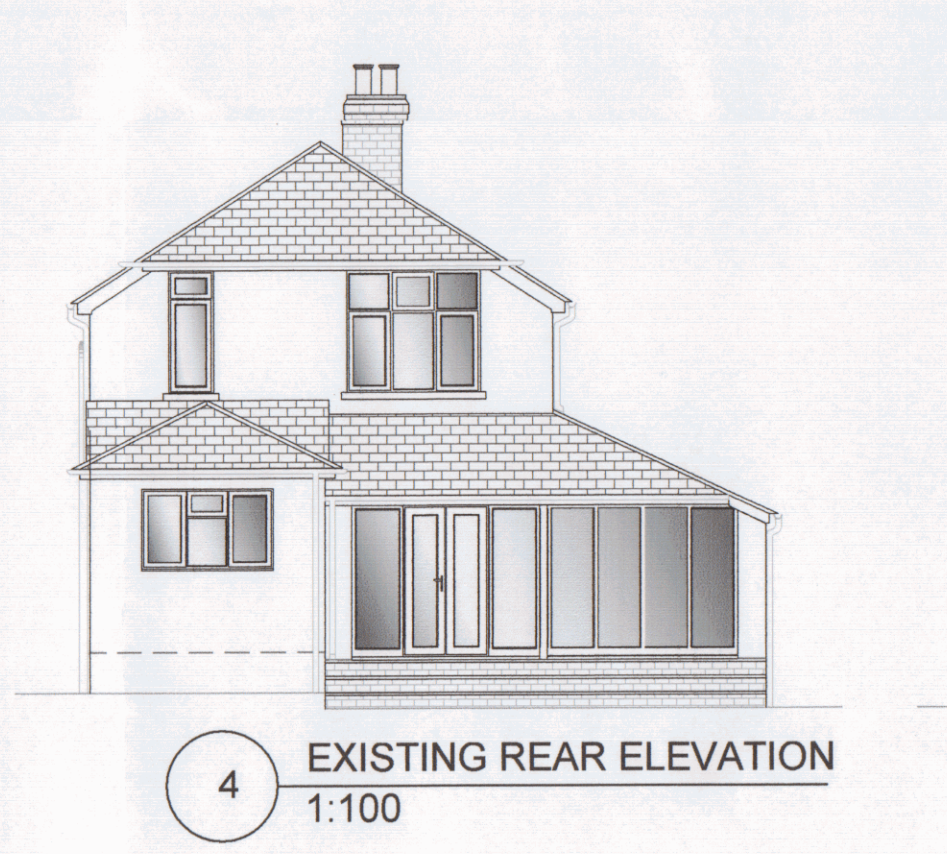
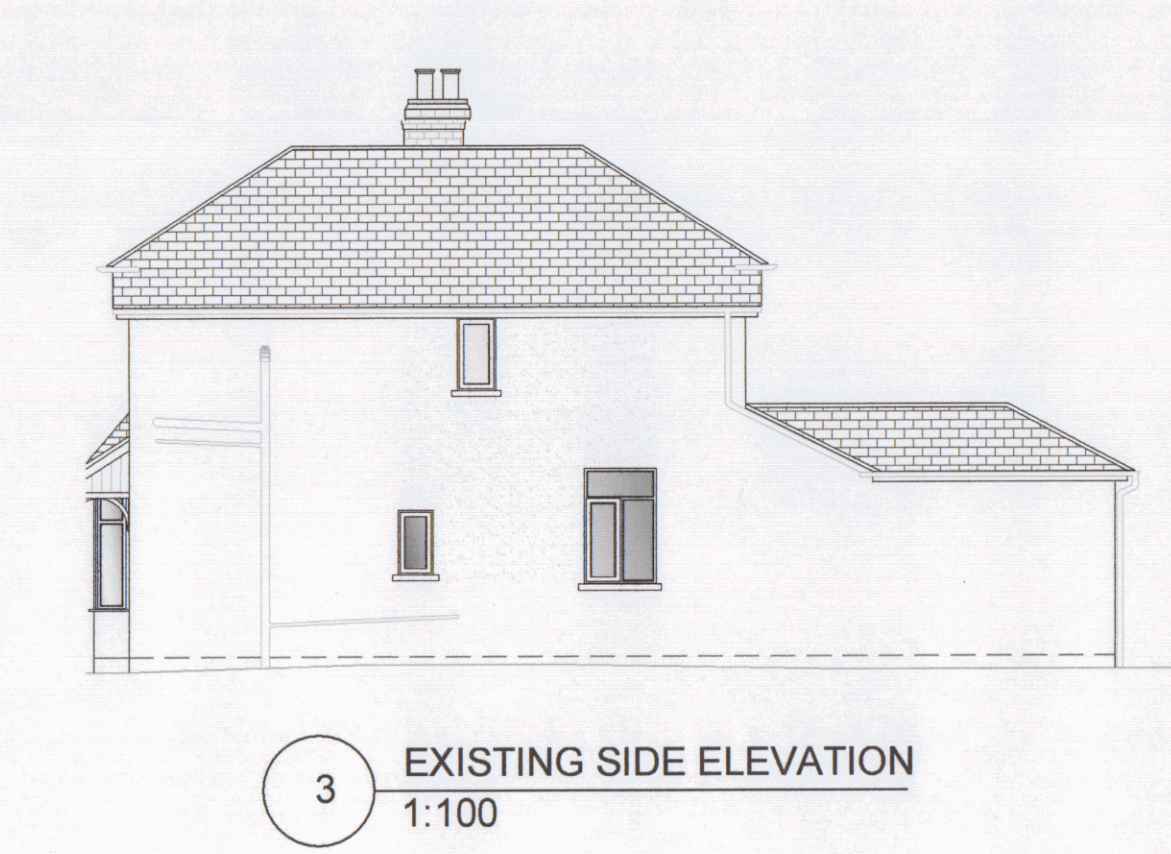


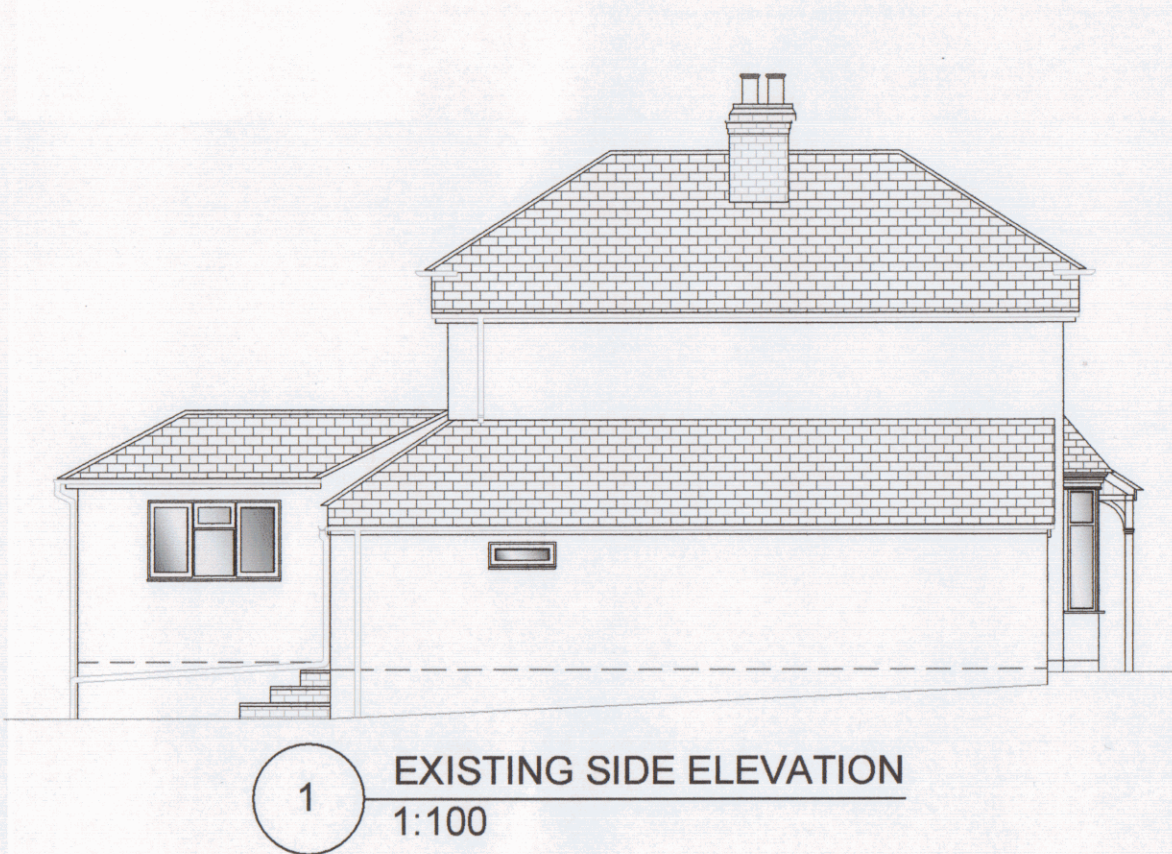

NOTE: DRAWING:NEALGROVE_01A TO BE USED IN CONJUNCTION WITH ASSOCIATED BUILDING REGULATIONS NOTES NEALGROVE/BRN. DIRECTIONAL NORTH ARROW SHOWN ON BLOCK & LOCATION NEALGROVE/BLP.

DETAILS AND DIMENSIONS OF ALL LEVELS OF PROPOSED PLANS TO BE CHECKED ON SITE BY APPOINTED CONTRACTOR PRIOR TO ANY COMMENCEMENT/ORDERING OF MATERIALS OF WORK, ANY QUERIES, VARIATIONS OR DISCREPANCIES DIRECTED TO CLIENT - DM DESIGNS ACCEPTS NO RESPONSIBILITY IN ANY PART ON DRAWINGS UNLESS OTHERWISE AGREED PRIOR.

DENOTES ATTACHED BUILDING REGULATION NOTES DENOTES ITEM No.

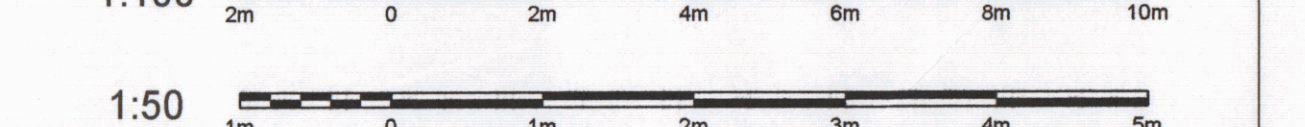

MODIFICATIONS		ISSUE:
TITLE		
DOUBLE STOREY REAR EXTENSION		
CUSTOMER		
33 HART PLAIN AVENUE, COWPLAIN, WATERLOOVILLE, PO8 8RX		
HAVANT BOROUGH COUNCIL		
04 AUG 2021		
RECEIVED		