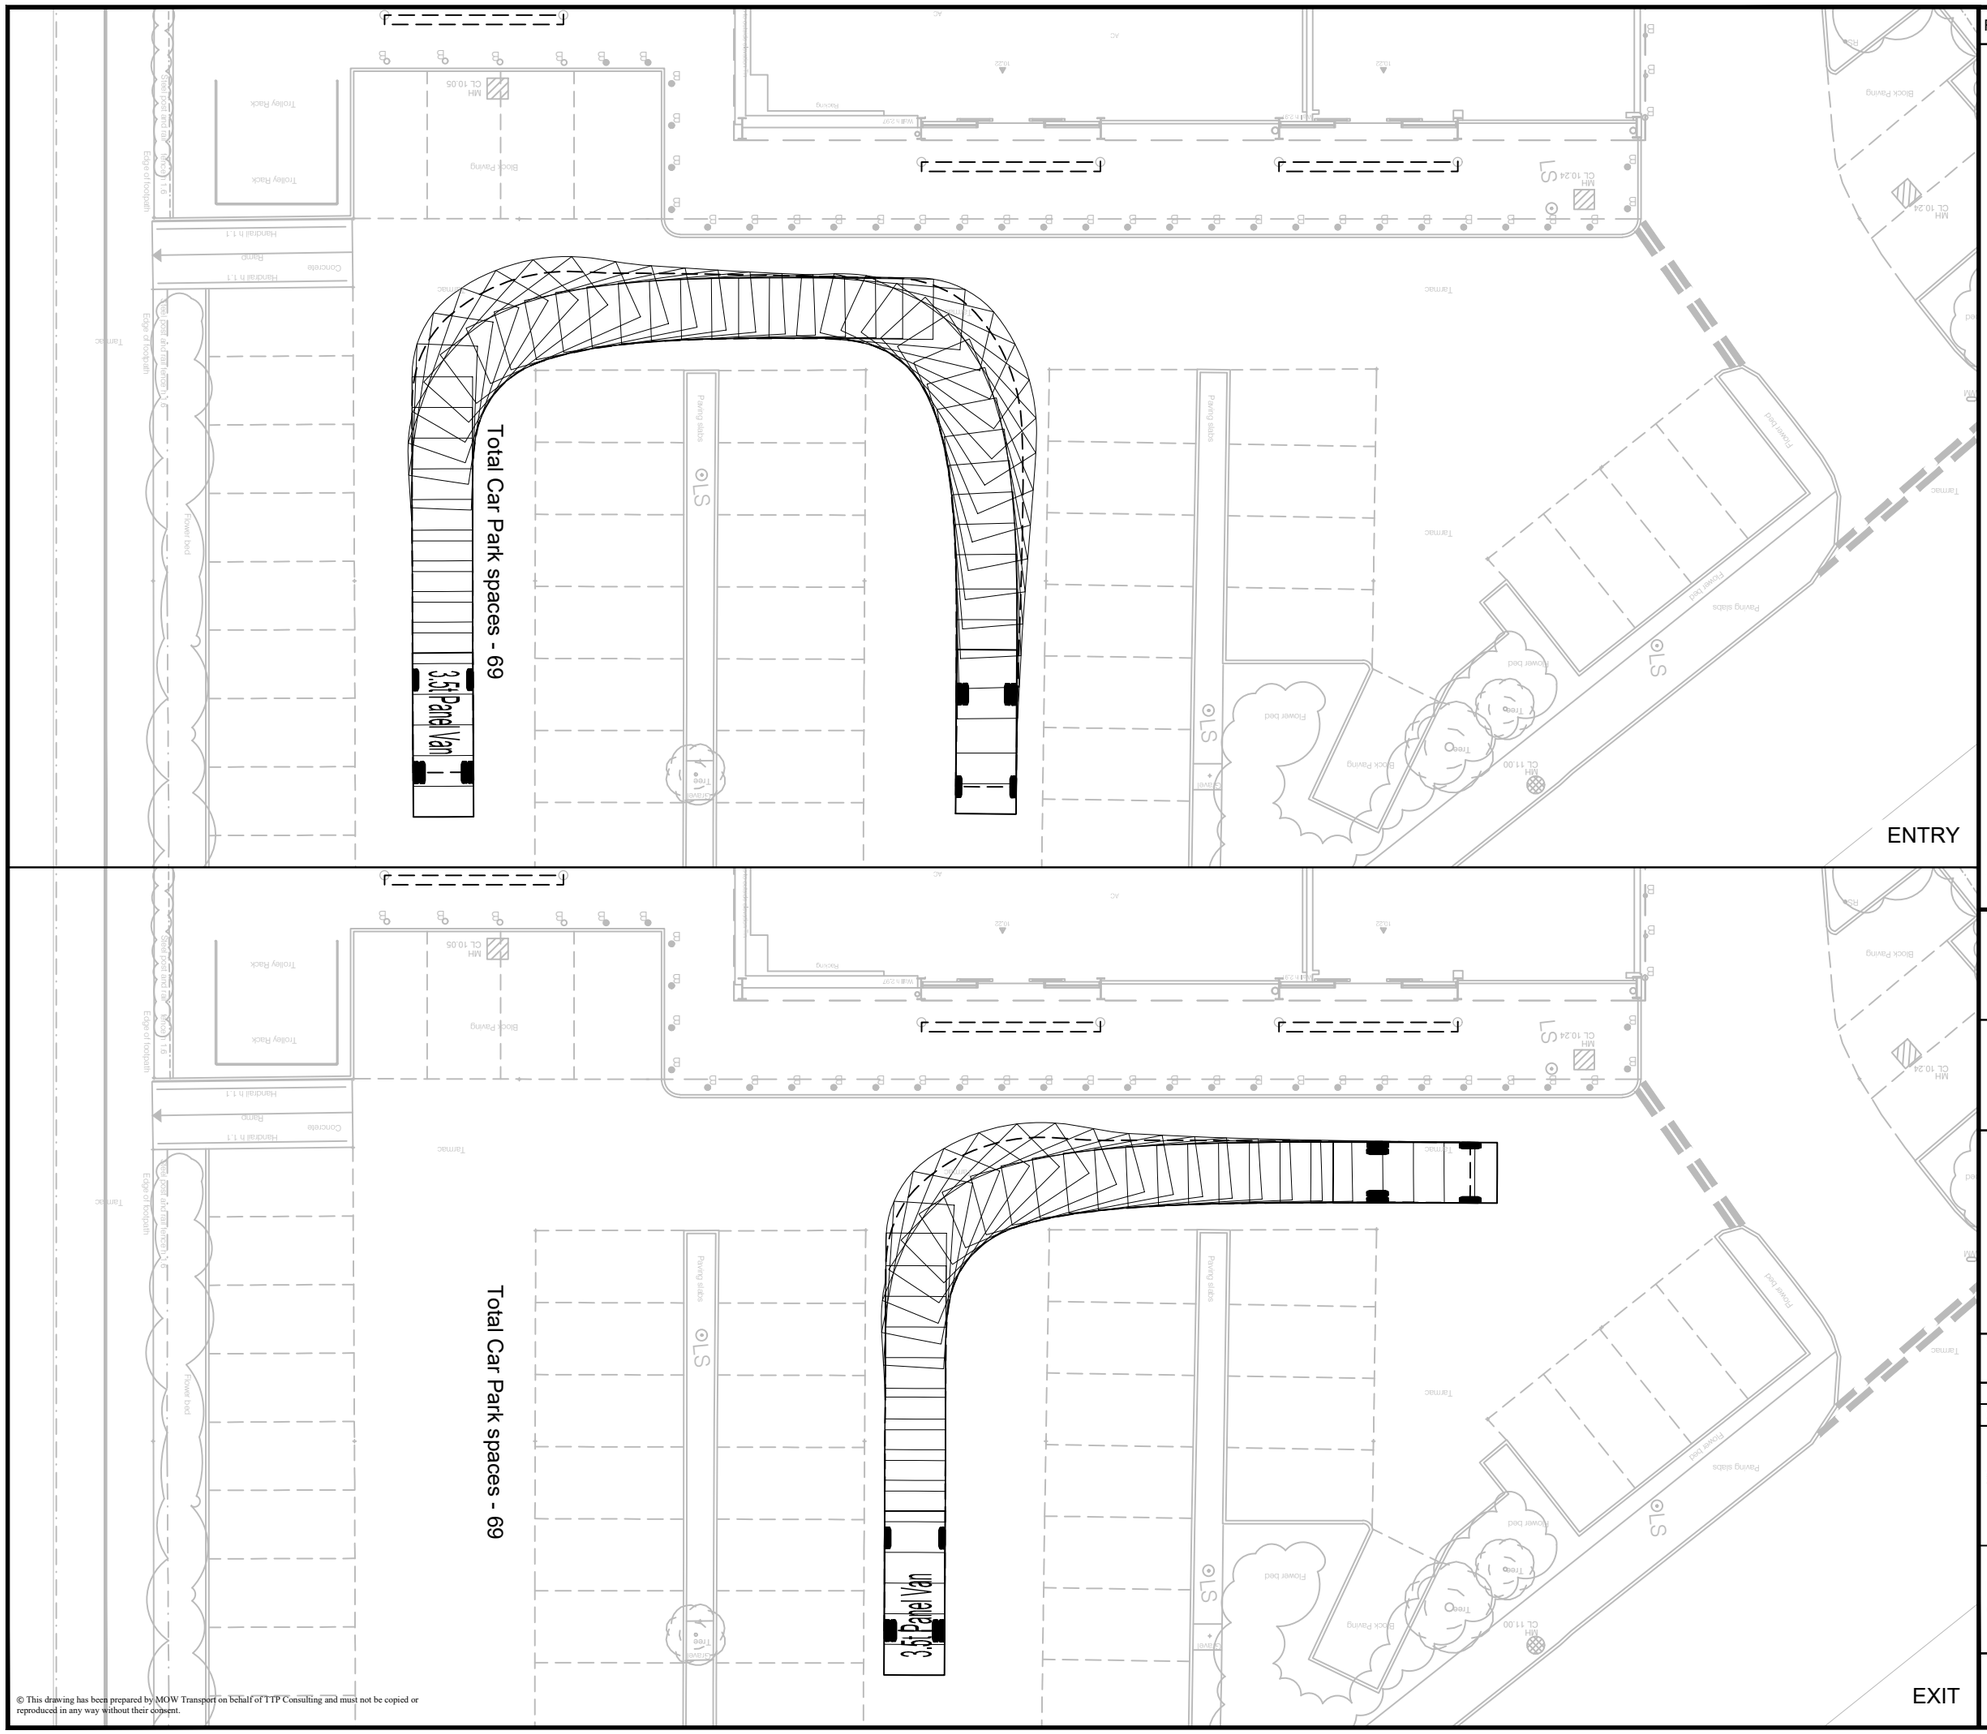

Rev	Details	Drawn	Checked	Date
.	.	.	.	.

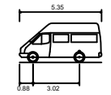

3.5t Panel Van based on a long wheelbase Ford Transit

Overall Length	5.350m
Overall Width	1.970m
Overall Body Height	2.562m
Min Body Ground Clearance	0.335m
Track Width	1.970m
Lock to Lock Time	4.00 sec
Kerb to Kerb Turning Radius	5.850m

Notes:
1. This is not a construction drawing and is intended for illustrative purposes only.

Client
-

Project
Waterlooville

Drawing Title
Swept Path Analysis Using a 3.5t Panel Van

Scale
1:200 at A3

Drawn	MW	12.07.23
Checked	AM	12.07.23

ttp consulting
transport planning specialists
111 - 113 Great Portland Street
London
W1W 6QQ
Tel. No. 0207 1000 753

Drawing Number
2023-4821-AT-103

Rev
.

© This drawing has been prepared by MOW Transport on behalf of TTP Consulting and must not be copied or reproduced in any way without their consent.