




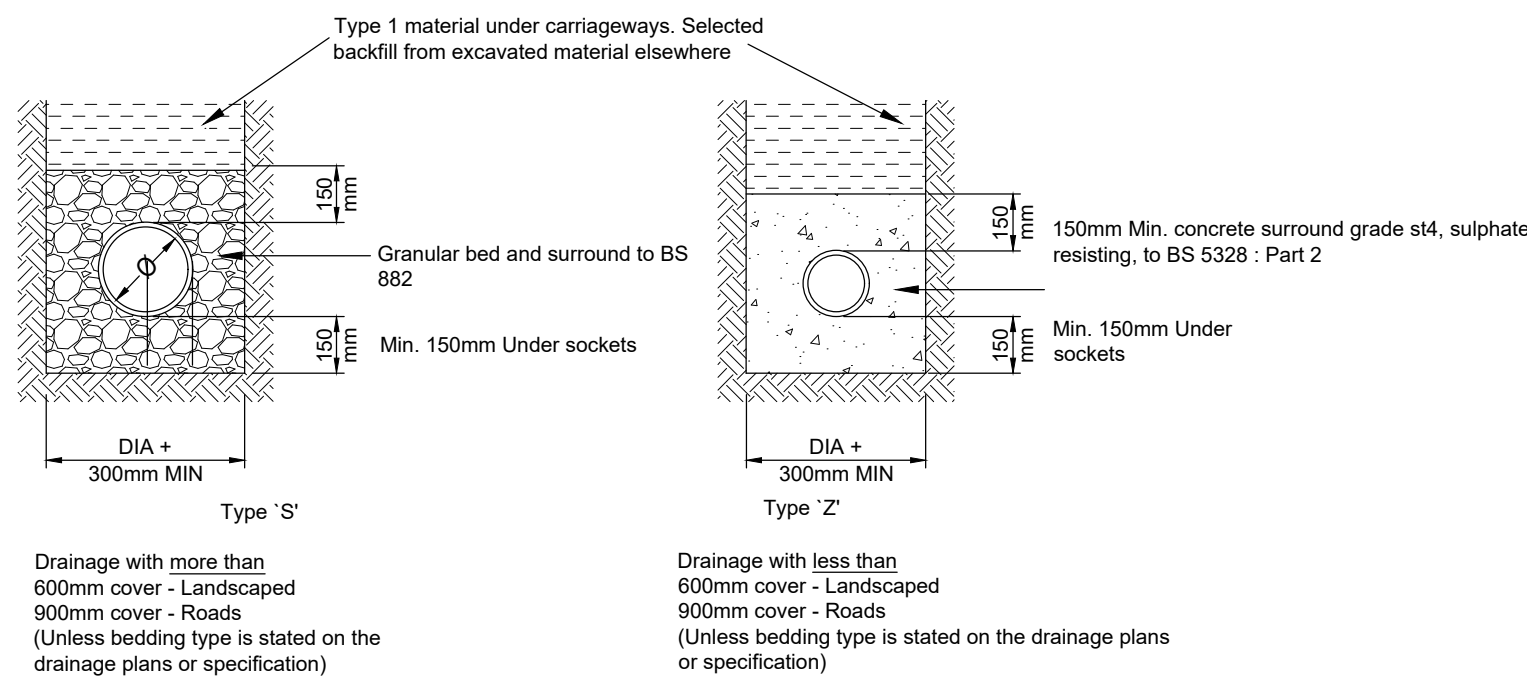


Pipe bedding details in private Areas

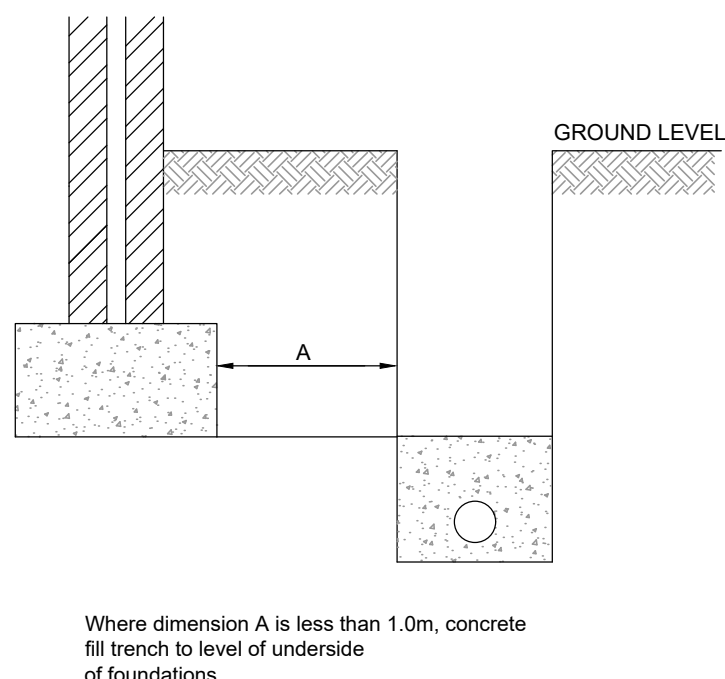

Pipes near buildings

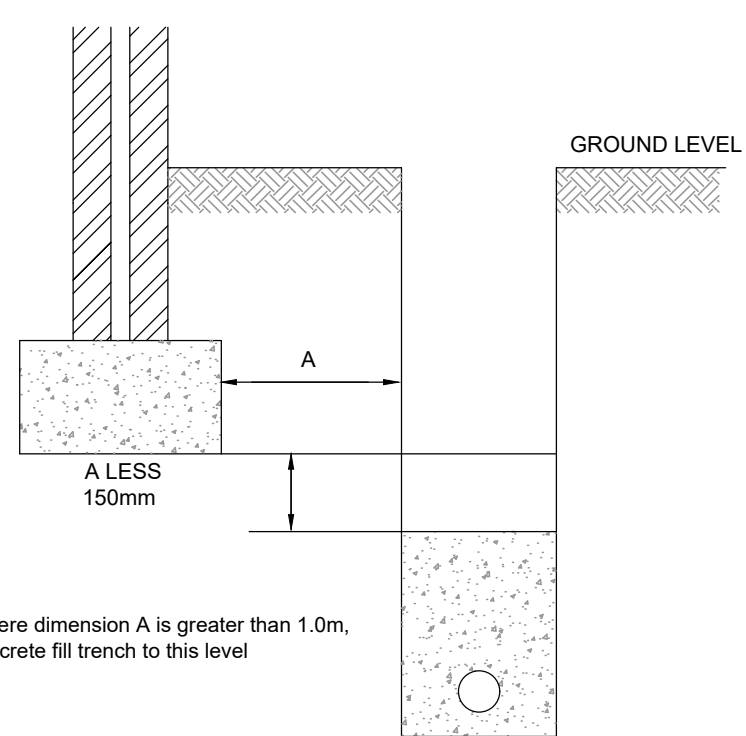


Pipes near buildings

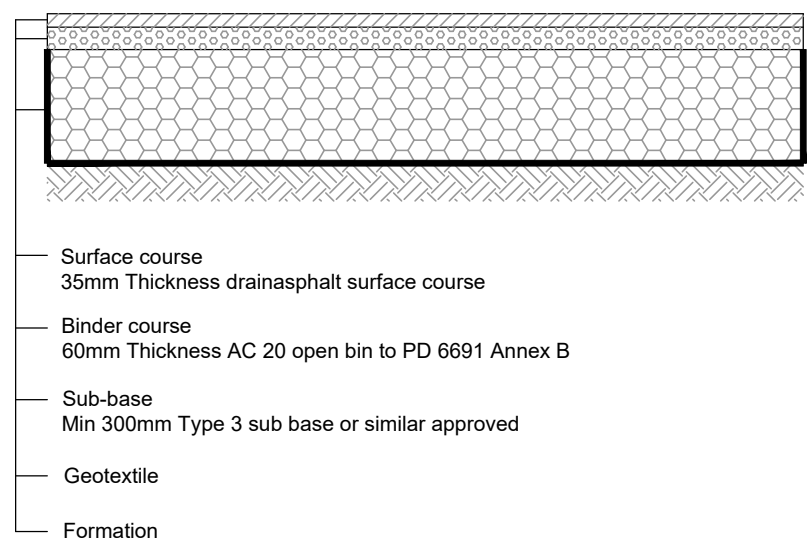


Permeable asphalt construction (Tanked)


To be read in accordance with Aggregate Industries details and specification

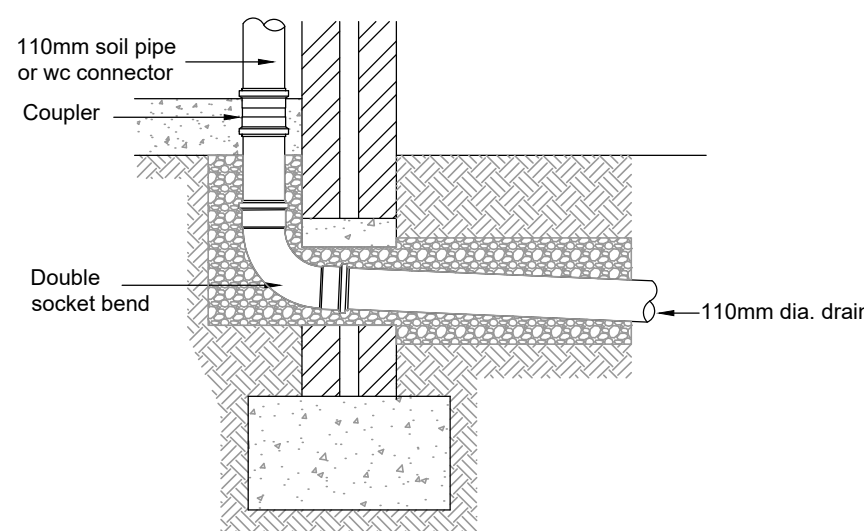



Soil pipe / wc connection

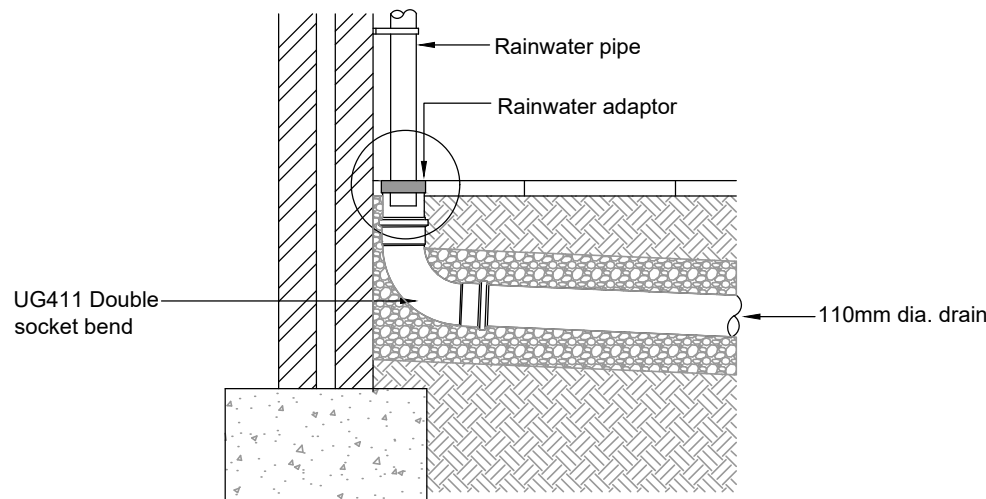


Rainwater pipe connection

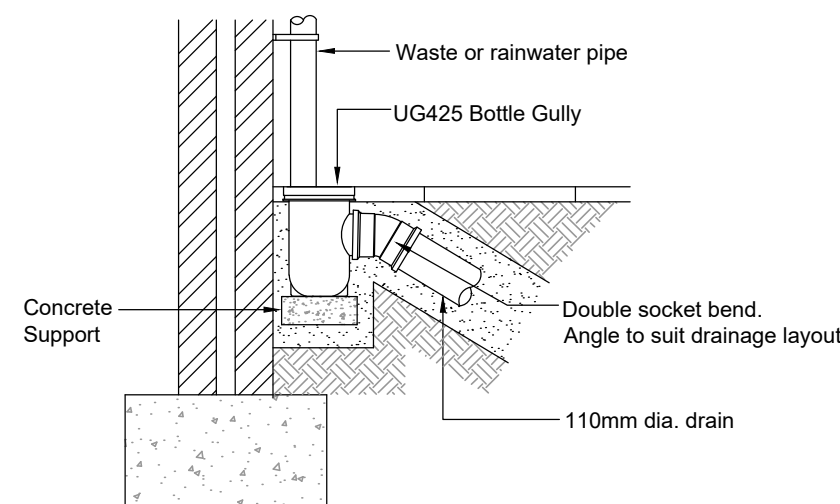

Bottle gully detail

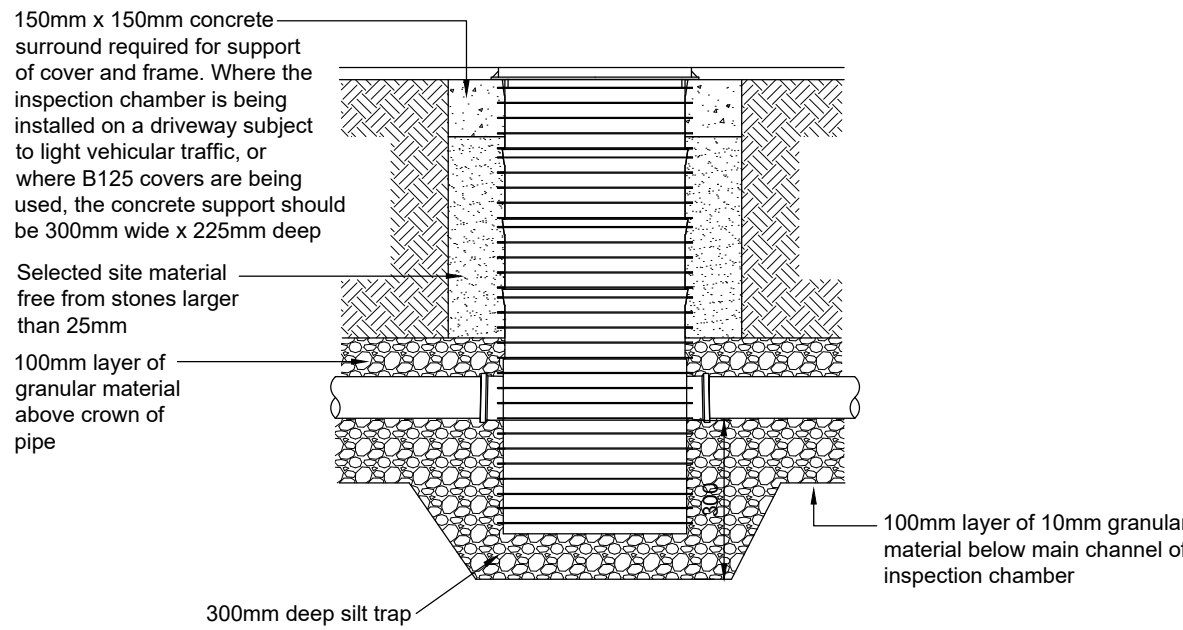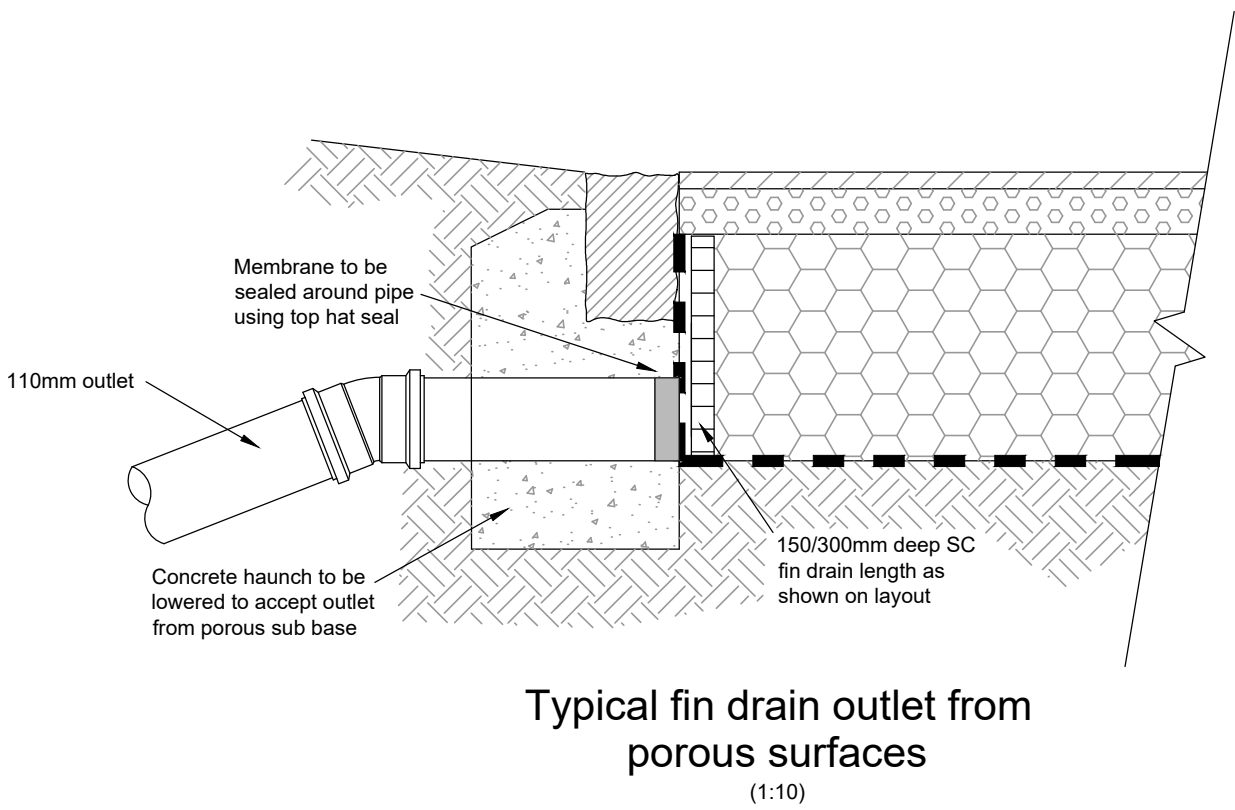

460mmØ POLYPIPE BASIC SILT TRAP DETAIL

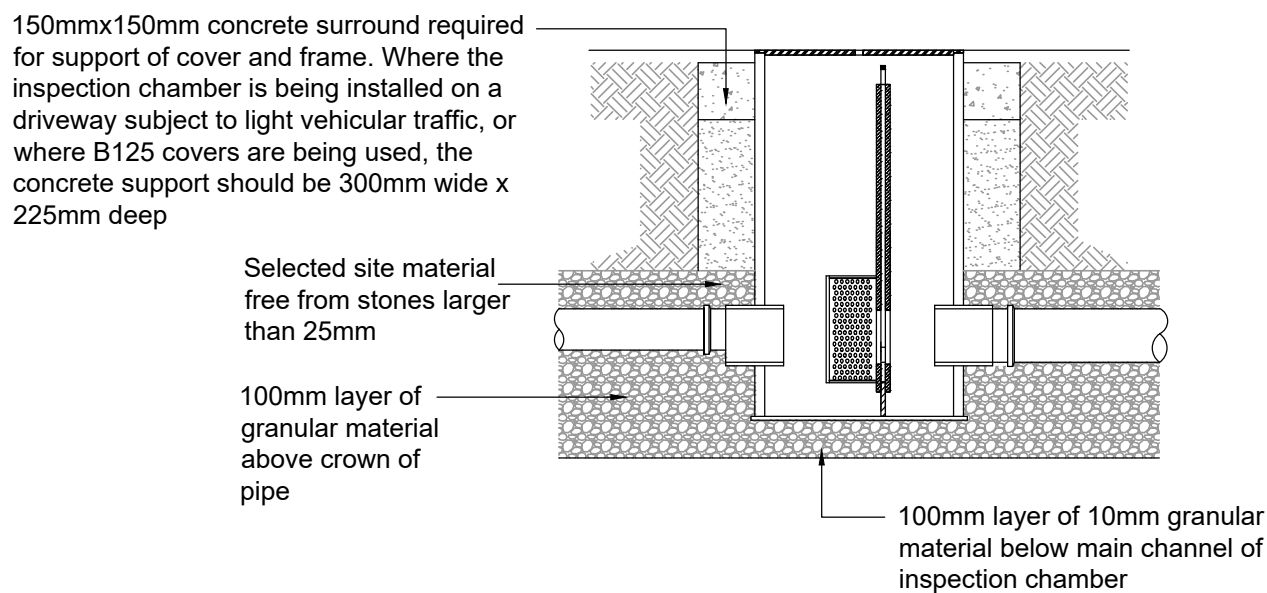

SEL CONTROFLOW 500 ORIFICE CHAMBER

SEL Environmental LTD
Phone: 01254 589987
Email: sales@selenvironmental.com

P-	08.10.20	PRELIMINARY ISSUE			LH	CS	CS
REV	DATE	DESCRIPTION			BY	CHK	APP
 Consulting Civil Engineers							
CLIENT		CLAIRE & RONNIE BEAVIS					
ARCHITECT		DOT ARCHITECTURE					
JOB TITLE		LAND ADJ TO 11 QUEENS ANNE DRIVE BEDHAMPTON					
DRAWING TITLE		DRAINAGE DETAILS					
DRAWN	LH	ENGINEER	CS	CHECKED	CS	APPROVED	CS
DATE	AUGUST 2020			SCALE @ A1	1:20		
JOB No.	C1437		STATUS	P	DRAWING No.	300	REV. P-