



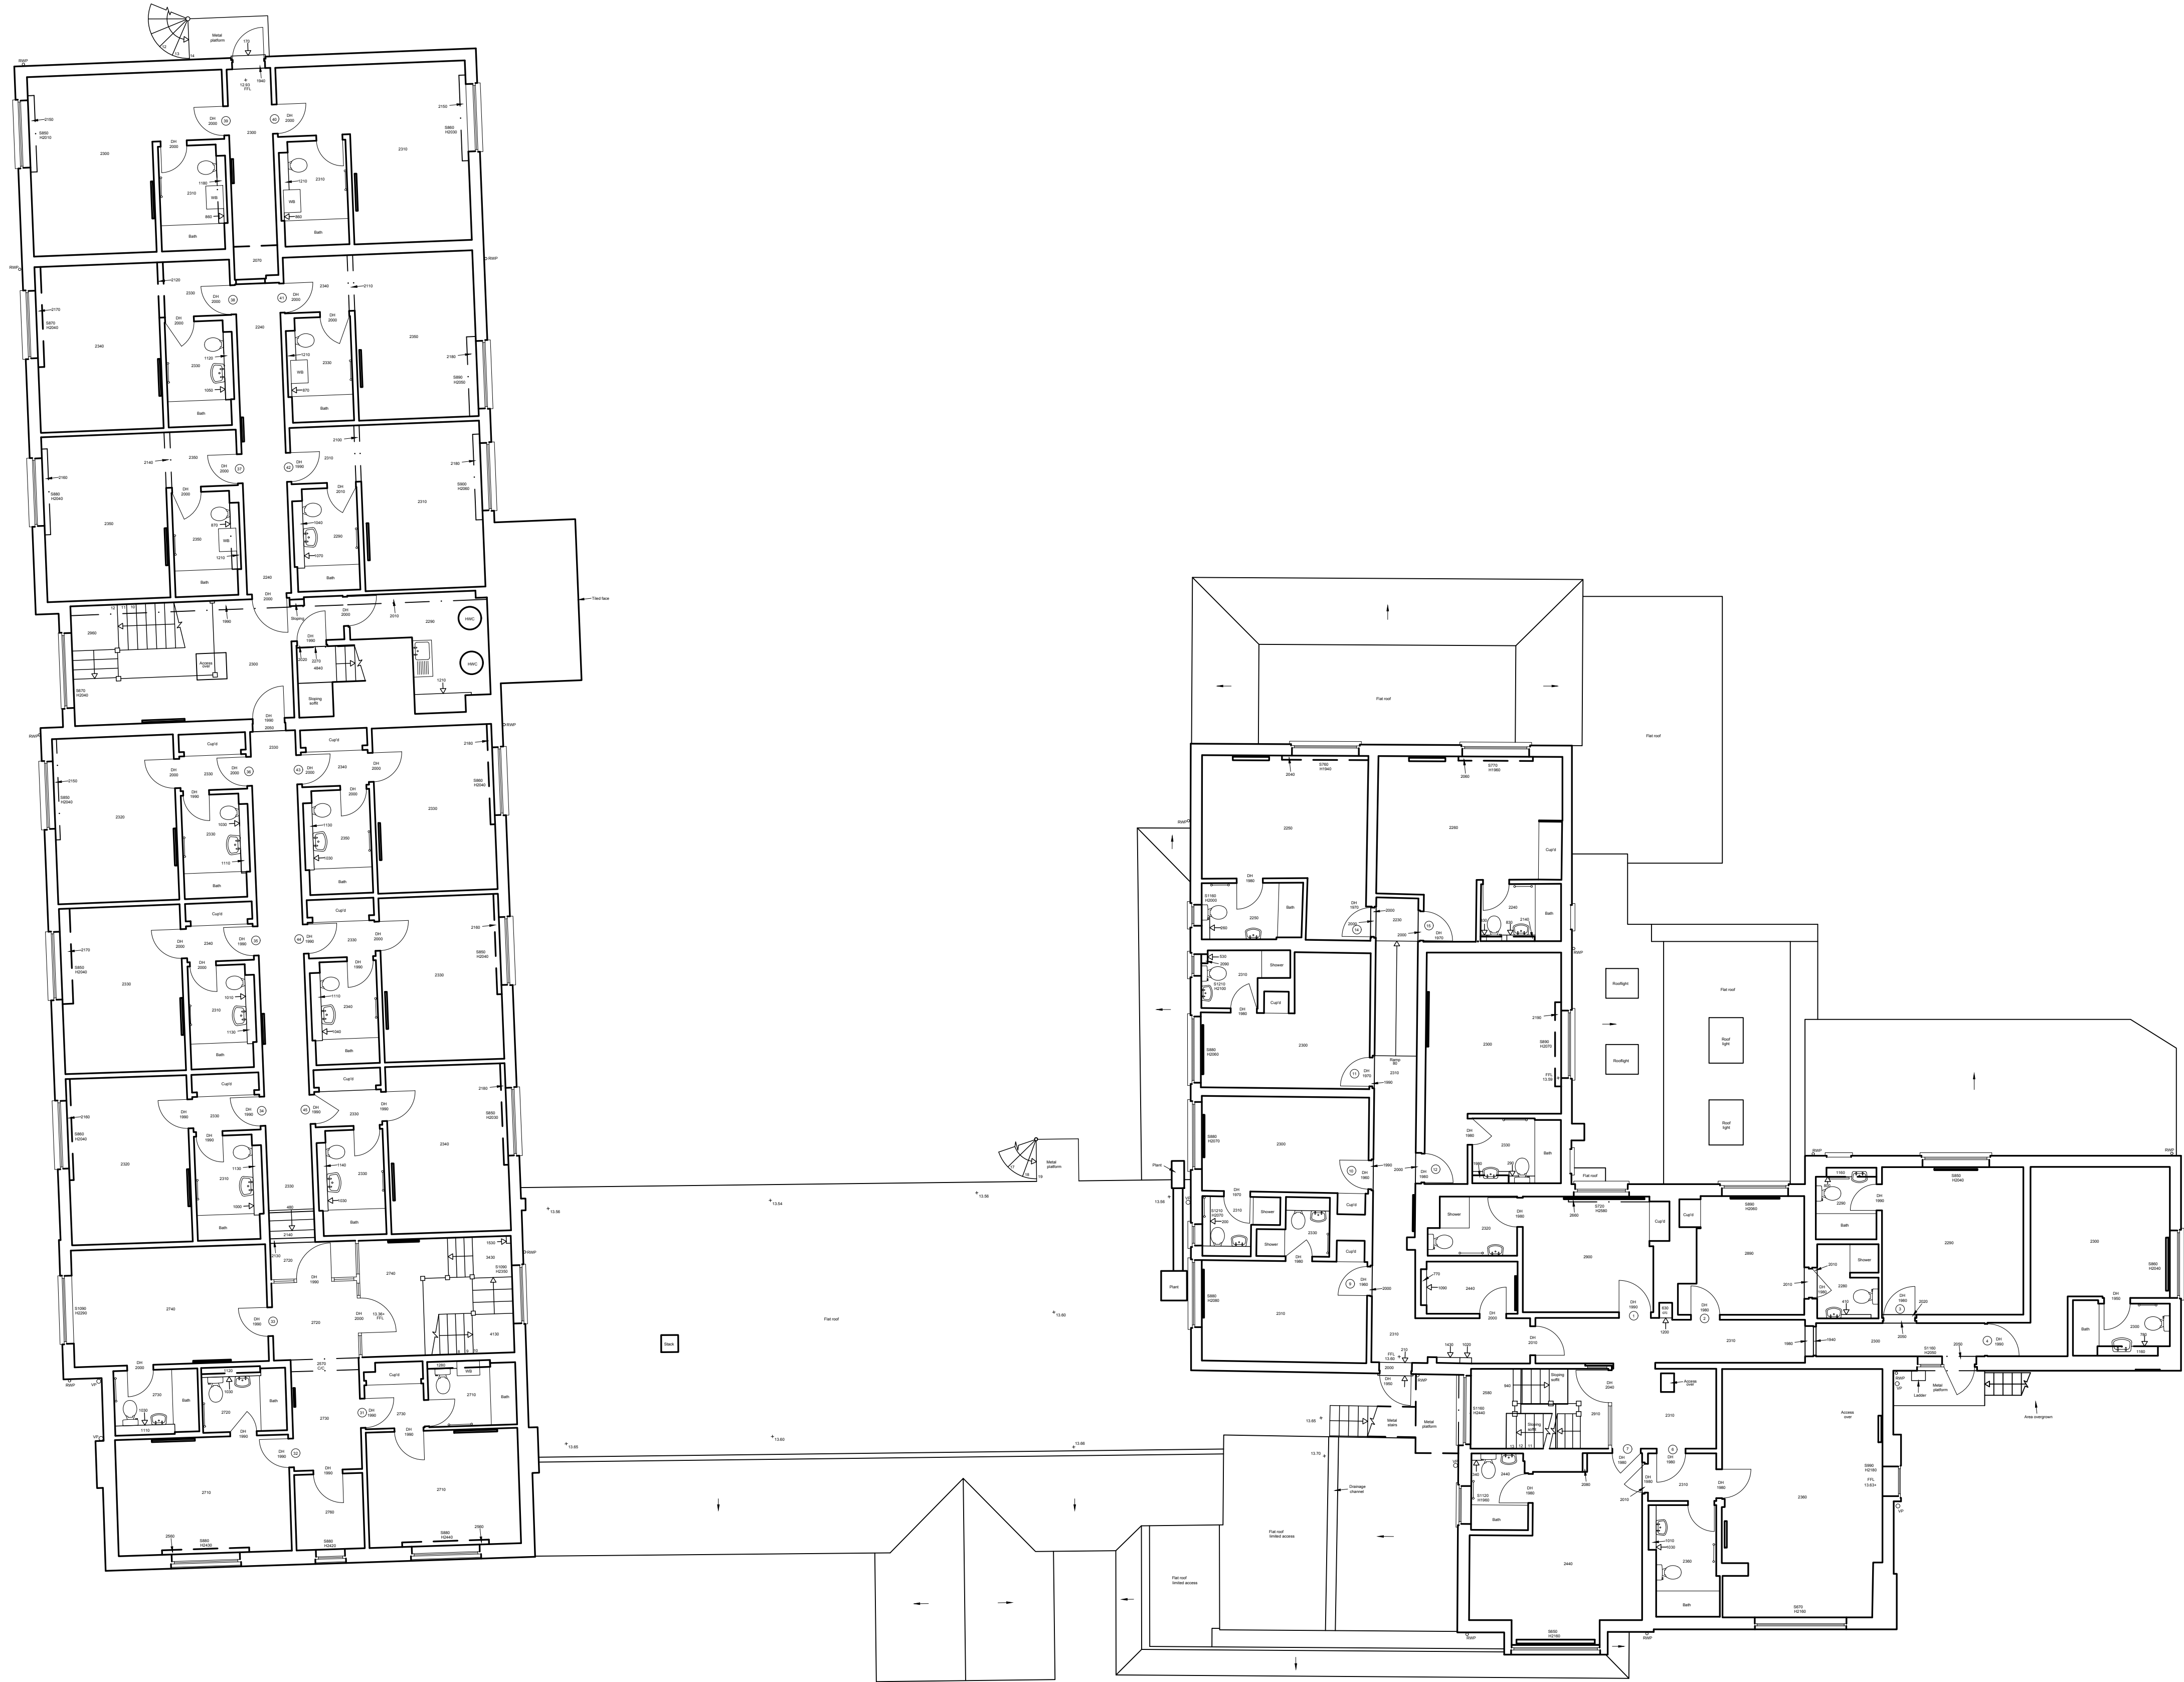

Existing First Floor Layout
Scale 1:100 @ A1

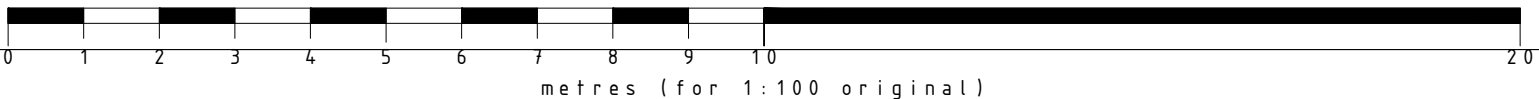


This drawing, design & all information contained herein remains the sole copyright of CONCORDE BGW & reproduction in any form is strictly forbidden unless permission is obtained in writing.

- NOTES:
- Do not scale from this drawing, all dimensions must be checked on site. The contractor must verify all site dimensions, drawings, details & specifications. Any discrepancies must be reported to CONCORDE BGW prior to any commencement of work.
 - Figured dimensions to take preference over those scaled.
 - All specified items are to be installed in accordance with the manufacturers recommendations & instructions.

© Copyright

DISCLAIMER

A full and accurate measured survey has not been undertaken by Concorde BGW at this site. This drawing has been produced from information provided by others. Any dimensions indicated are for information only and must be checked on site prior to the commencement of any works

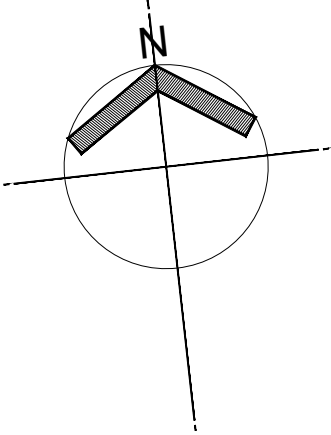

Rev: Date: Init: Note: © Copyright

Stage: PLANNING

Project address:
BROOKFIELD HOTEL
93 HAVANT ROAD
EMSWORTH
PO10 7LF

Title: EXISTING FIRST FLOOR

Scale: 1:100	Dwg size: A1
Drawn by: /	Date: FEB 2023
Drawing no: 4893-01-02	Rev: -

CONCORDE
BGW GROUP

London Thomas Ford House 23-24 Smithfield St London EC1A 9LF	Doncaster Palmer Street Hyde Park Doncaster DN4 5DD	Nottingham Unit 3, The Glade Business Centre Forum Road Nottingham NG5 9RW
--	---	---

01302 361 024

concordebgw.com