


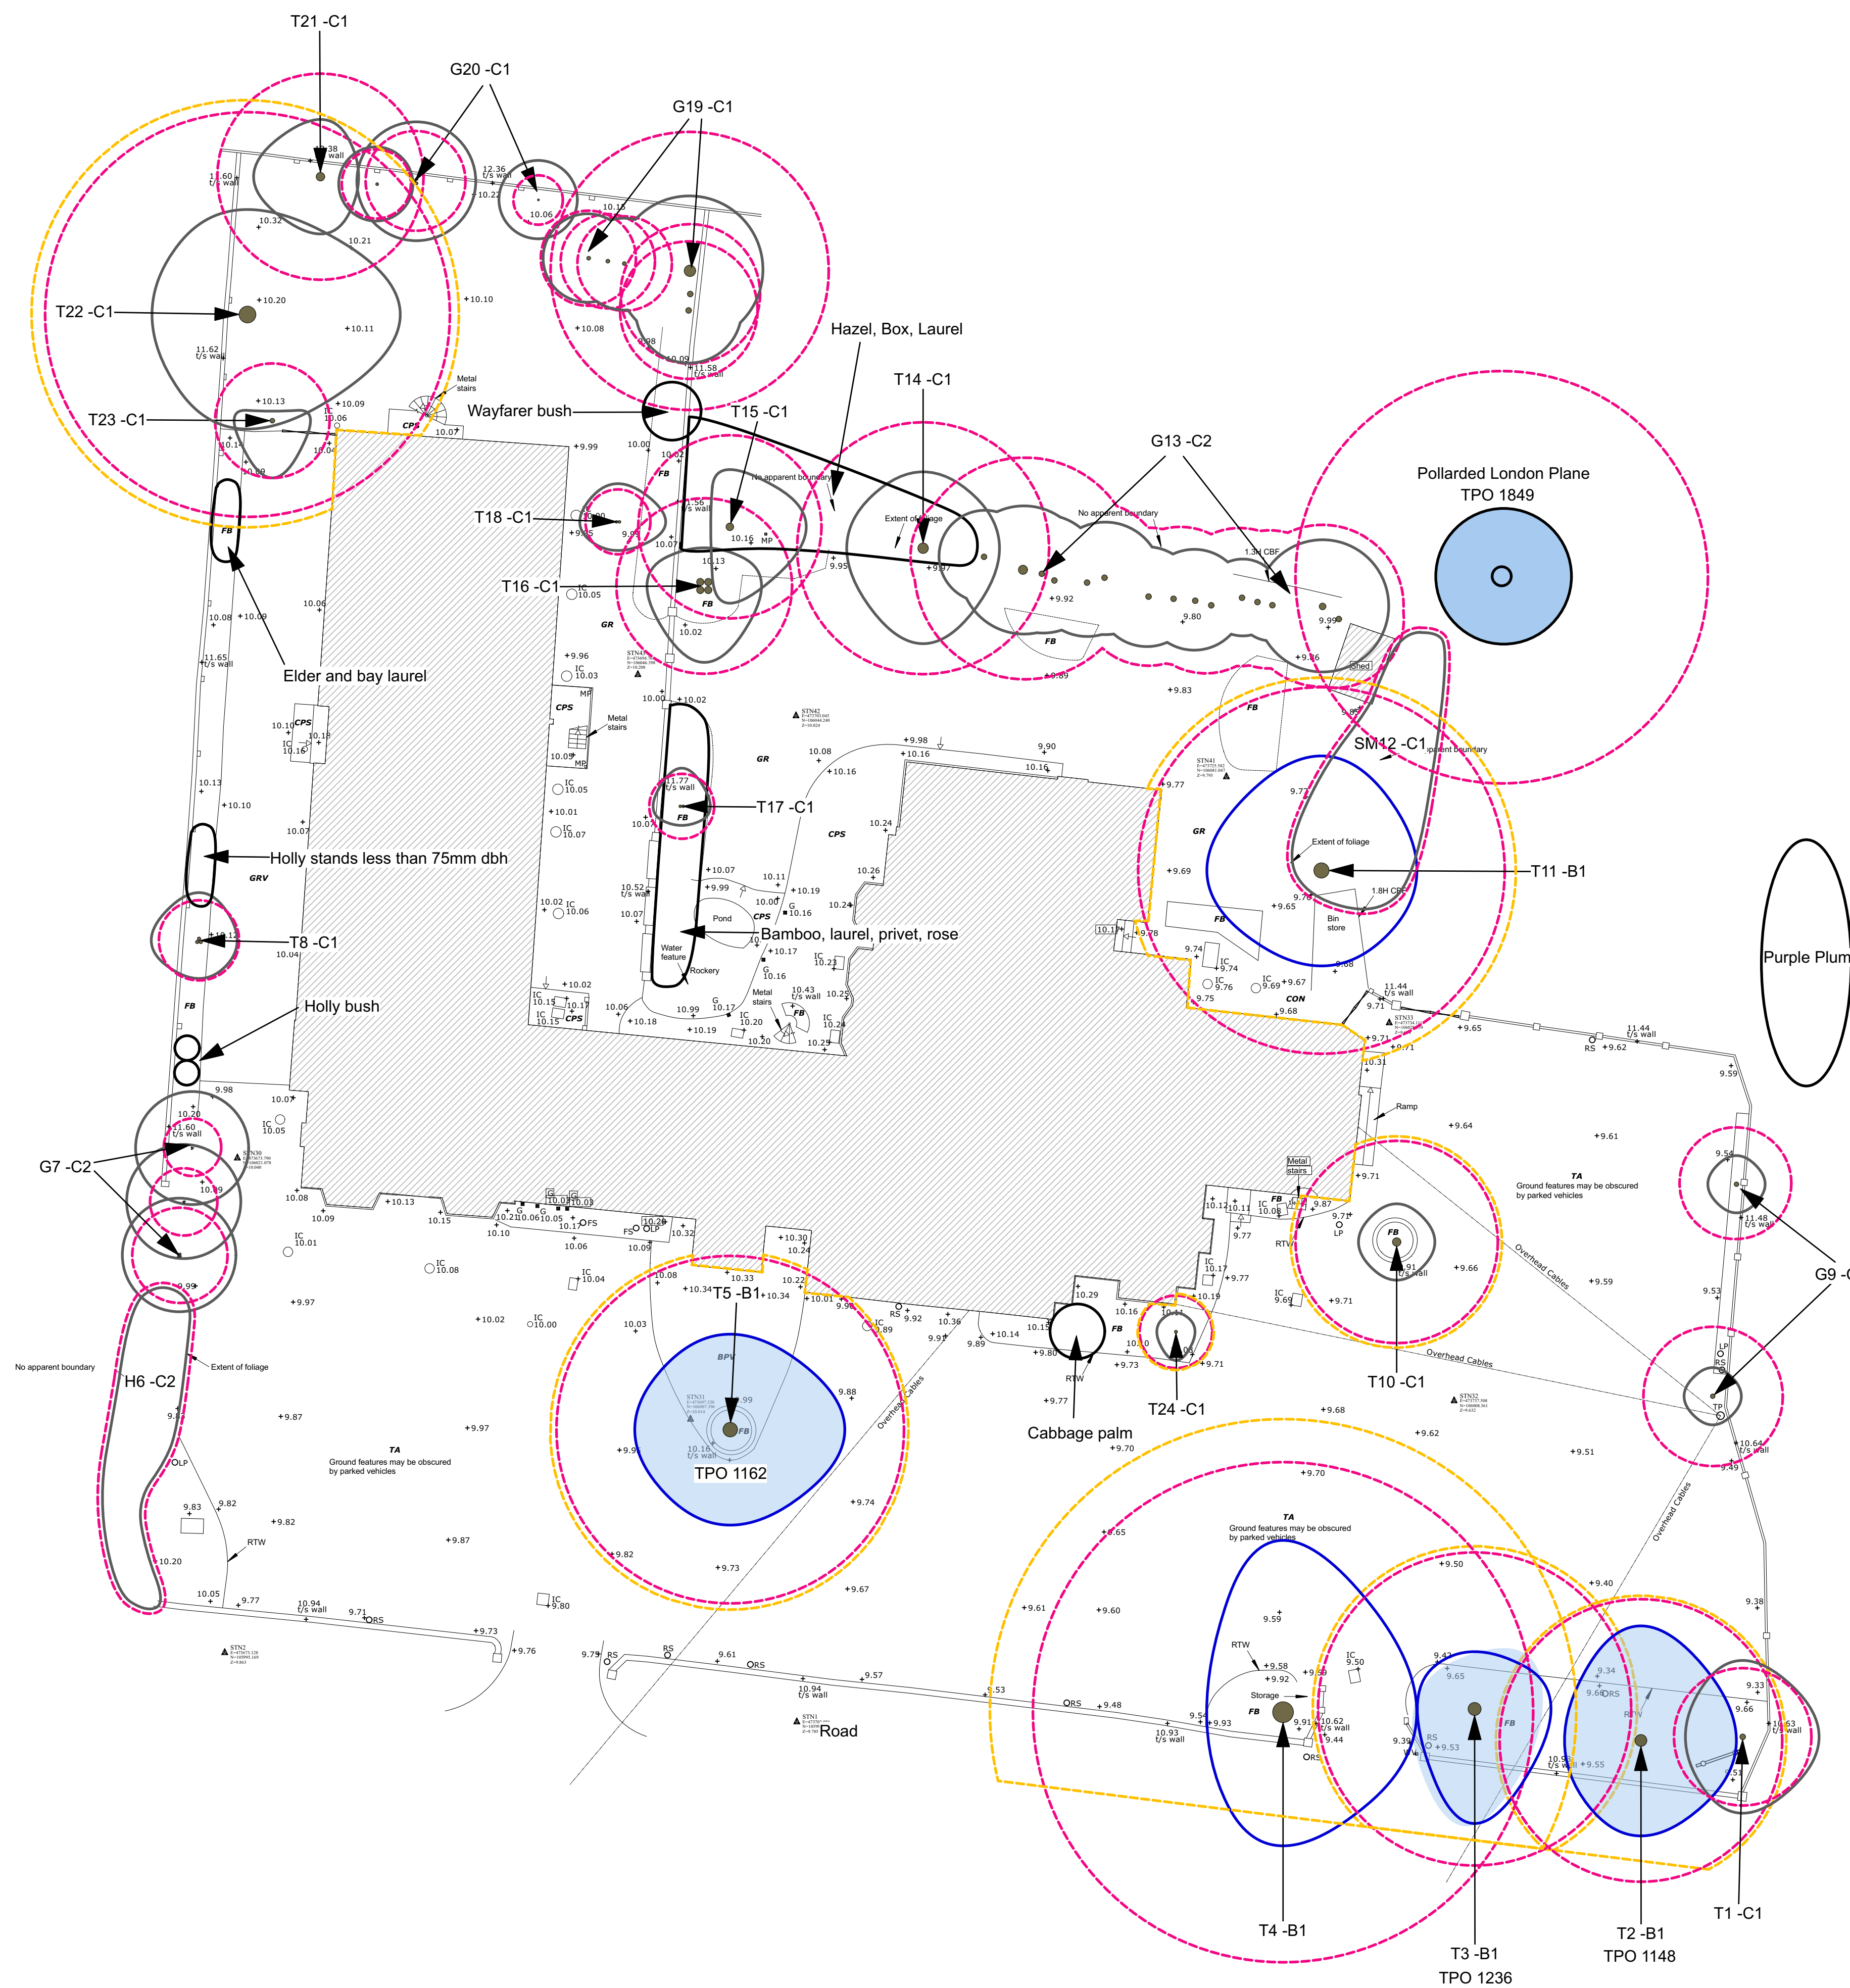

-  Tree Category A - High Quality
-  A Category - Hedgerow, Group, Woodland
-  Tree Category B - Moderate Quality
-  B Category - Hedgerow, Group, Woodland
-  Tree Category C - Low Quality
-  C Category - Hedgerow, Group, Woodland
-  Tree Category U - Unsuitable for Retention
-  Default Root Protection Area to BS:5837:2012
-  Adjusted Root Protection Area to BS:5837:2012
-  Shrub Mass / Offsite Tree
-  Tree Preservation Order (TPO)

Note: The original of this drawing was produced in colour - a monochrome copy should not be relied upon.

Revision	Description	Date
-	First issue	9/5/23

LANDARB SOLUTIONS


Project:
Brookfield Hotel, Emsworth

Description:
Tree Survey and Constraints Plan

Status:
For Planning

Scale: **1:200 @A1** Drawn I Checked **DP MP** Date: **09/05/2023**

Job Number: **LAS 641** Drawing Number: **01** Revision: **-**

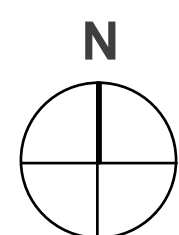

A horizontal scale bar with alternating black and white segments. The number '0' is at the left end and '25m' is at the right end.