


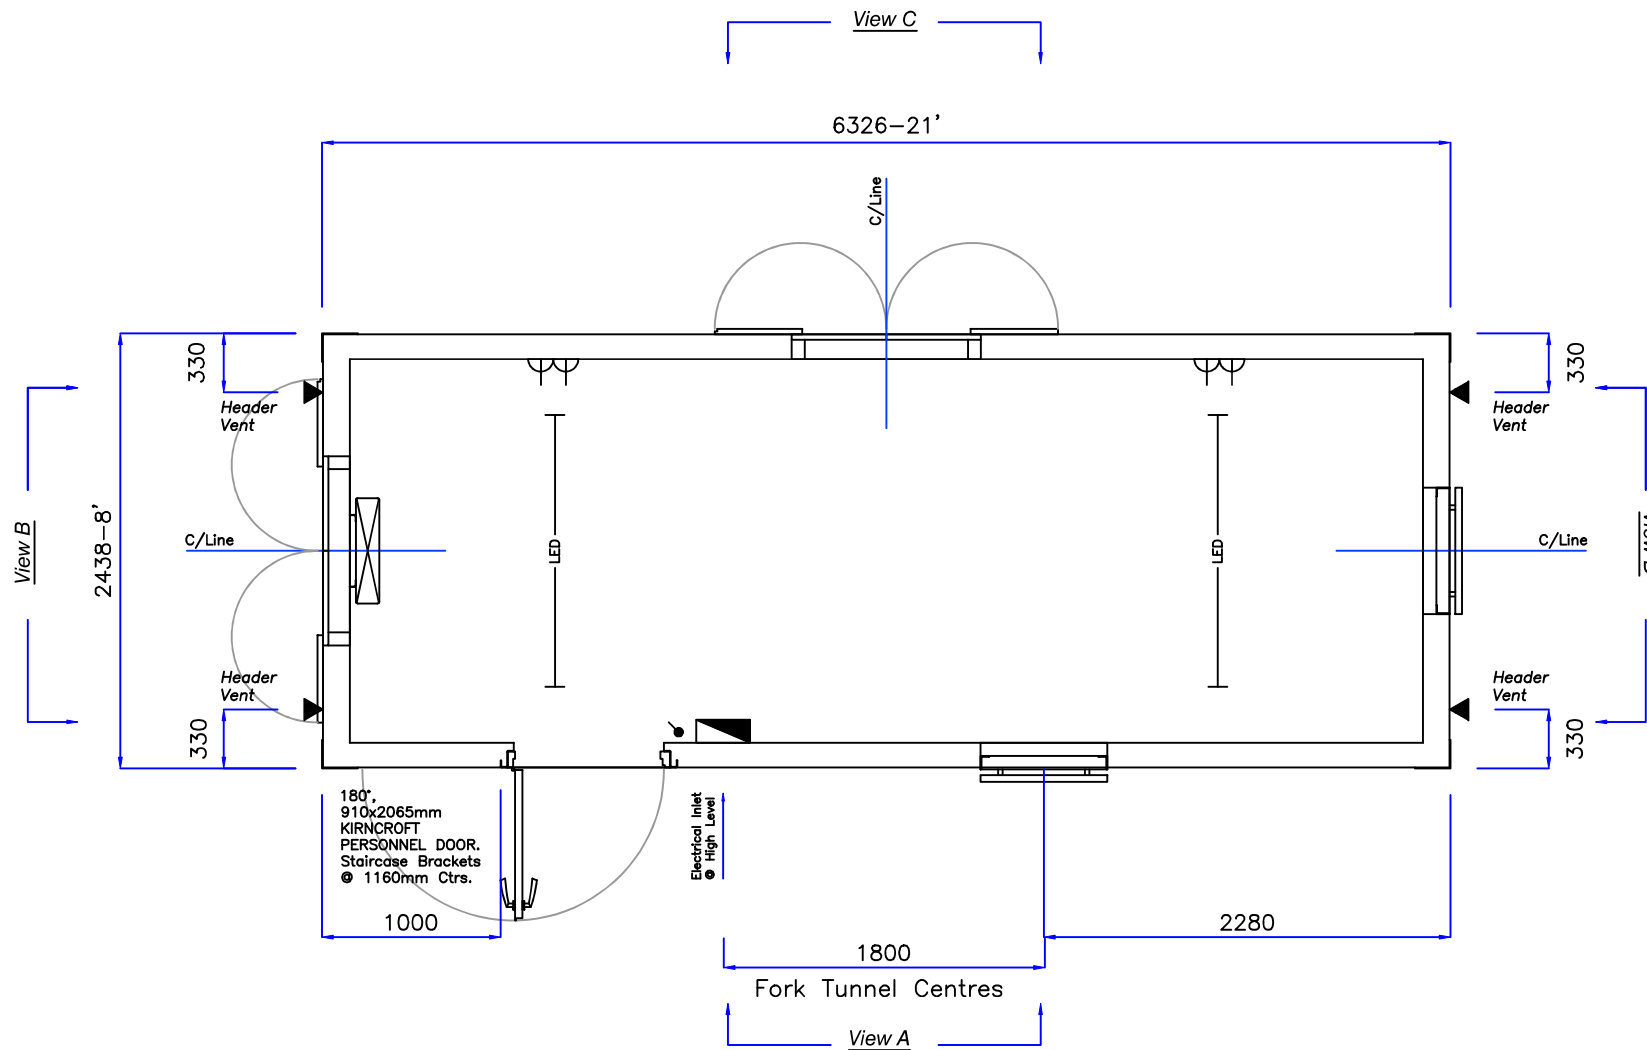

Legend	
	Consumer Unit
	Light Switch
	5' LED Light
	2kW Convector Heater
	Dbl. Skt. @300mm F.F.L.
	Header Vent

****PLEASE NOTE****

BOTTOM RAIL SIZE: 100x50x10.42Kg/m P.F.C
 TOP RAIL SIZE: 76x38x6.7Kg/m P.F.C
 BEARER SIZE: 75x50x3mm R.H.S
 ROOF SUPPORT: 2 OFF 40x40x3mm S.H.S

915x915mm 'ALI' FRAMED, DOUBLE GLAZED,
 SLIDING WINDOWS c/w KIRNCROFT SHUTTERS.

610x305mm WHITE FRAMED, UPVC, FOV,
 DOUBLE GLAZED WINDOWS c/w OBSCURE
 GLASS & STEEL, MESH GUARDS.

FORK TUNNEL CENTRES @ 1800mm.

Lining Details	
WALLS	12.5mm WHITE VDINYL FACED PLASTERBOARD, 80mm CELOTEX INSUL RUN BEHIND STUDS.
CEILING	12.5mm WHITE VINYL FACED PLASTERBOARD 25mm SPRAYFOAM + 80mm CELOTEX INSUL
TRIMS	WHITE PLASTIC
FLOOR	VINYL FLOORING OVER 15mm P5 TIMBER FLOOR TO BE UNDER PANNED c/w GALV STEEL TRAYS. 90mm CELOTEX FITTED WITHIN TRAYS.

PROFILED			☒	
FLATSIDED				
Rev.	A	Date	XX/XX/XX	Amended By: XX
Checked By: xx		Date	xx/xx/xx	
Amendment Details				
Drawn		DR	Date	22/05/23

Approved By:

Name:

Signature:

Date:

Dwg. No.
 S23101A
 Tab 1 Of 2 – Plan
 Do Not Scale

Title.
 MCANDREW
 6326 L x 2438 W x 2500 H (21'x8'x8'), Office

This Document Remains The Property Of:
 Newspace Containers Ltd,
 Units 30-31,
 Lydney Ind. Est,
 Harbour Road,
 Lydney,
 Gloucestershire.
 GL15 4EL
 Tel. No. 01594 639243
 And Should Not Be Copied Or Used Without Express Permission.

