




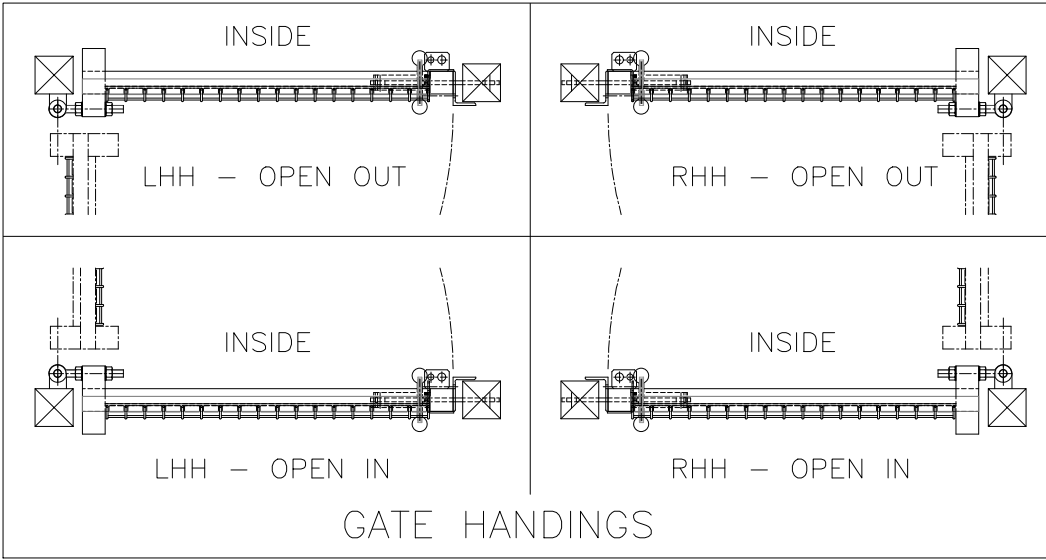

GATE HANDINGS

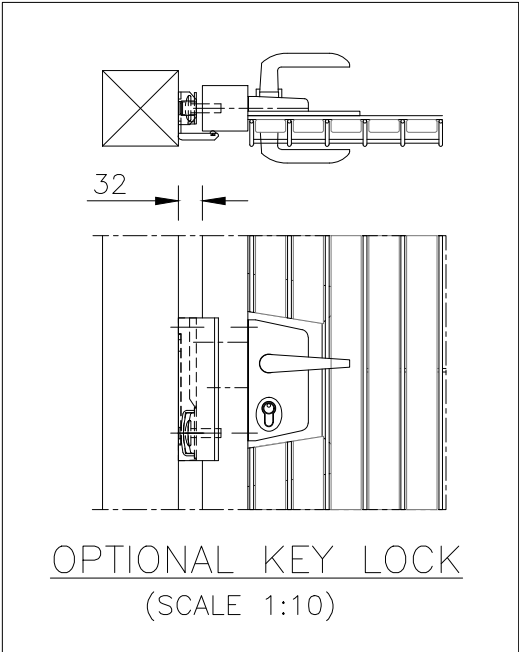

OPTIONAL KEY LOCK
(SCALE 1:10)

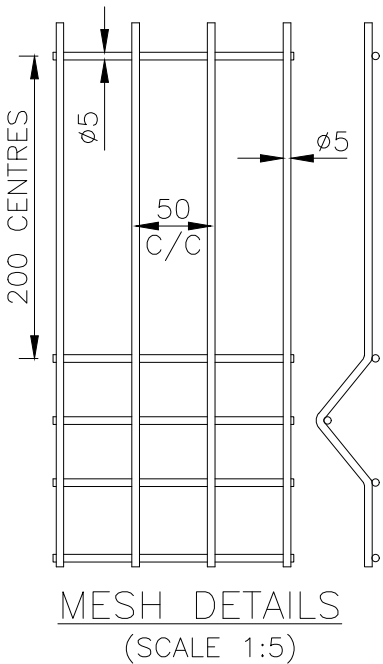

MESH DETAILS
(SCALE 1:5)

NOTES.


ALL DIMENSIONS ARE IN mm (UNO)
GAPS UNDER GATES & FENCING
ARE NOMINAL DUE TO GROUND LEVELS.

MATERIALS.

HANG POST: ASSESS TO SUIT SITE LOCATION
SLAM POST: 100 x 100 SHS TYPICALLY
RAILS: 60 x 40 RHS
STILES: 60 x 60 SHS
TIMBER SLATS: 40 x 17 thk

FINISH.

TIMBER: JAKCURED
GALVANISED TO BS EN ISO 1461
POWDER COATED: IF REQUESTED

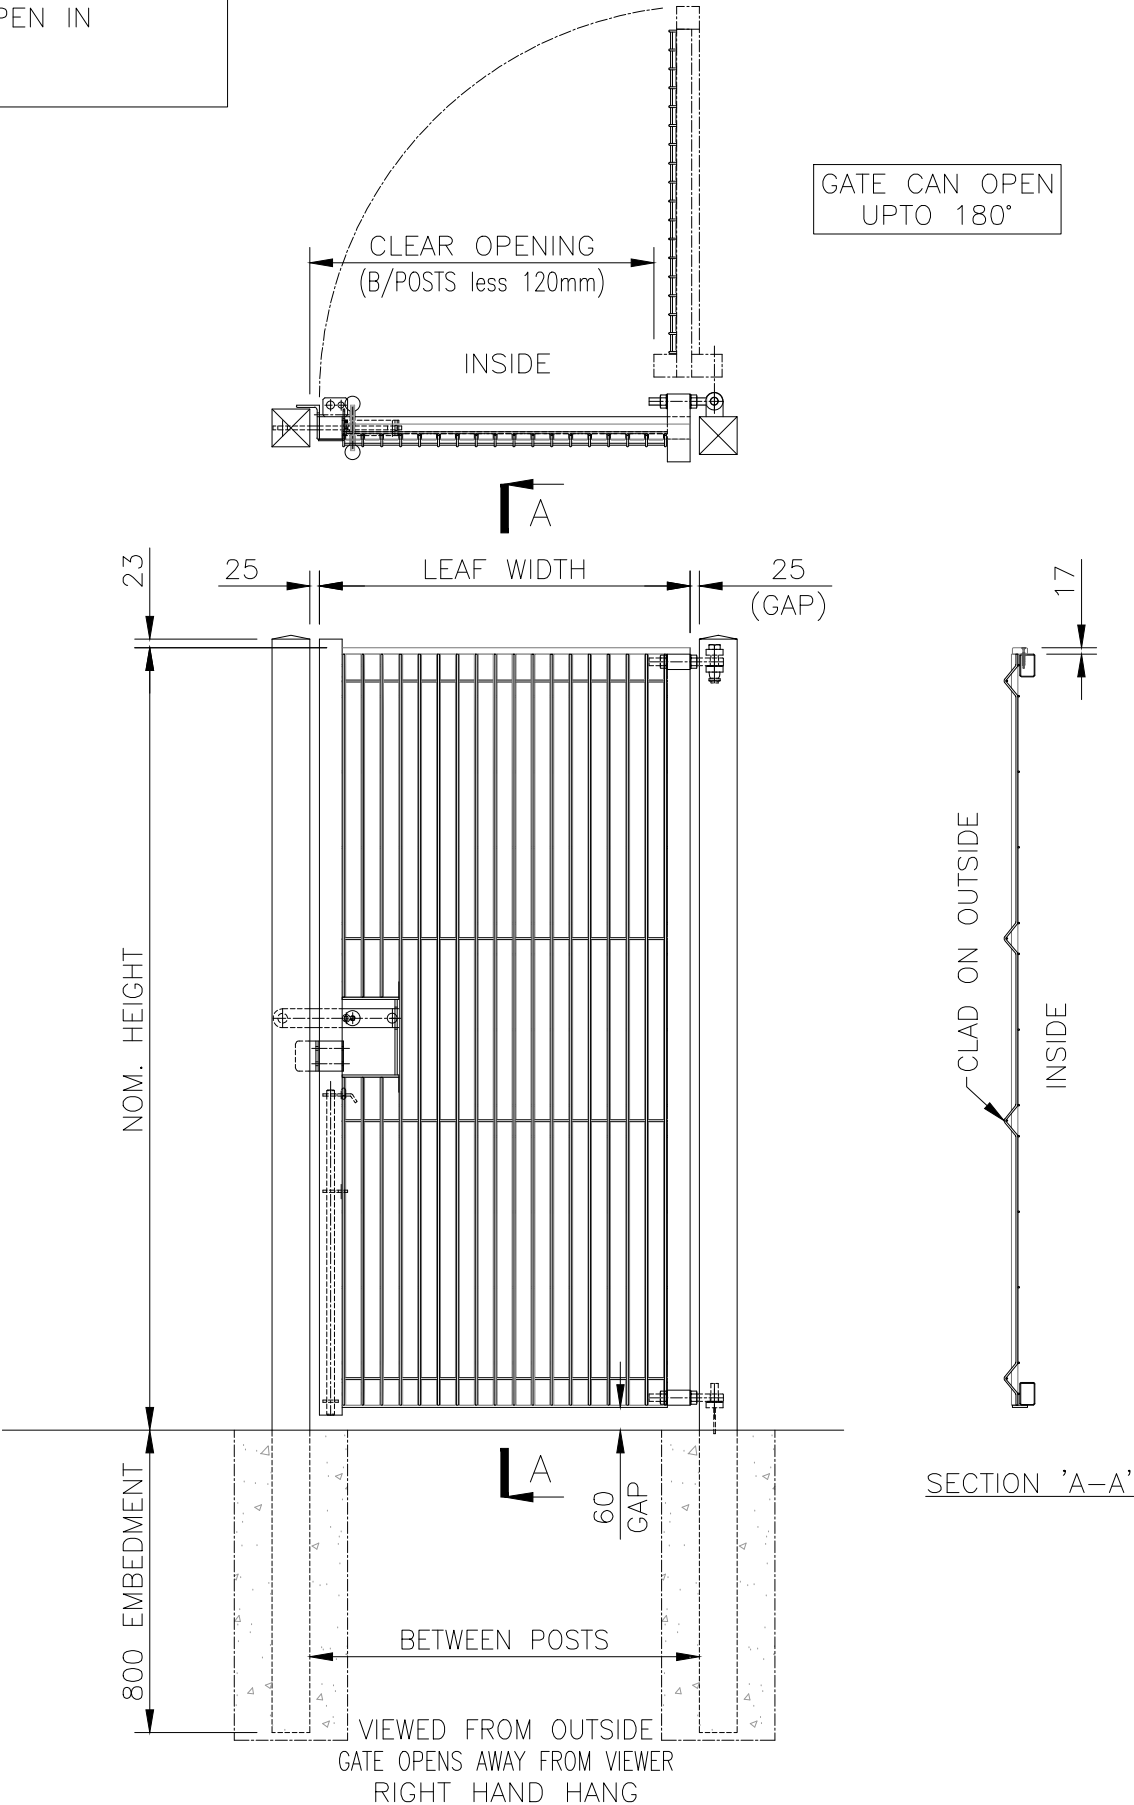

EUROGUARD COMBI SINGLE GATE

GATE SECURED USING PADLOCKABLE
SLIDE LATCH & DROPBOLT

Drawn	WB	Checked	CJ	2	01/04/2020	NEW BORDER + REDRAWN
Date	01/04/2020	Size	A3	1	20/10/09	Locinox Housing Updated
		Scale	1:20 U.O.S	0	16/12/08	ORIGINAL ISSUE

STANDARD HEIGHTS: 2070mm, 2470mm & 3110mm

DO NOT SCALE – IF IN DOUBT ASK

**Jacksons
Fencing**

Stowting Common, Near Ashford, Kent. TN25 6BN
Telephone: 01233 750393 Fax: 01233 750403
Int. Tel: +44 (0)1233 750393
www.jacksons-fencing.co.uk

TITLE
SALES DRAWING
EUROGUARD COMBI SINGLE GATE

CUSTOMER

Drawing No.

07/02189

Sheet 1

This Drawing Is The Property Of H.S. Jackson & Son (Fencing) Ltd.
And May Not Be Copied Or Reproduced In Any Way Without Prior Written Permission.

ACK No.