

PLANTING MIXES:

Native shrub mix			
Species	Specification	Density	% mix
Acer campestre	60-80cm ht BR	1/m2	15
Cornus sanguinea	60-80cm ht BR	1/m2	15
Corylus avellana	60-80cm ht BR	1/m2	20
Crataegus monogyna	60-80cm ht BR	1/m2	10
Ilex aquifolium	60-80cm ht CG	1/m2	10
Lonicera periclymenum	60-80cm ht BR	1/m2	20
Prunus spinosa	60-80cm ht BR	1/m2	5
Quercus robur	60-80cm ht BR	1/m2	5



Native hedge mix			
Species	Specification	Density	% mix
Acer campestre	60-80cm ht BR	5m ctr double staggered at 25m offset	10%
Carpinus betulus	60-80cm ht BR	5m ctr double staggered at 25m offset	10%
Cornus sanguinea	60-80cm ht BR	5m ctr double staggered at 25m offset	10%
Corylus avellana	60-80cm ht BR	5m ctr double staggered at 25m offset	10%
Crataegus monogyna	60-80cm ht BR	5m ctr double staggered at 25m offset	10%
Eunymus europaeus	60-80cm ht BR	5m ctr double staggered at 25m offset	5%
Fagus sylvatica	60-80cm ht BR	5m ctr double staggered at 25m offset	10%
Ilex aquifolium	60-80cm ht CG	5m ctr double staggered at 25m offset	10%
Ligustrum vulgare	60-80cm ht CG	5m ctr double staggered at 25m offset	5%
Lonicera periclymenum	60-80cm ht BR	5m ctr double staggered at 25m offset	10%
Prunus spinosa	60-80cm ht BR	5m ctr double staggered at 25m offset	5%
Viburnum lantana	60-80cm ht BR	5m ctr double staggered at 25m offset	5%

Infill scrub planting			
Species	Specification	Density	% mix
Cornus sanguinea	60-80cm ht BR	5m ctr double staggered at 25m offset	10%
Corylus avellana	60-80cm ht BR	5m ctr double staggered at 25m offset	10%
Crataegus monogyna	60-80cm ht BR	5m ctr double staggered at 25m offset	40%
Eunymus europaeus	60-80cm ht BR	5m ctr double staggered at 25m offset	5%
Ilex aquifolium	60-80cm ht CG	5m ctr double staggered at 25m offset	10%
Lonicera periclymenum	60-80cm ht BR	5m ctr double staggered at 25m offset	5%
Prunus spinosa	60-80cm ht BR	5m ctr double staggered at 25m offset	10%
Viburnum lantana	60-80cm ht BR	5m ctr double staggered at 25m offset	10%

Amenity grassland areas	
Species	% by weight
Strong Creeping Red Fescue	65%
Smooth Stalked Meadow Grass	15%
Chewings Fescue	15%
Certified Browntop Bent	5%

Species Rich Grassland – Long Meadow Grass Mix

Species	Specification	% mix
Yarrow	Achillea millefolium	0.5%
Common Knapweed	Centaurea nigra	0.5%
Wild Carrot	Daucus carota	1%
Lady's Bedstraw	Galium verum	2%
Oxeye Daisy	Leucanthemum vulgare	2%
Salad Burnet	Potentilla sanguisorba	3%
Selfheal	Prunella vulgaris	2.5%
Meadow Buttercup	Ranunculus acris	3.5%
Common Sorrel	Rumex acetosa	0.5%
Red Campion	Silene dioica	2.5%
Bladder Campion	Silene vulgaris	2%
Common Bent	Agrostis capillaris	8%
Crested Dog's-tail	Cynosurus cristatus	40%
Smaller Cat's-tail	Phleum bertolonii	4%
Slender Creeping Red Fescue	Festuca rubra	28%

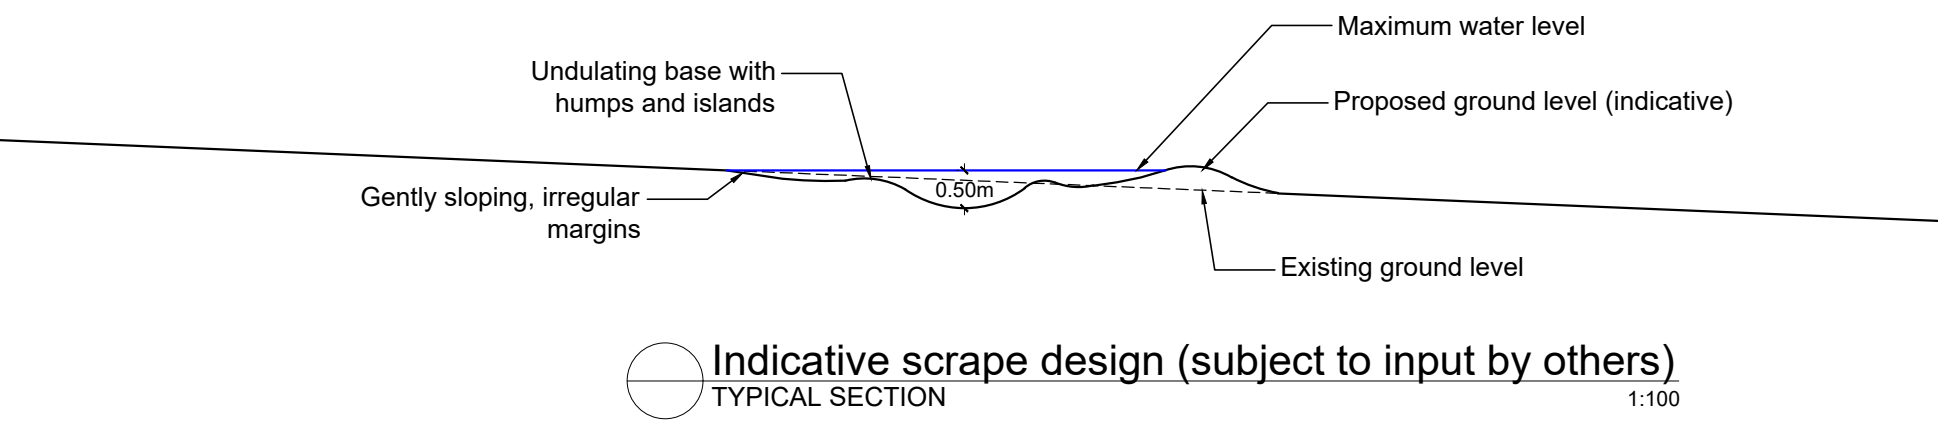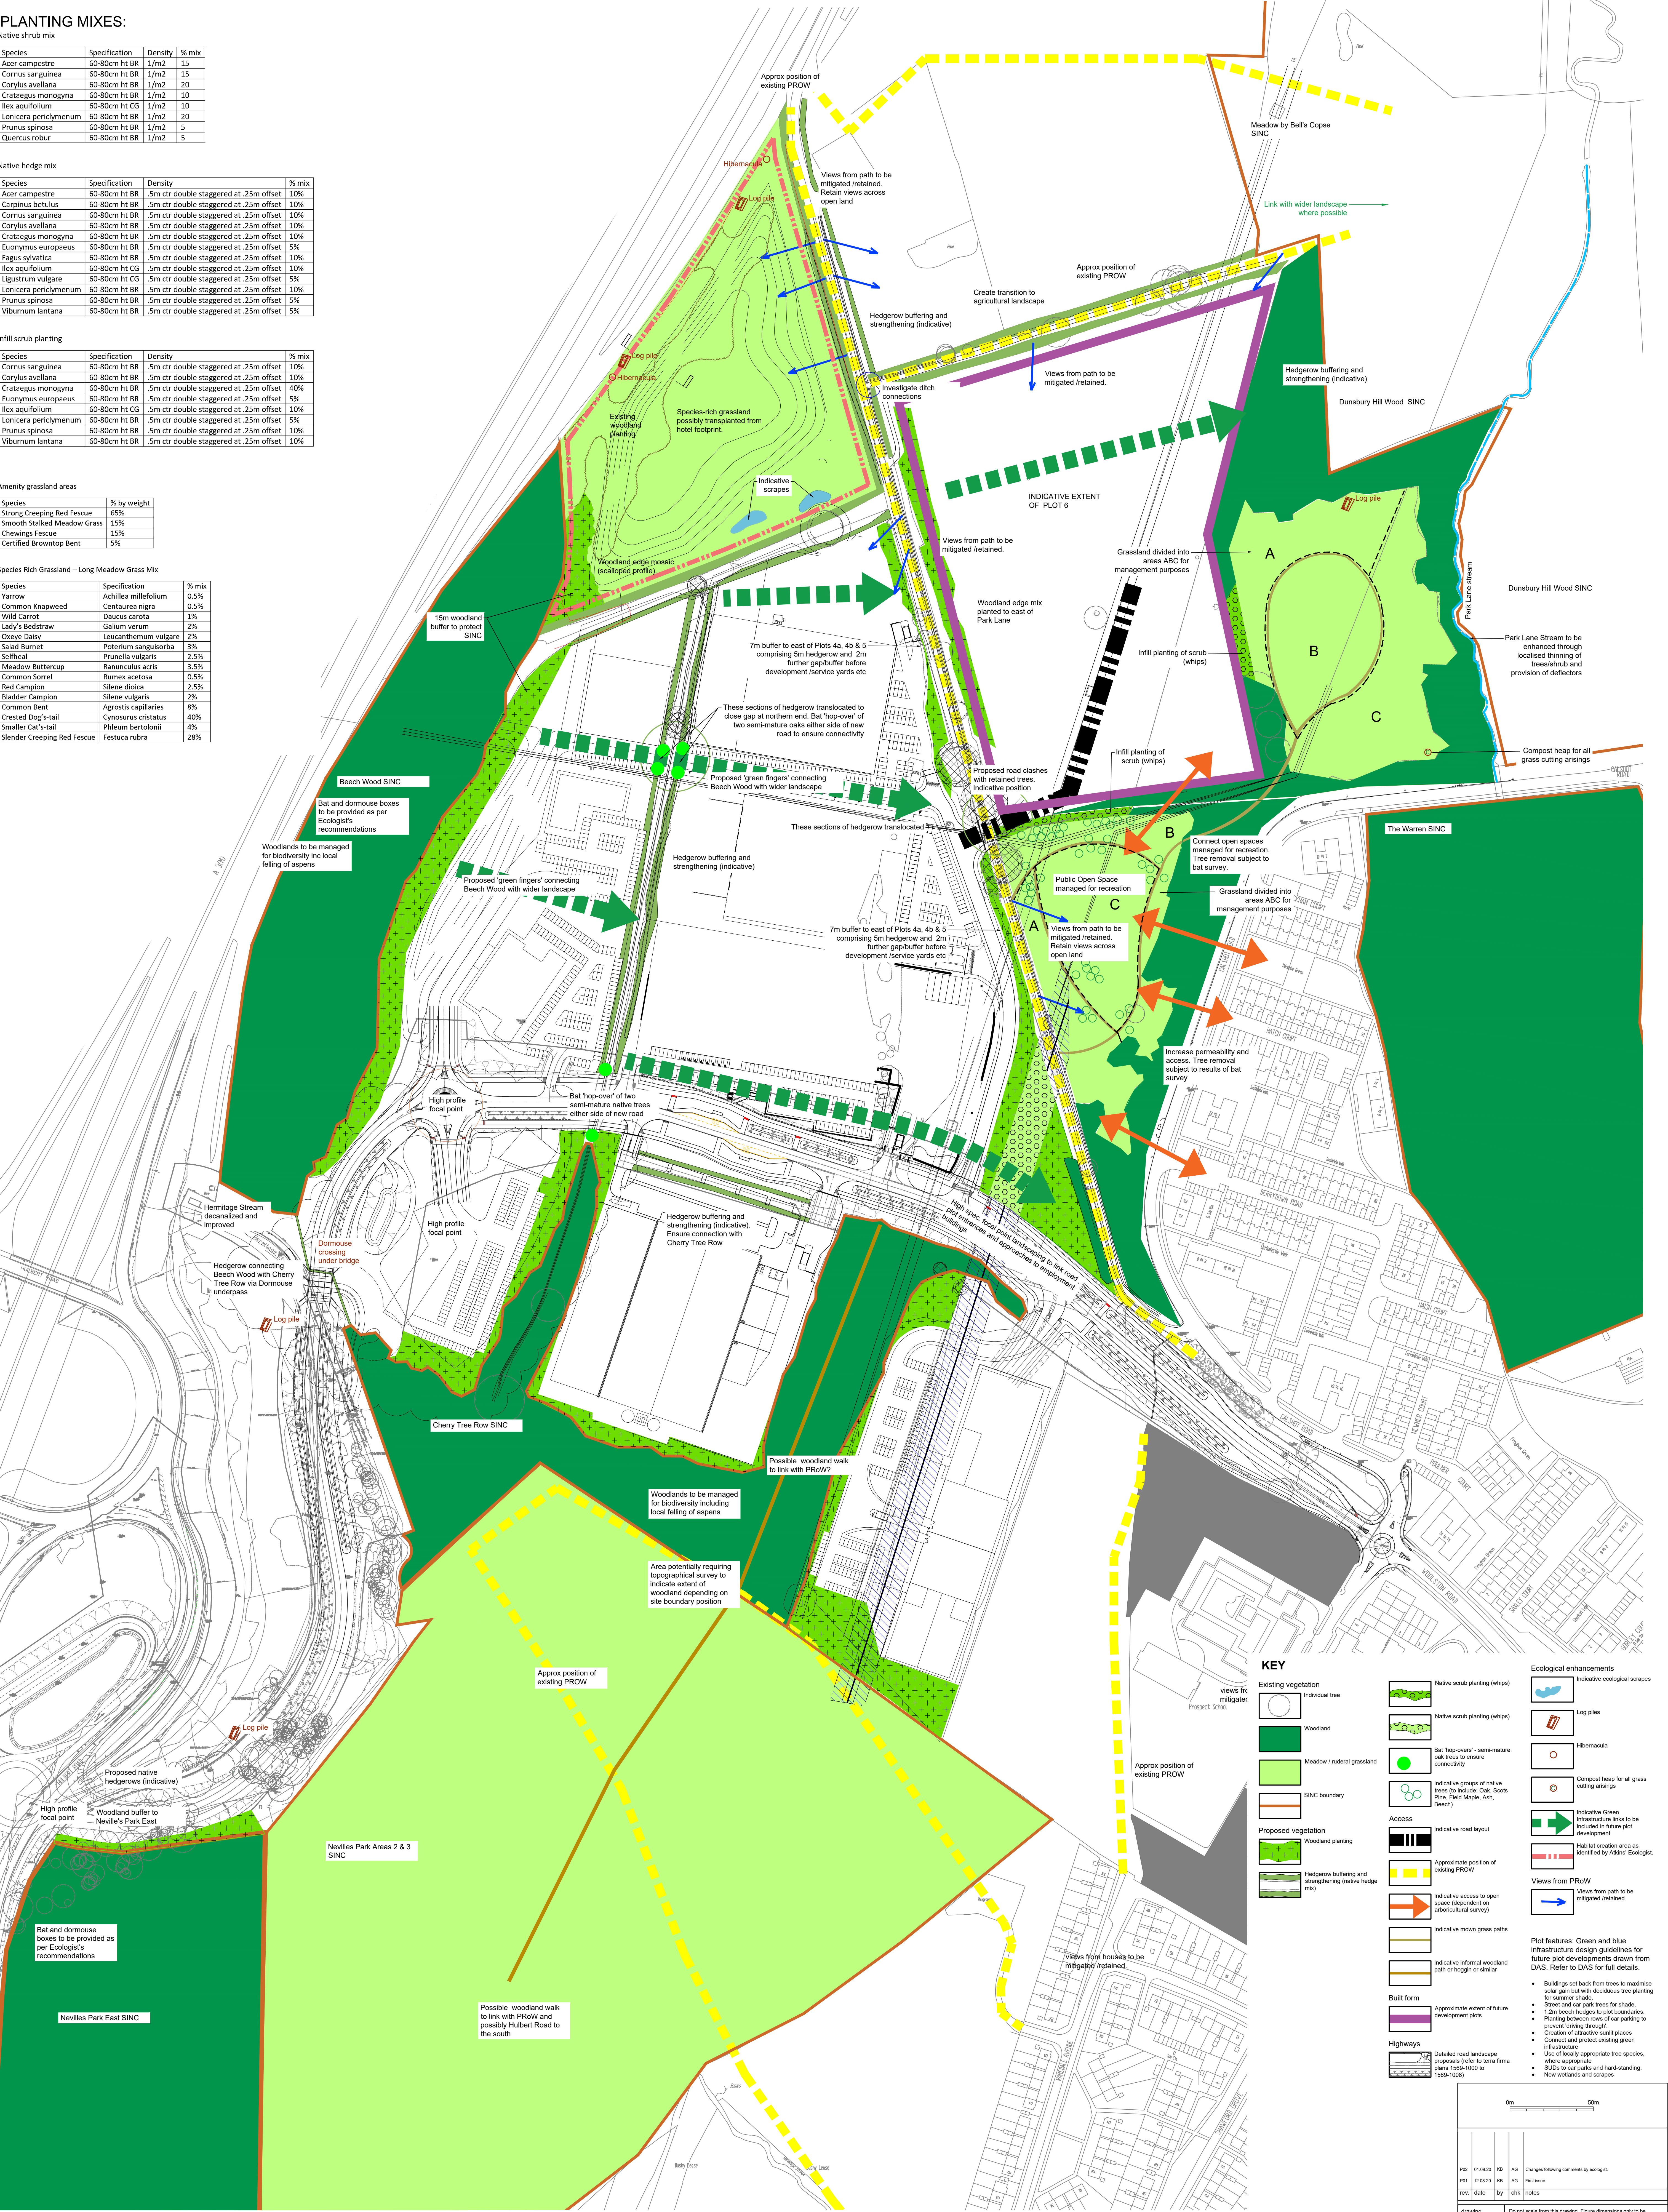

NOTES:

- Plan to be read in conjunction with: Landscape Management Plan and Park Lane Visual Framework A4 reports by terra firma, Habitat Management and Maintenance Plan (Link Road and Associated Infrastructure Phase) March 2014 by Atkins

				0m		50m	
							
P02	01.08.20	KB	AG	Changes following comments by ecologist.			
P01	12.08.20	KB	AG	First issue			
rev	date	by	chk	notes			
Do not scale from this drawing. Figure dimensions only to be taken from this drawing. All dimensions to be checked on site. The original version of this drawing was produced in colour - a printed copy should not be relied upon to accurately reflect all drawing elements.							
purpose of issue		Planning					
project		Dunsbury Hill Farm					
drawing title		Landscape, Open Space and Ecology Strategy					
drawing no.		2157-TFC-00-00-L-1001				P02	
scale		1:1250 @ A0		date		02.08.20	
		drawn by		KB		checked by	
						AG	
							
LANDSCAPE ARCHITECTS							

London: 020 7594 3000	West: 01452 424242	West: 01452 424242
London: 020 7594 3000	West: 01452 424242	West: 01452 424242