



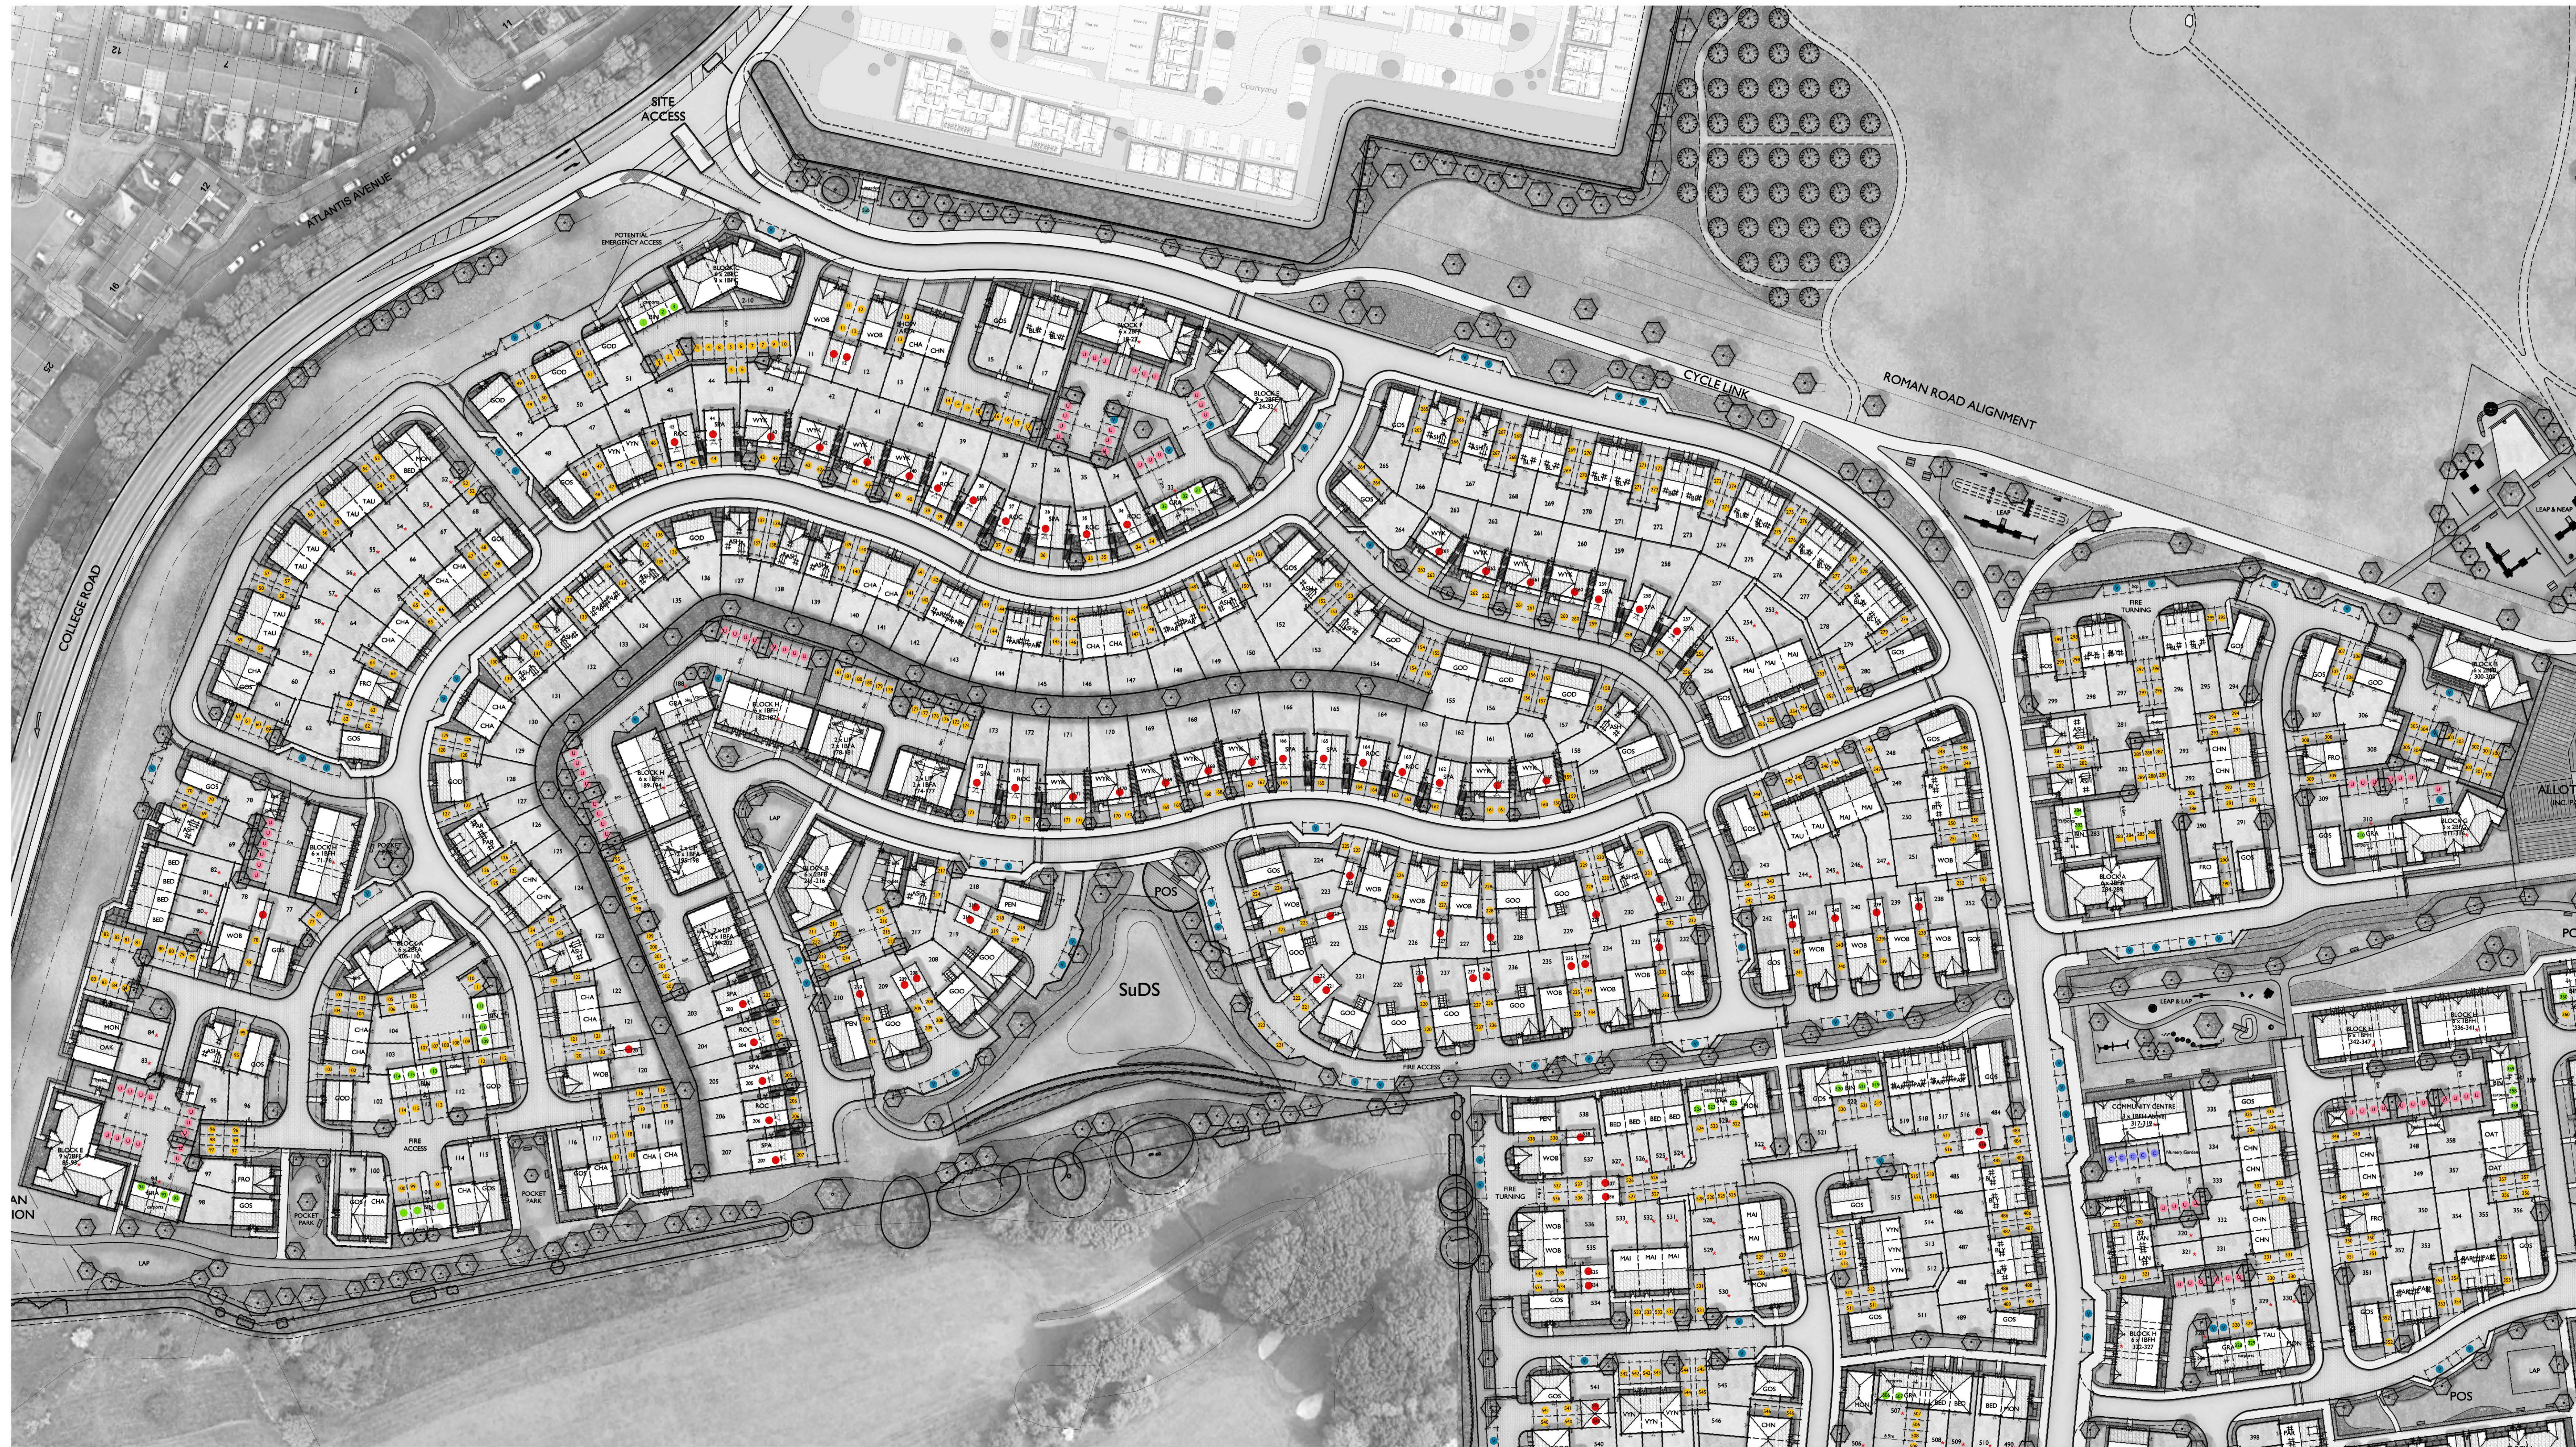

Key

- Allocated Parking Spaces = 953
- Allocated Car Port = 55
- Garages = 107
- Visitor Spaces = 103
- Unallocated Spaces = 142
- Community Centre Spaces = 5
- Sub Station Spaces = 2
- Allotment Spaces = 4
- Total Number of Spaces = 1371

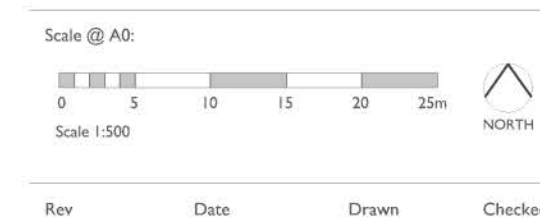

Date: JUNE 2023
Drawn by: TWV
Checked by: BB
Dwg No: CB_42_245_006_1

Project: CAMPDOWN, PURBROOK, PORTSMOUTH
Title: PARKING STRATEGY PLAN SHEET 1
Client: dandara



Cooper Bailey Limited - Canebrake House, 24 Guildford Road, Basingstoke, Hampshire, RG24 0LN, UK. Telephone: 01256 400031 - www.cooperbailey.co.uk
This drawing is the property of Cooper Bailey Limited and is not to be used for any other project without the written consent of Cooper Bailey Limited.