
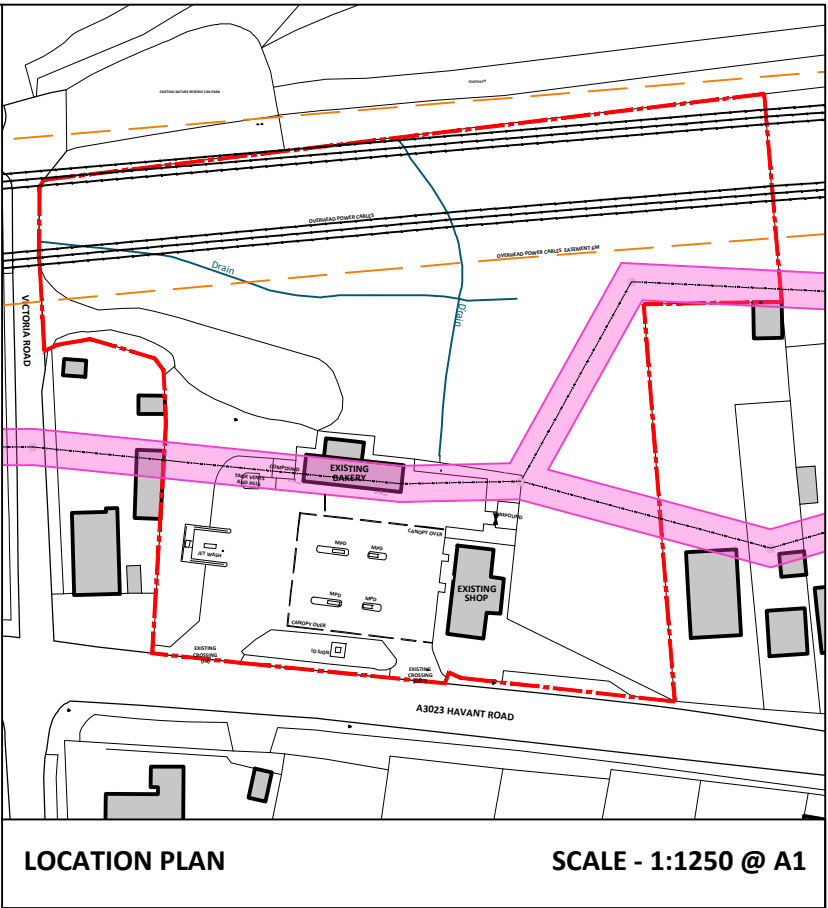


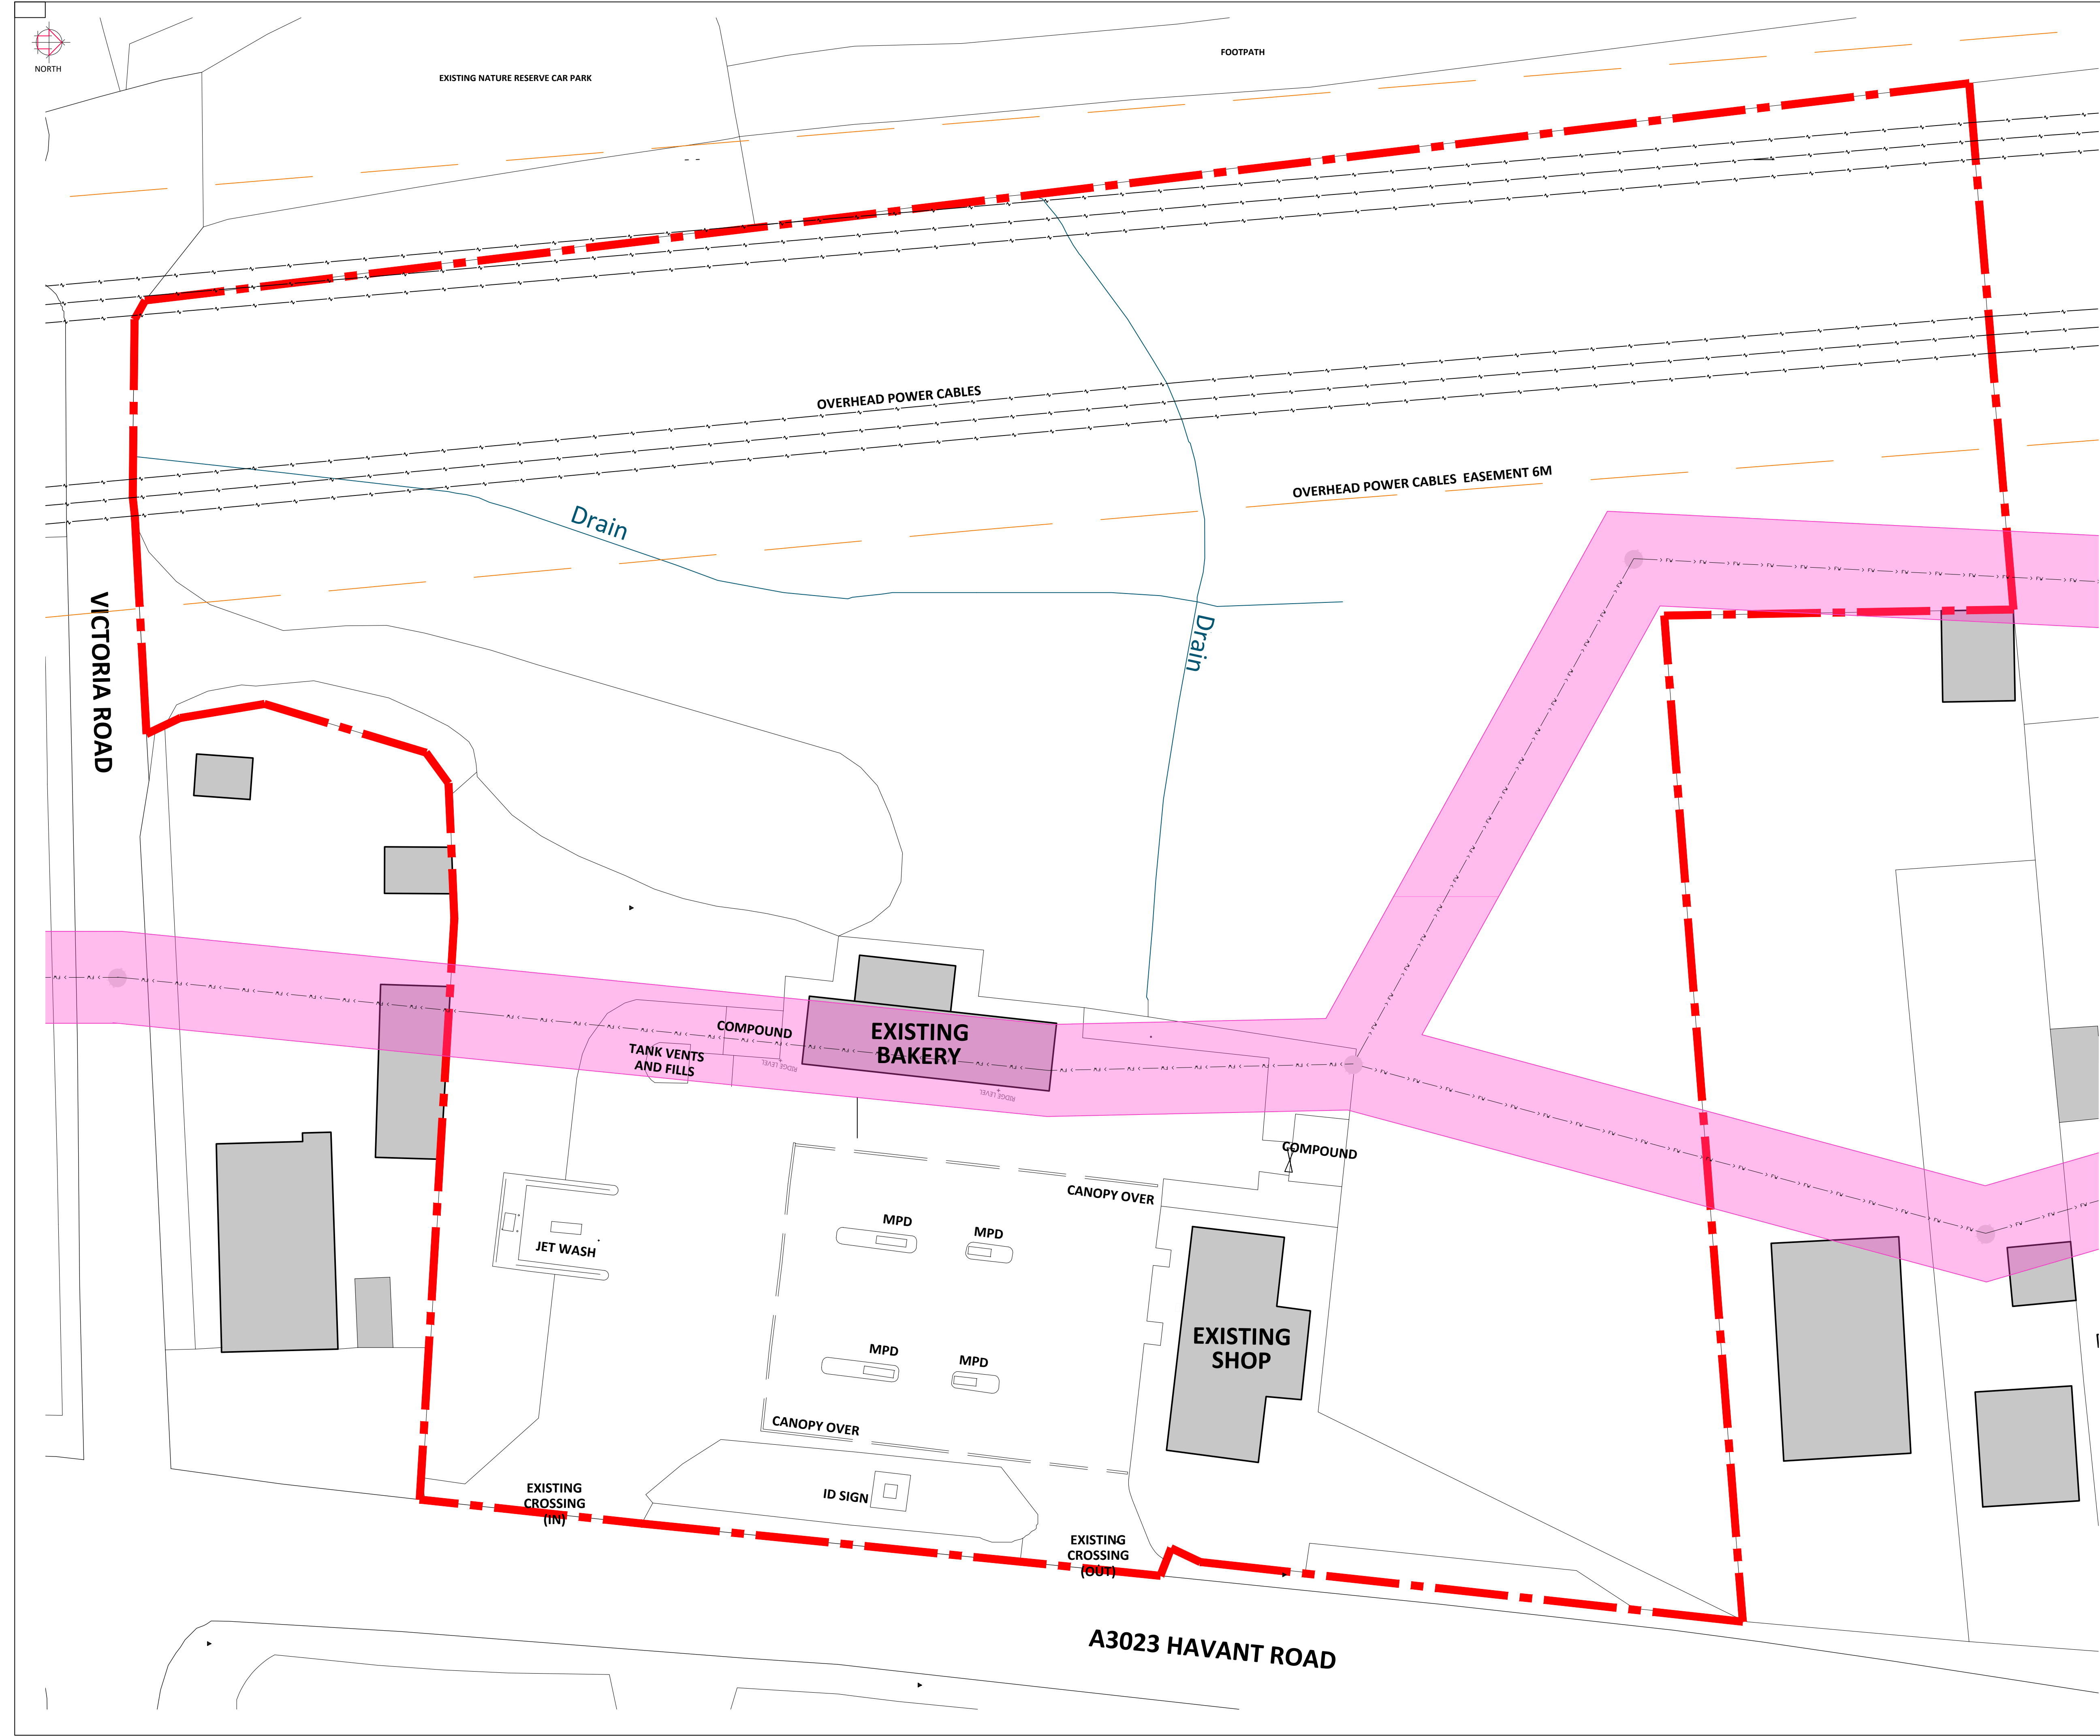

- GENERAL NOTES**
1. This plan has been prepared for the submission and approval under Town and Country Planning only.
 2. Fuel installation to be fully compliant with all relevant current Licensing and Environmental Standard and Regulations.
 3. Any advertisement shown is subject to a separate application.
 4. Site levels to be detailed by engineer

SCHEDULE OF AREAS	
Application Site	2.1 Acre / 0.85 Hectare
Existing Shop Footprint	102 m ² / 1100ft ²

- Demolished
- Existing Foul Sewage
- Existing Overhead Cables
- █ Foul Sewage Easement
- █ Overhead Cables Easement
- █ Existing Buildings

PLANNING

PROJECT
Euro Garages
 181 A3023 Havant Road
 Hayling Island PO11 0LG

TITLE
 Existing Layout

CLIENT
 Euro Garages

JENNINGS DESIGN

8 Feast Field, Horsforth, Leeds, West Yorkshire, LS18 4TJ
 www.jennings-design.com 01274 395422 office@jennings-design.com

Drawn: GE	Check: HJ	Scale: 1:200 @ A1	Date: Jan '23
-----------	-----------	-------------------	---------------

Plan Number: 221034 - 100

0 10 20
 SCALE - METRES - 1:200