


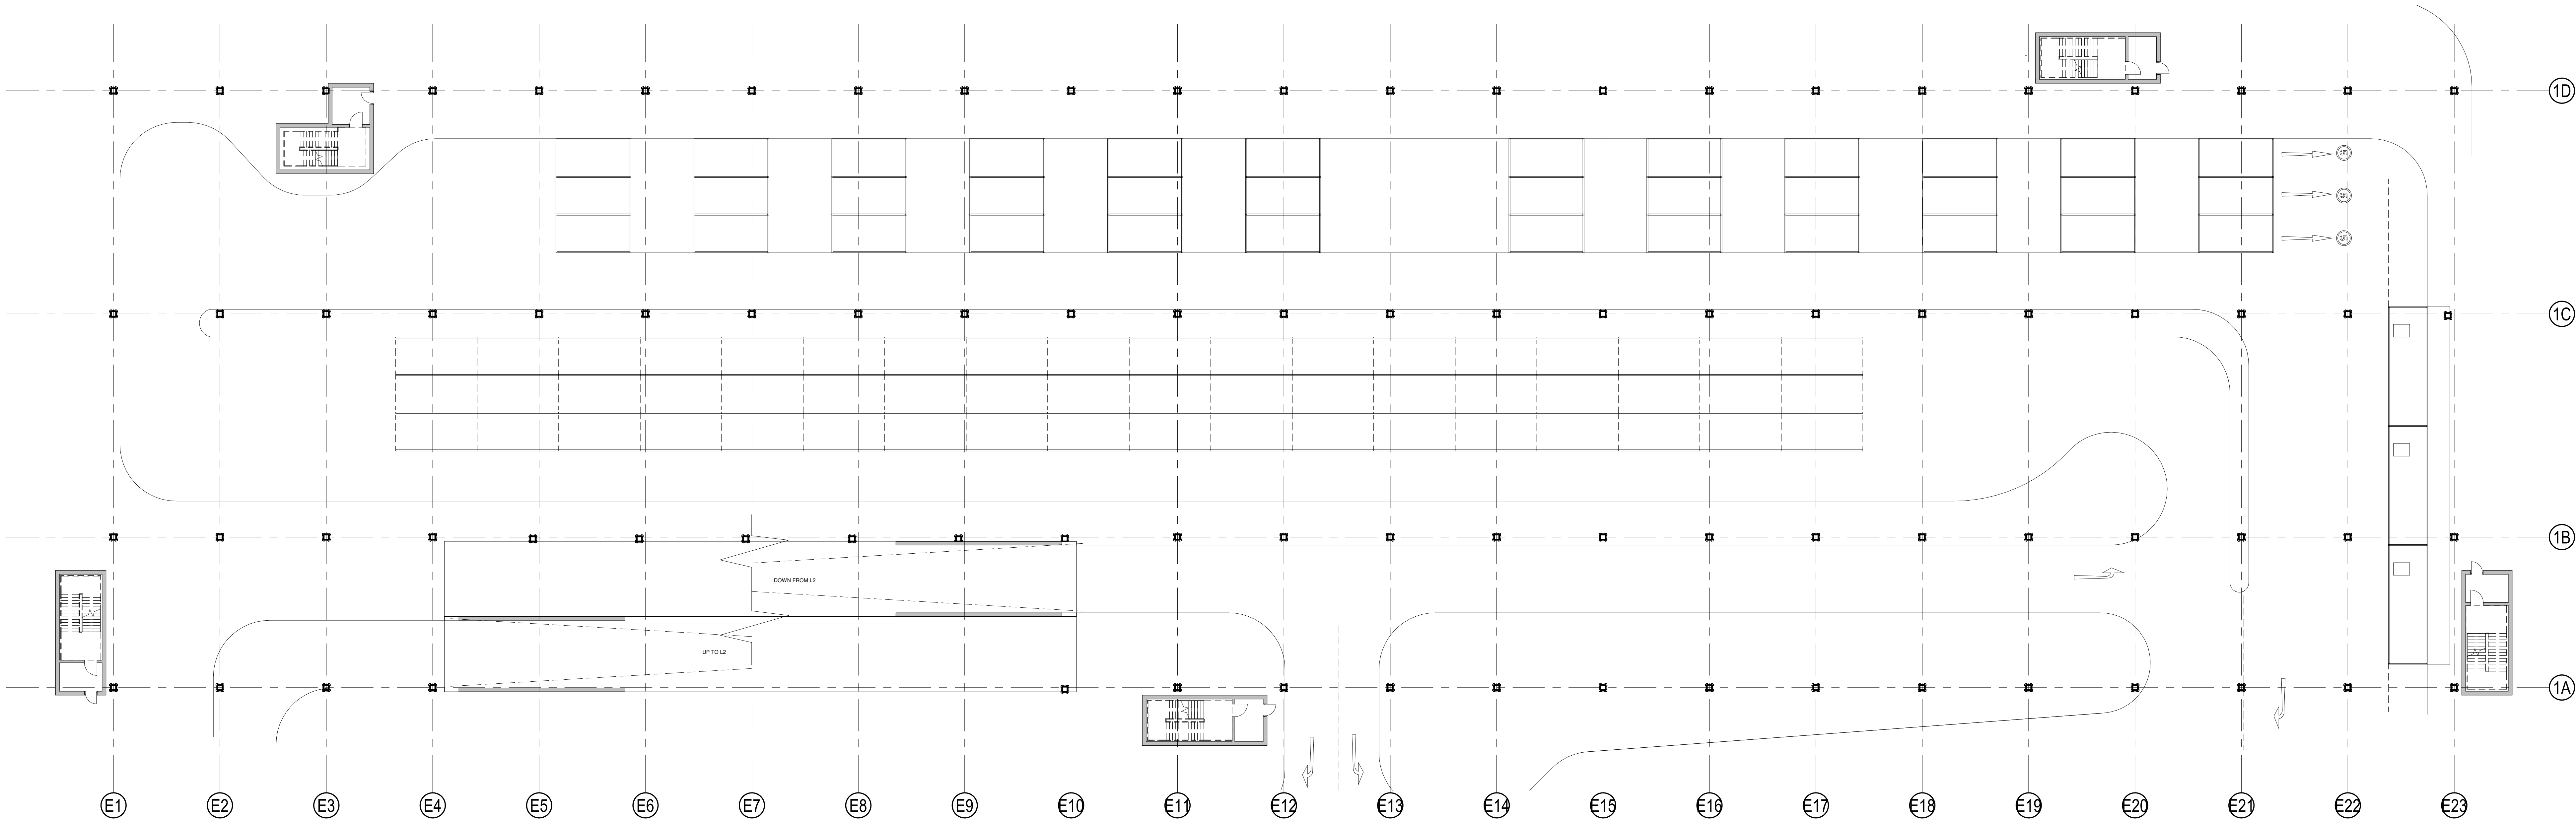

VAN PARKING DECK LEVEL - GROUND LEVEL  
1 : 200

Architects are to be notified of any discrepancies.  
Contractors must check all dimensions on site.  
This drawing is subject to copyright law and is to be used only for the project only.  
The drawing is to be used only for the information as stated only.  
For other information refer to the latest revision of any cross referenced drawings.  
To be read in conjunction with relevant design standards/protocols.

This is a colour drawing. In order to ensure any subsequent reproduction is viewed correctly it should be printed in full colour.


2 0 2 4 6 8 10  
SCALE 1:200  
m

20 0 20 40 60 80 100  
SCALE 1:2000  
m

WAREHOUSE

VAN STORAGE DECK

KEY PLAN  
1 : 2000

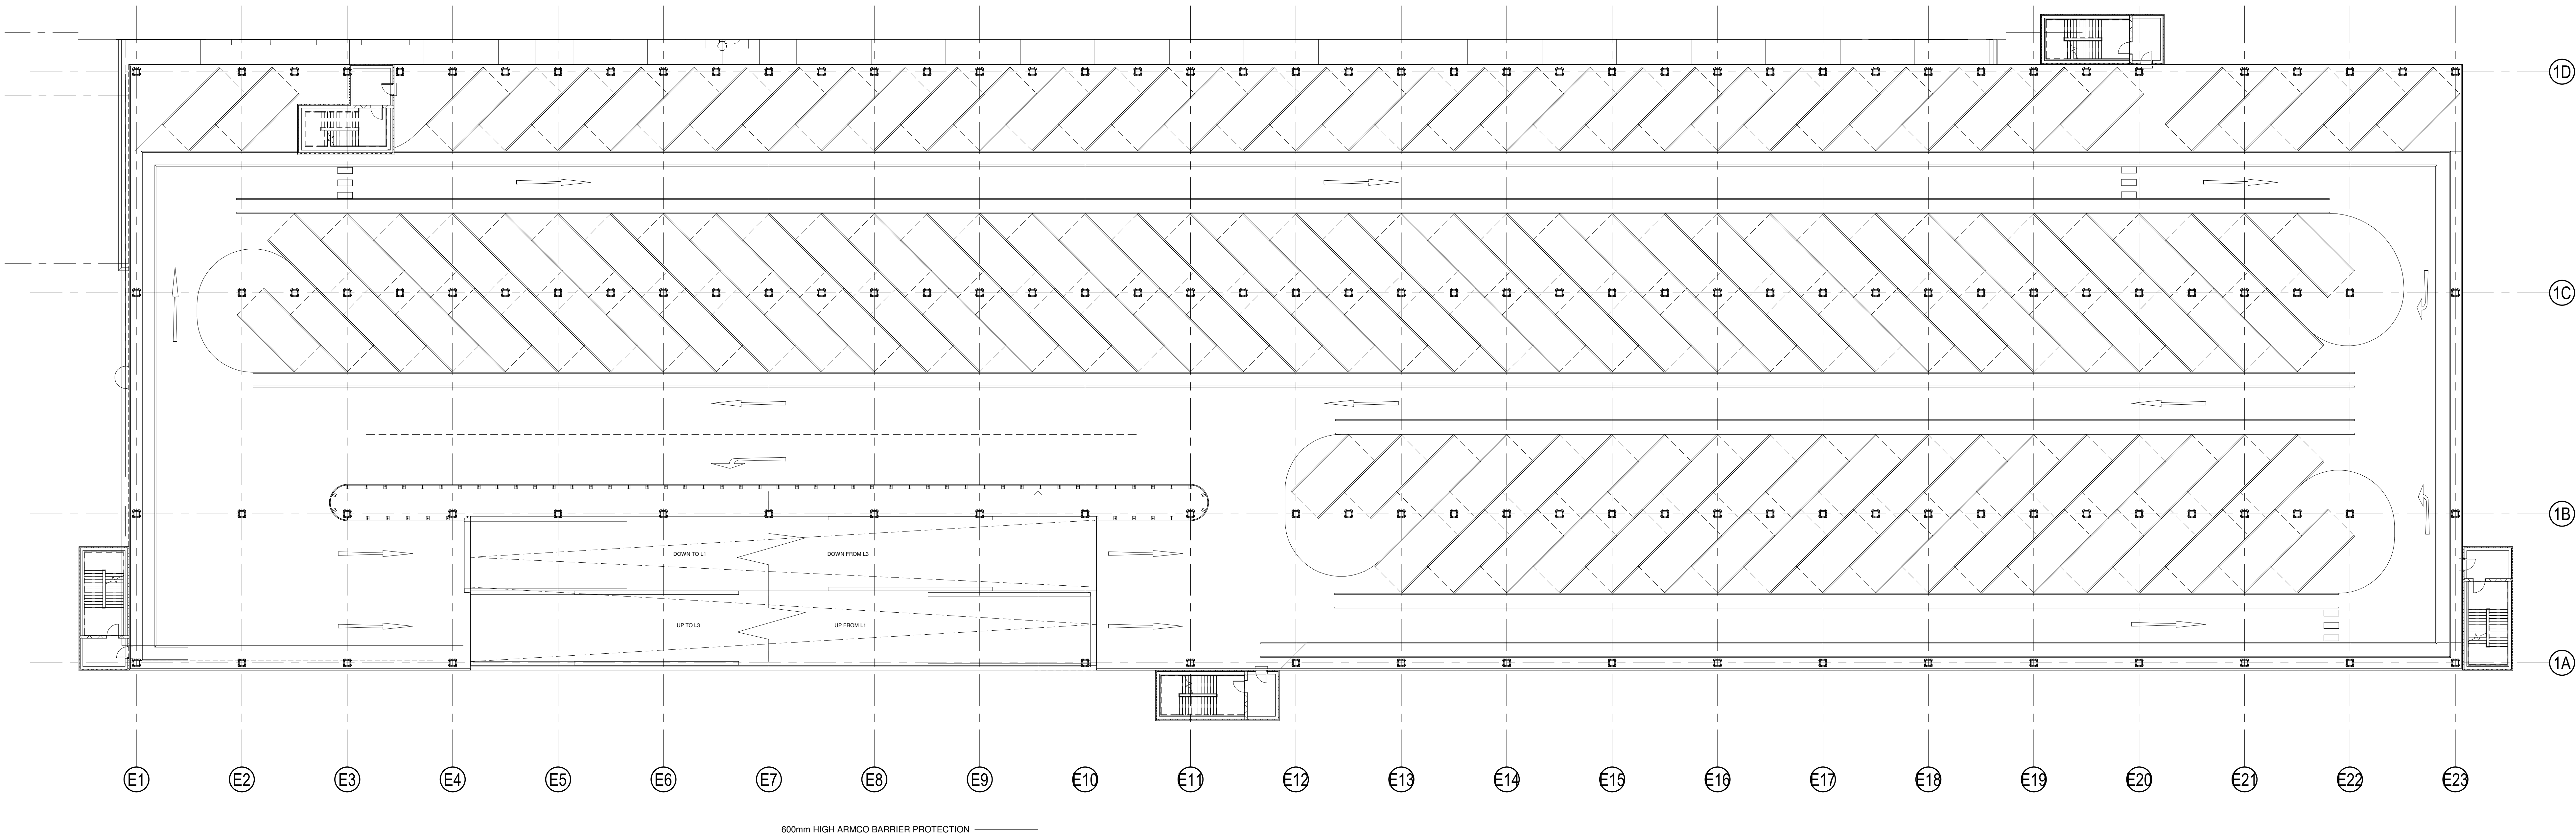

VAN PARKING DECK LEVEL - 4200 AFFL  
1 : 200

P4 VEHICLE TRACKING COMMENTS 05.02.21 GK EJ  
INCORPORATED  
P5 GENERAL UPDATE 01.02.21 GK PW  
P2 STAIRCASES RELOCATED 26.01.21 GK PW  
P1 FIRST ISSUE 25.06.20 LJ PW  
Rev. Description Date. Des. Cld.

Status  
PLANNING

**SMR**  
SMALLEY MARSEY RISPIN  
ARCHITECTS  
Floor 2, The Exchange, Station Parade, Harrogate, HG1 1TS  
01423 707 757 admin@smrarchitects.co.uk

Project  
HAVANT, NEW LANE

Client  
HAVANT PROPERTY INVESTMENT LLP

Drawing Title  
PROPOSED VAN PARKING DECK PLAN - LEVELS 0 & 1

| Proj Ref      | Origin       | Zone | Level | Type    | Rev   | Notes | Rev |
|---------------|--------------|------|-------|---------|-------|-------|-----|
| ---7379 - SMR | 00 - 02 - DR | A    | 2103  | S4 - P4 |       |       |     |
| SMR Job Ref   | Sheet        | A0   | Scale | NOTED   | Drawn | EJ    |     |