


A full and accurate measured survey has not been undertaken by Concorde BGW at this site. This drawing has been produced from information provided by others. Any dimensions indicated are for information only and must be checked on site prior to the commencement of any works

 Indicates wall to be removed

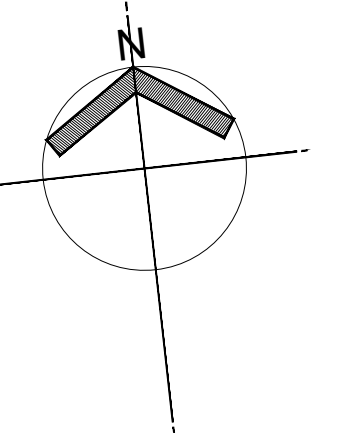

|       |           |       |   |
|-------|-----------|-------|---|
| Rev:  | 31.07.23  | SB    | External area updated to increase parking provision to 2no spaces. Bicycle shelter added and area noted for 4x motorcycles |
| Rev:  | 31.04.23  | SB    | Garden Room, Pergola, Sun Dial and associated landscaping/paving removed.                                                  |
| Rev:  | July 2023 | dn    | Garden landscaping table layout amended to suit. Garden Room, Pergola, Sun Dial and associated landscaping/paving removed. |
| Rev:  | July 2023 | dn    | Garden landscaping table layout amended to suit.                                                                           |
| Rev:  | July 2023 | dn    | DD Access moved to right of entrance, grass landscaping to TPO 116 extended, deck amended to suit & car park amended       |
| Rev:  | July 2023 | dn    | Grass landscaping to TPO 1162 extended                                                                                     |
| Rev:  | July 2023 | dn    | DDA Access, deck added to main facade & car park amended                                                                   |
| Rev:  | May 2023  | dn    | Refuse Vehicle sweep added                                                                                                 |
| Date: | Init:     | Note: | © Copyright   |


Project address:

Brookfield Hotel  
93 Havant Road  
Emsworth  
PO10 7LF

|             |            |           |            |
|-------------|------------|-----------|------------|
| Scale:      | 1:200      | Dwg size: | A1         |
| Drawn by:.  | dn         | Date:     | March/2023 |
| Drawing no: | 4893-02-02 | Rev:      | G          |

|                                                                                 |                                                                        |                                                                                                  |
|---------------------------------------------------------------------------------|------------------------------------------------------------------------|--------------------------------------------------------------------------------------------------|
| <b>London</b><br>Thomas Ford House<br>23-24 Smithfield St<br>London<br>EC1A 9LF | <b>Doncaster</b><br>Palmer Street<br>Hyde Park<br>Doncaster<br>DN4 5DD | <b>Nottingham</b><br>Unit 3, The Glade<br>Business Centre<br>Forum Road<br>Nottingham<br>NG5 9RW |
|---------------------------------------------------------------------------------|------------------------------------------------------------------------|--------------------------------------------------------------------------------------------------|

concordebgw.com

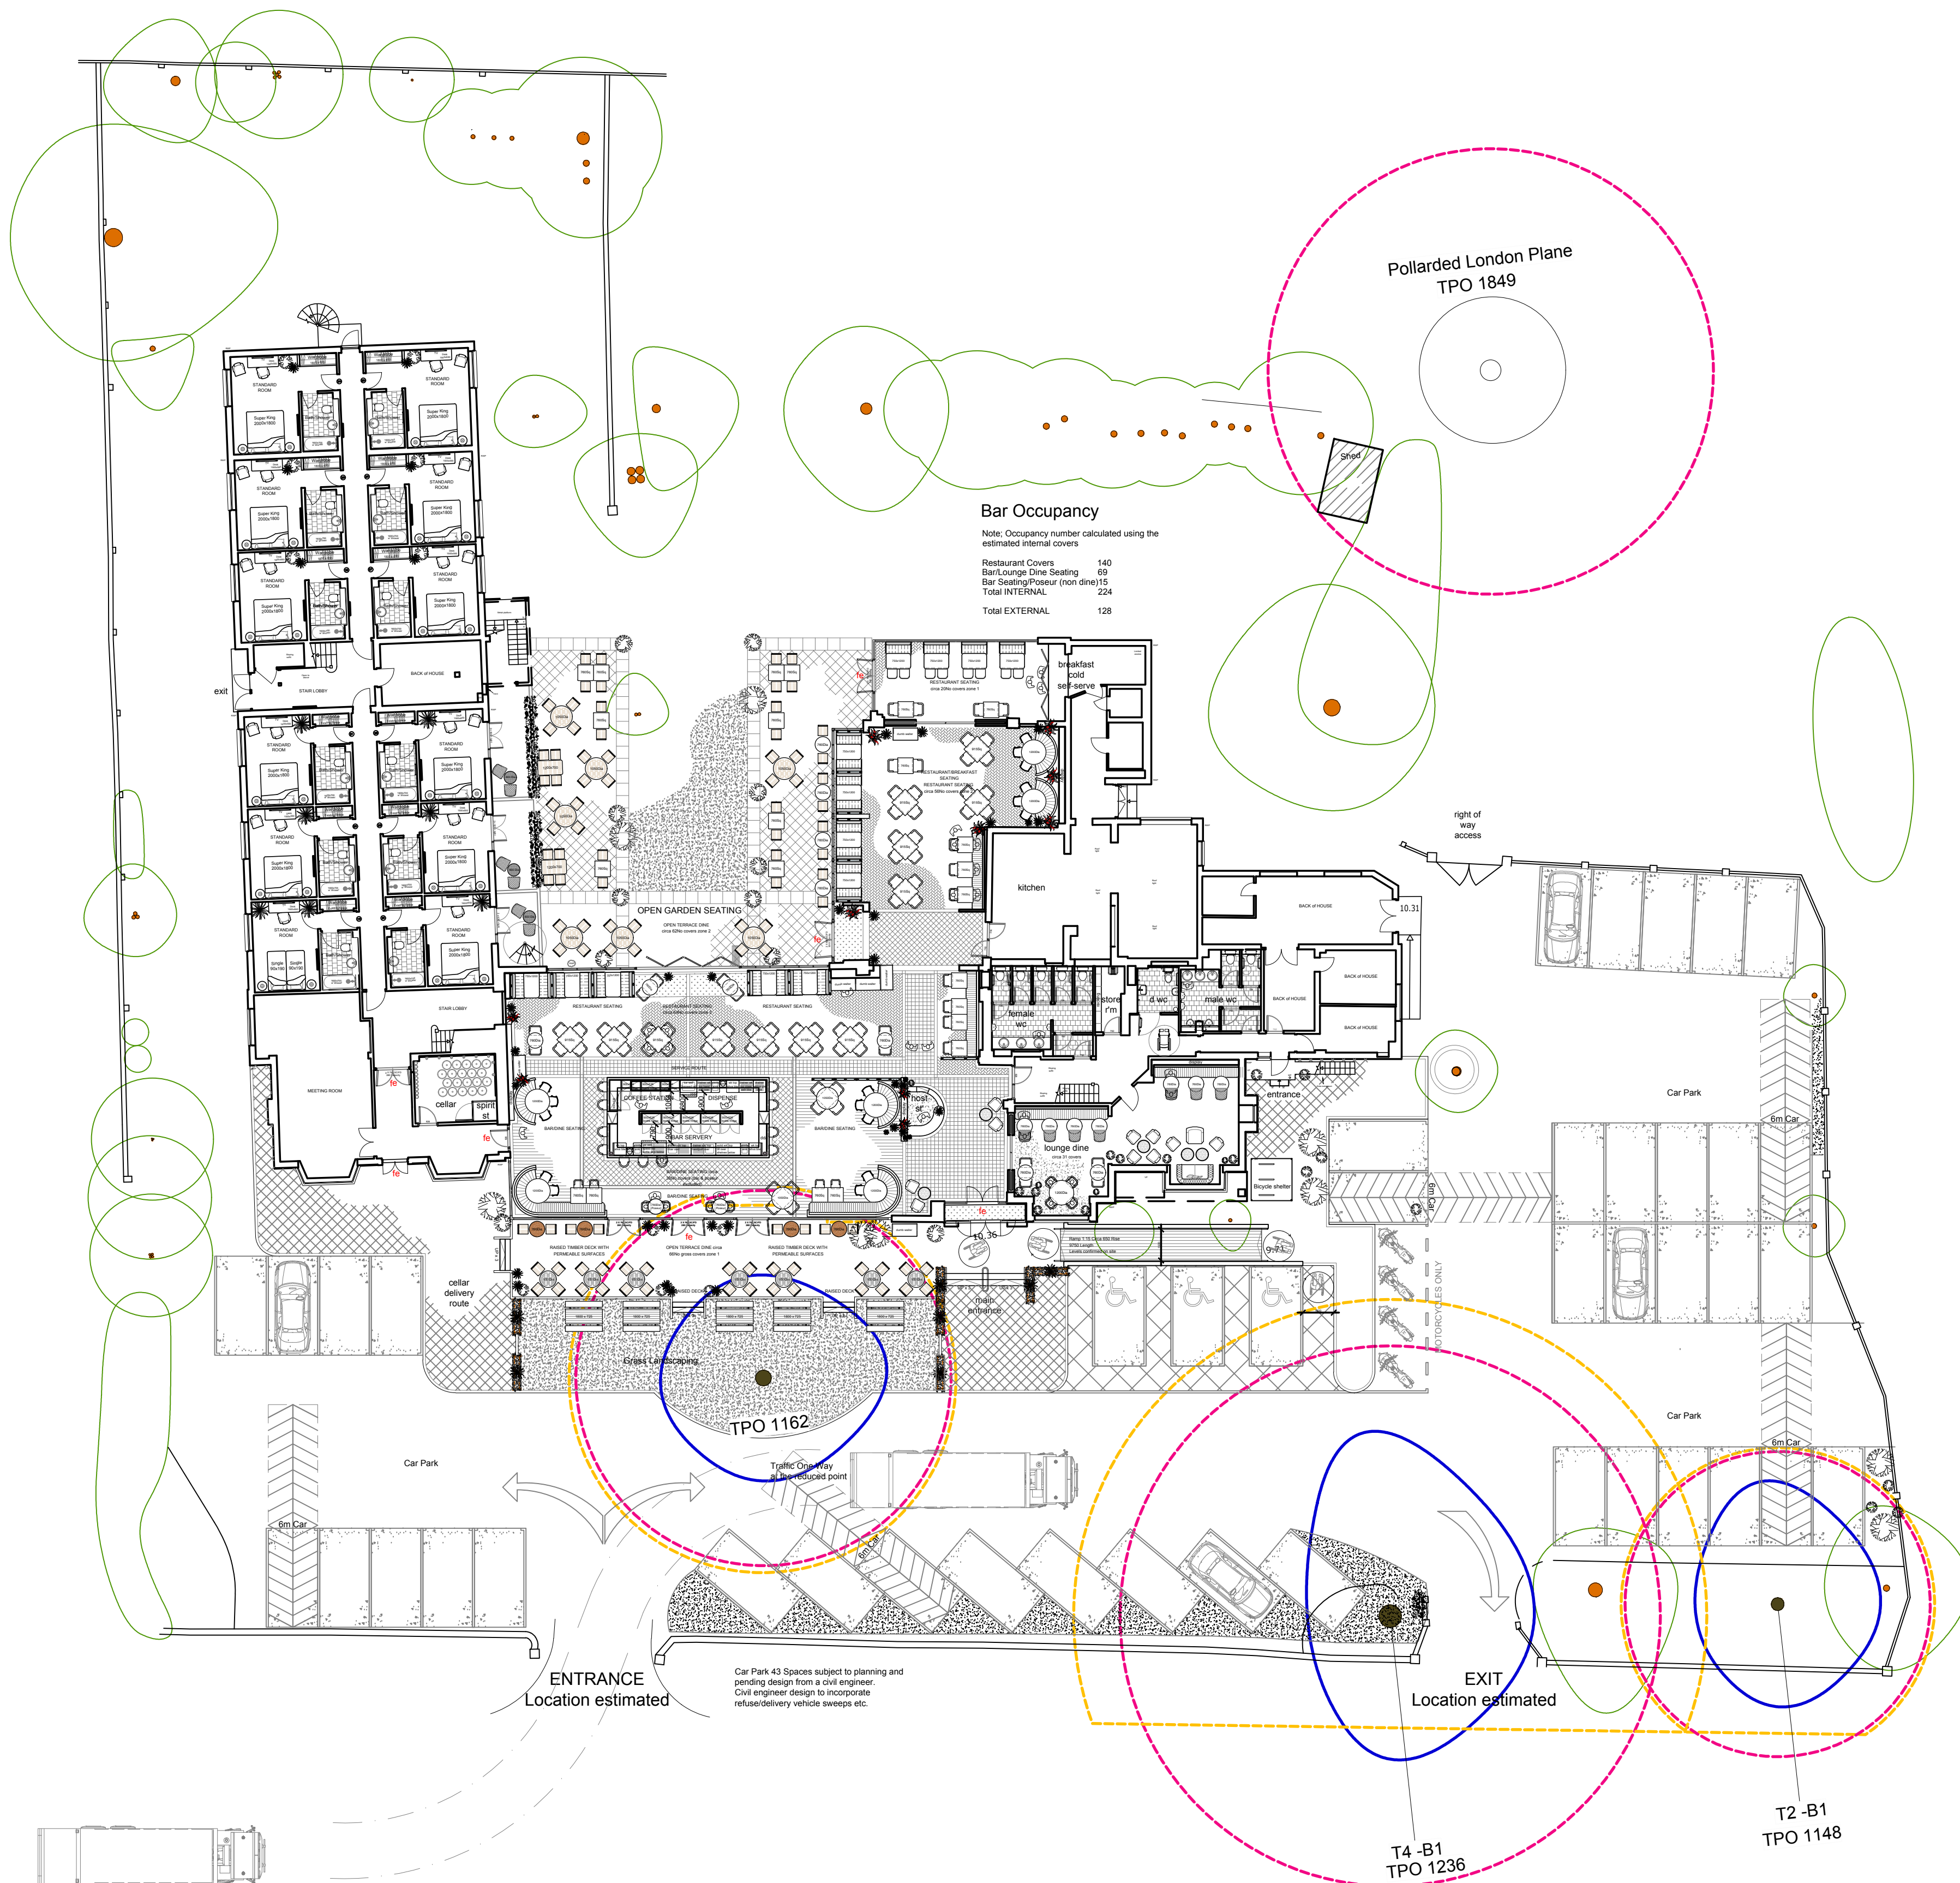

metres (for 1:200 original)