
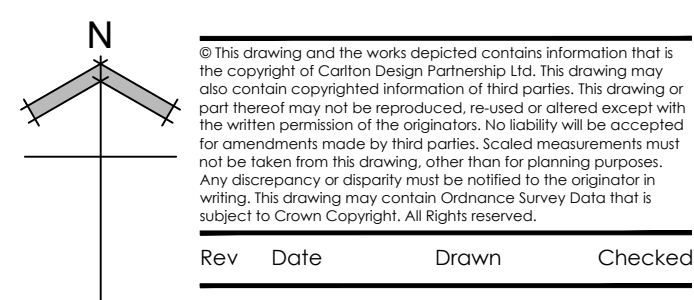


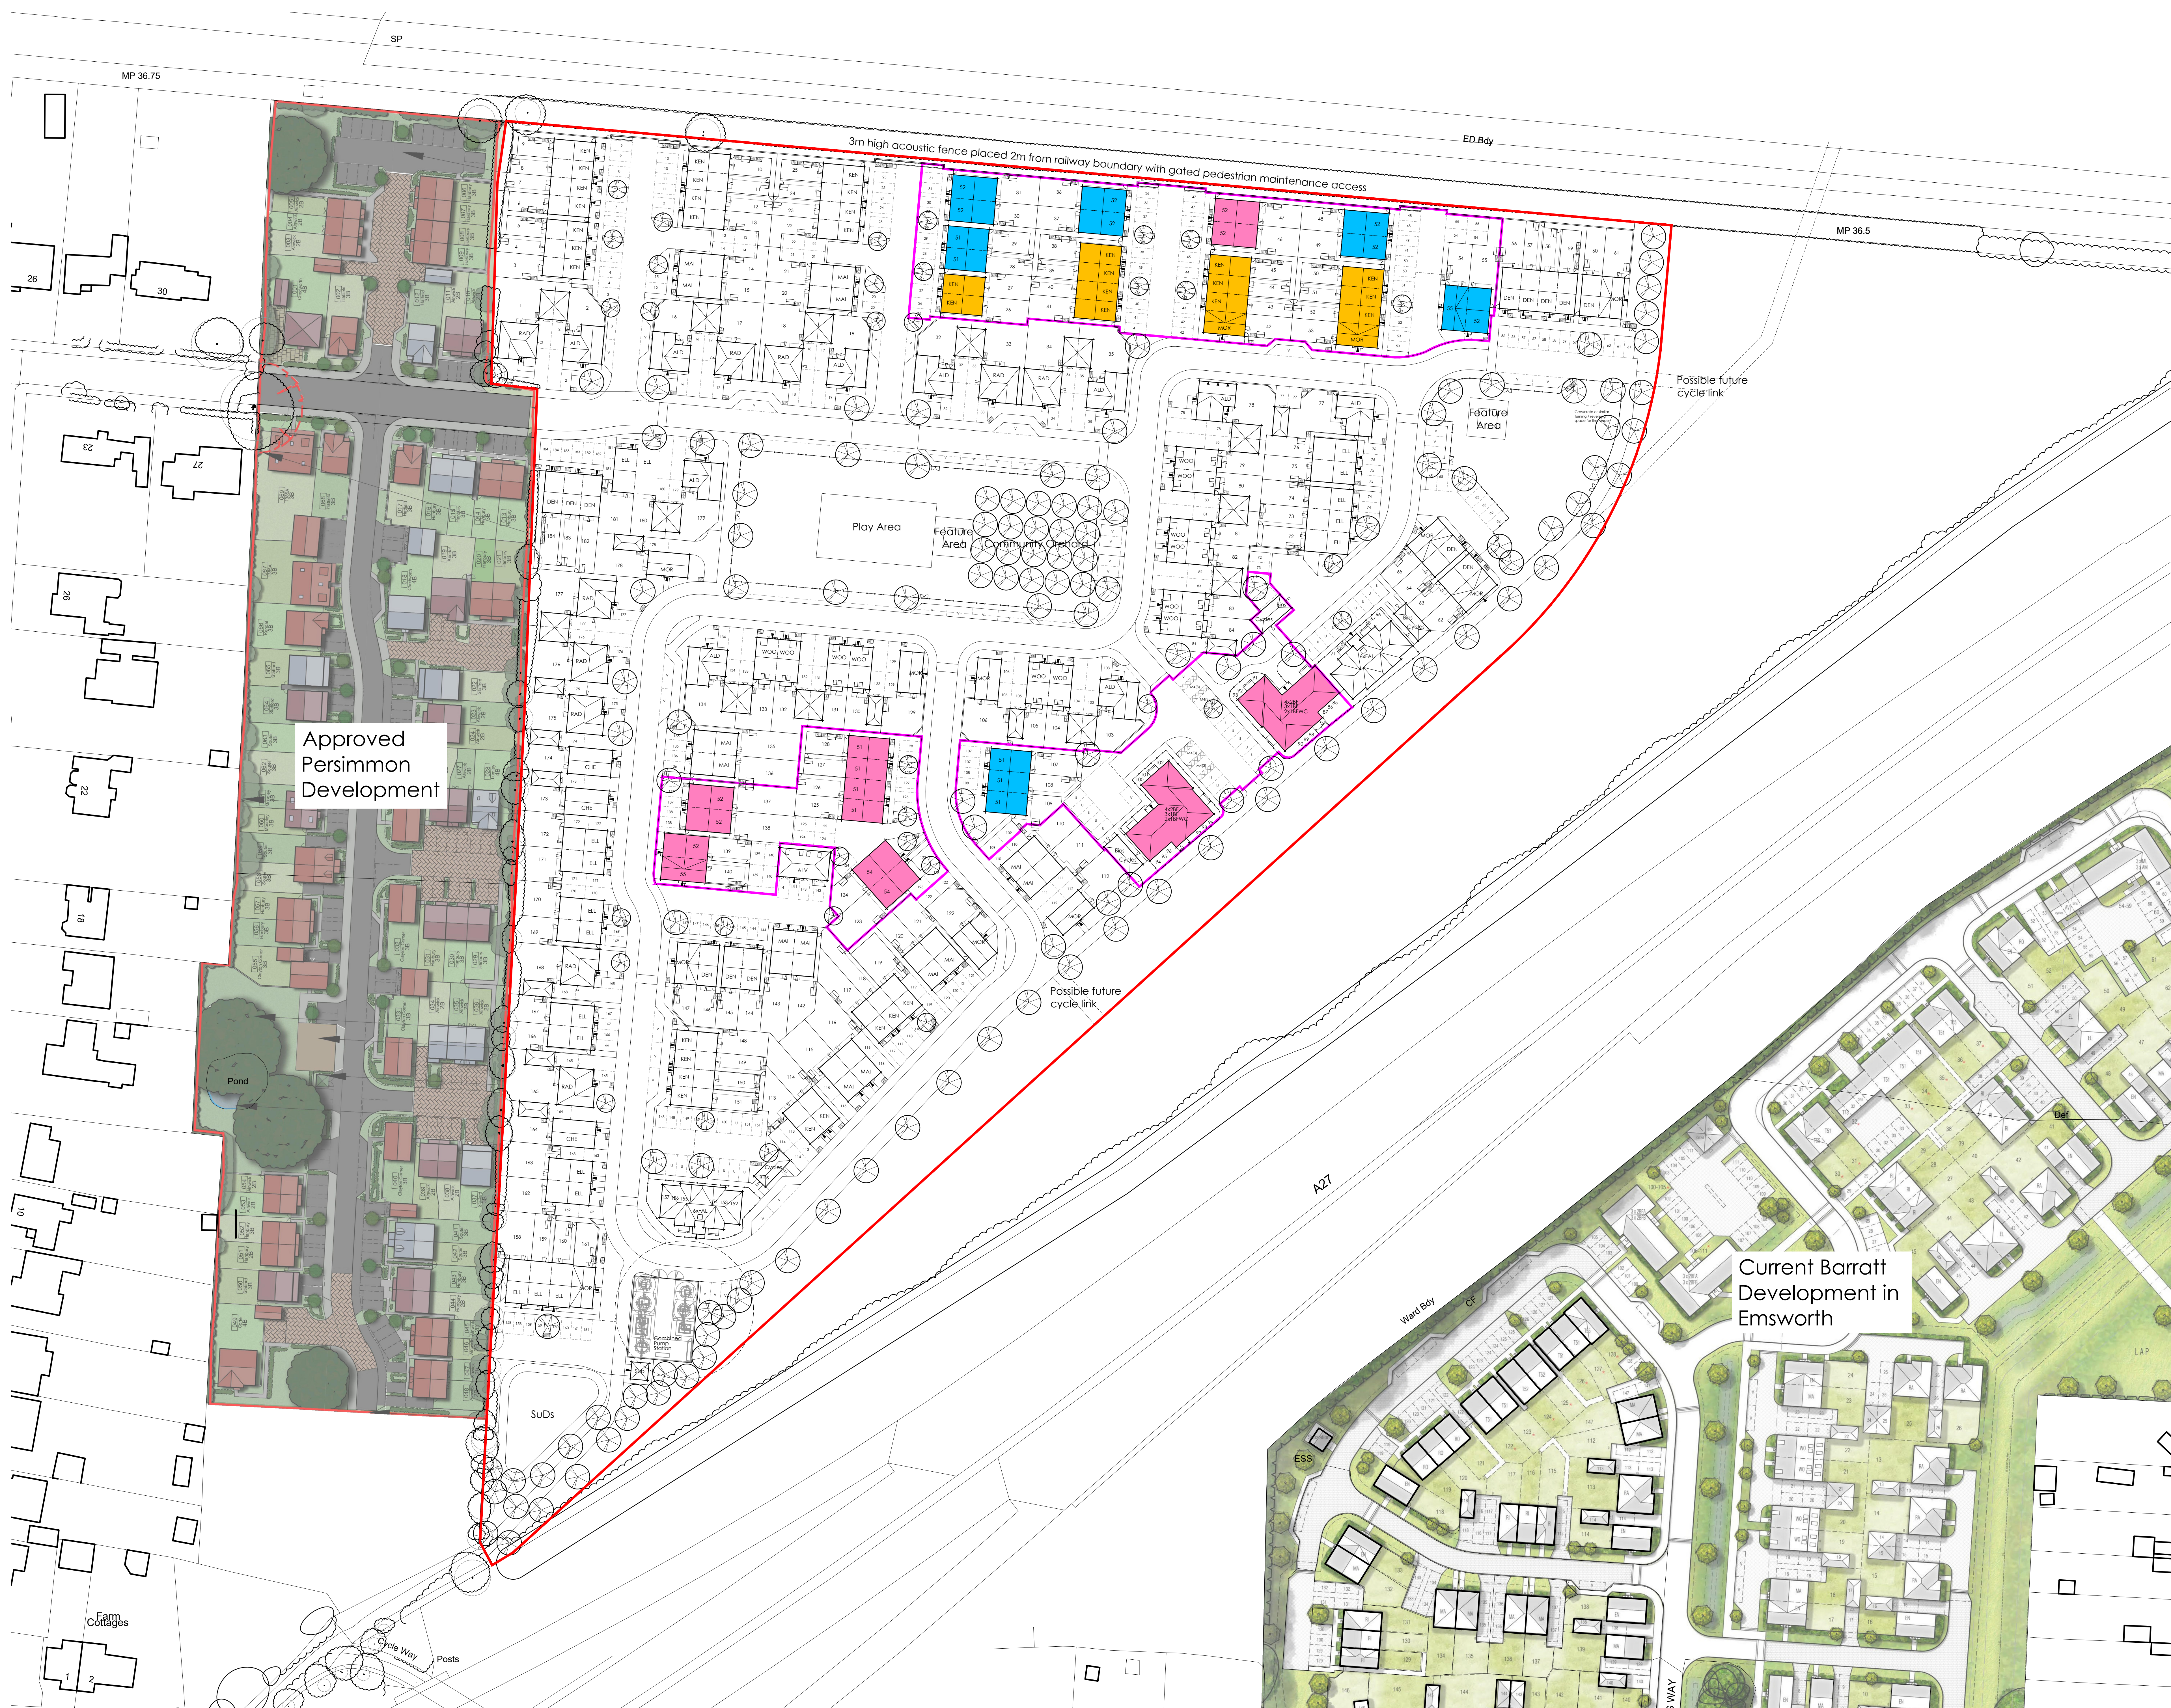

Rev	Date	Drawn	Checked
A	17/08/21	SD	
B	23/08/21	PH	
C	02/11/21	PH	
D	27/01/22	PH	
E	16/02/21	PH	
F	18/02/21	PH	
G	22/02/22	PHAD	
H	08/03/22	PH	
I	04/06/22	PH	
J	07/06/22	PH	
K	18/07/22	PH	
L	21/10/22	PH	
M	16/11/22	PH	
N	17/01/23	PH	
P	19/01/23	PH	
Q	03/02/23	PH	
R	27/03/23	PH	
S	30/03/23	PH	

Legend
Affordable Rent
Affordable Shared Ownership
Affordable Areas
Open Market
First Homes

Project:
LAND OFF ST GEORGES AVENUE
HAVANT

Drawing Title:
SITE LAYOUT
TENURE PLAN

