



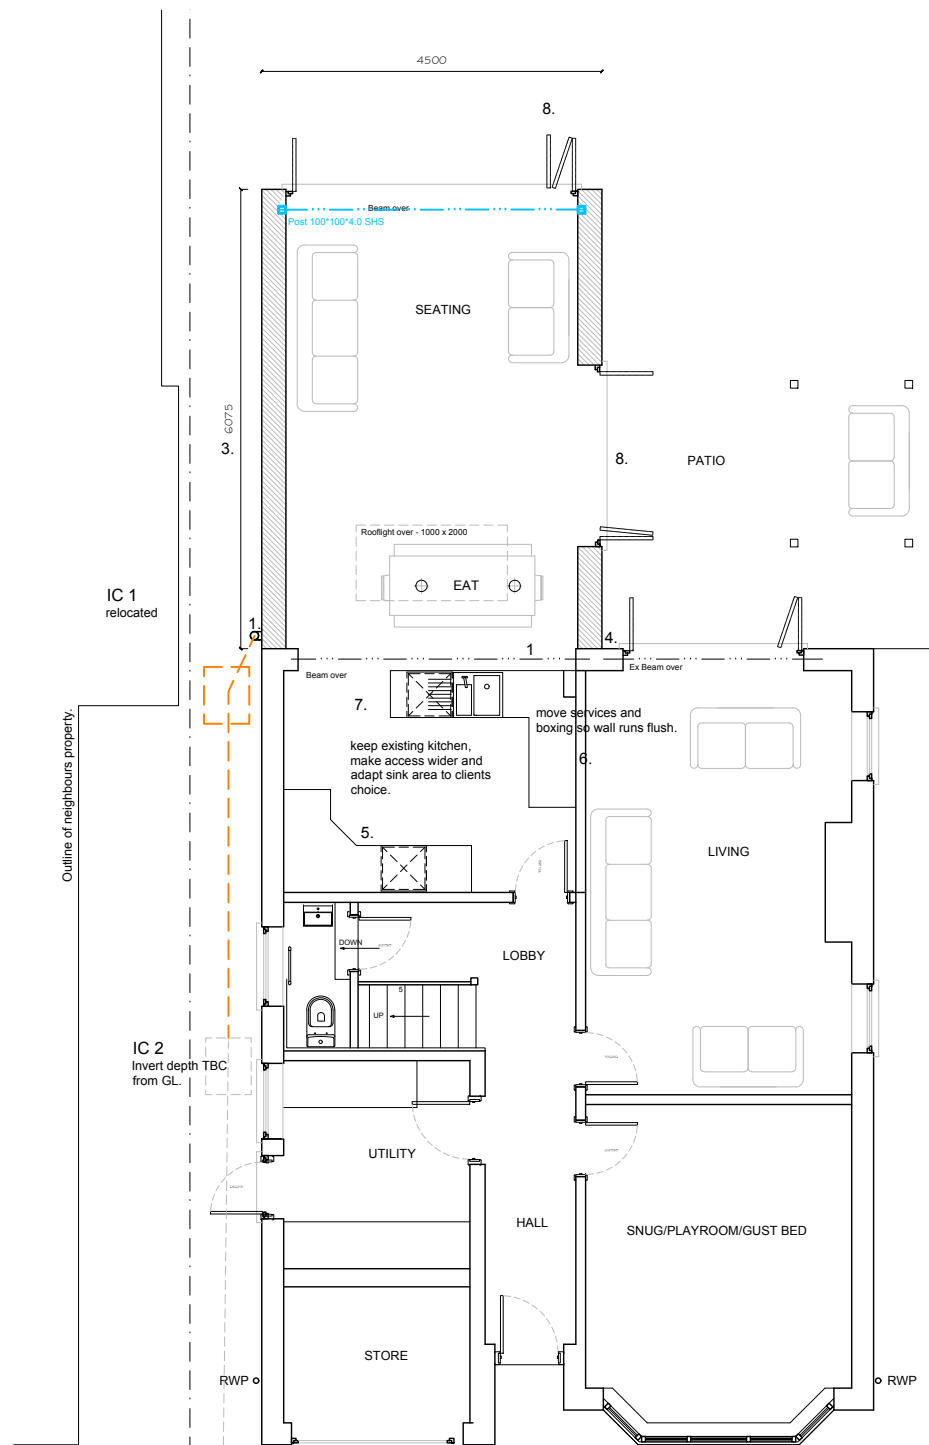

Ground floor plan | proposed

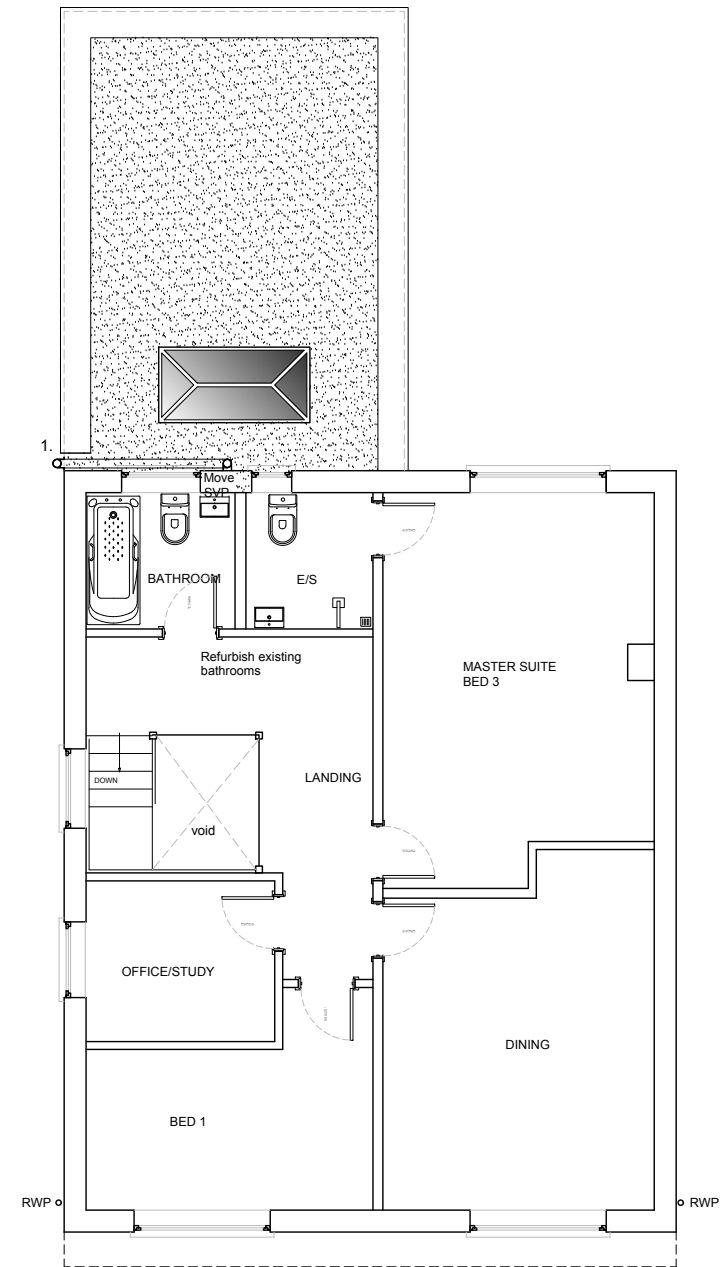

First floor/roof plan | proposed

