


WHARF HOUSE, KING STREET, EMSWORTH
PROPOSED



SITE BLOCK PLAN
1:500
Ordnance Survey, (c) Crown Copyright 2019. All rights reserved.
Licence number 100022432

10 0 10 20 30 40 50m
1:500

N

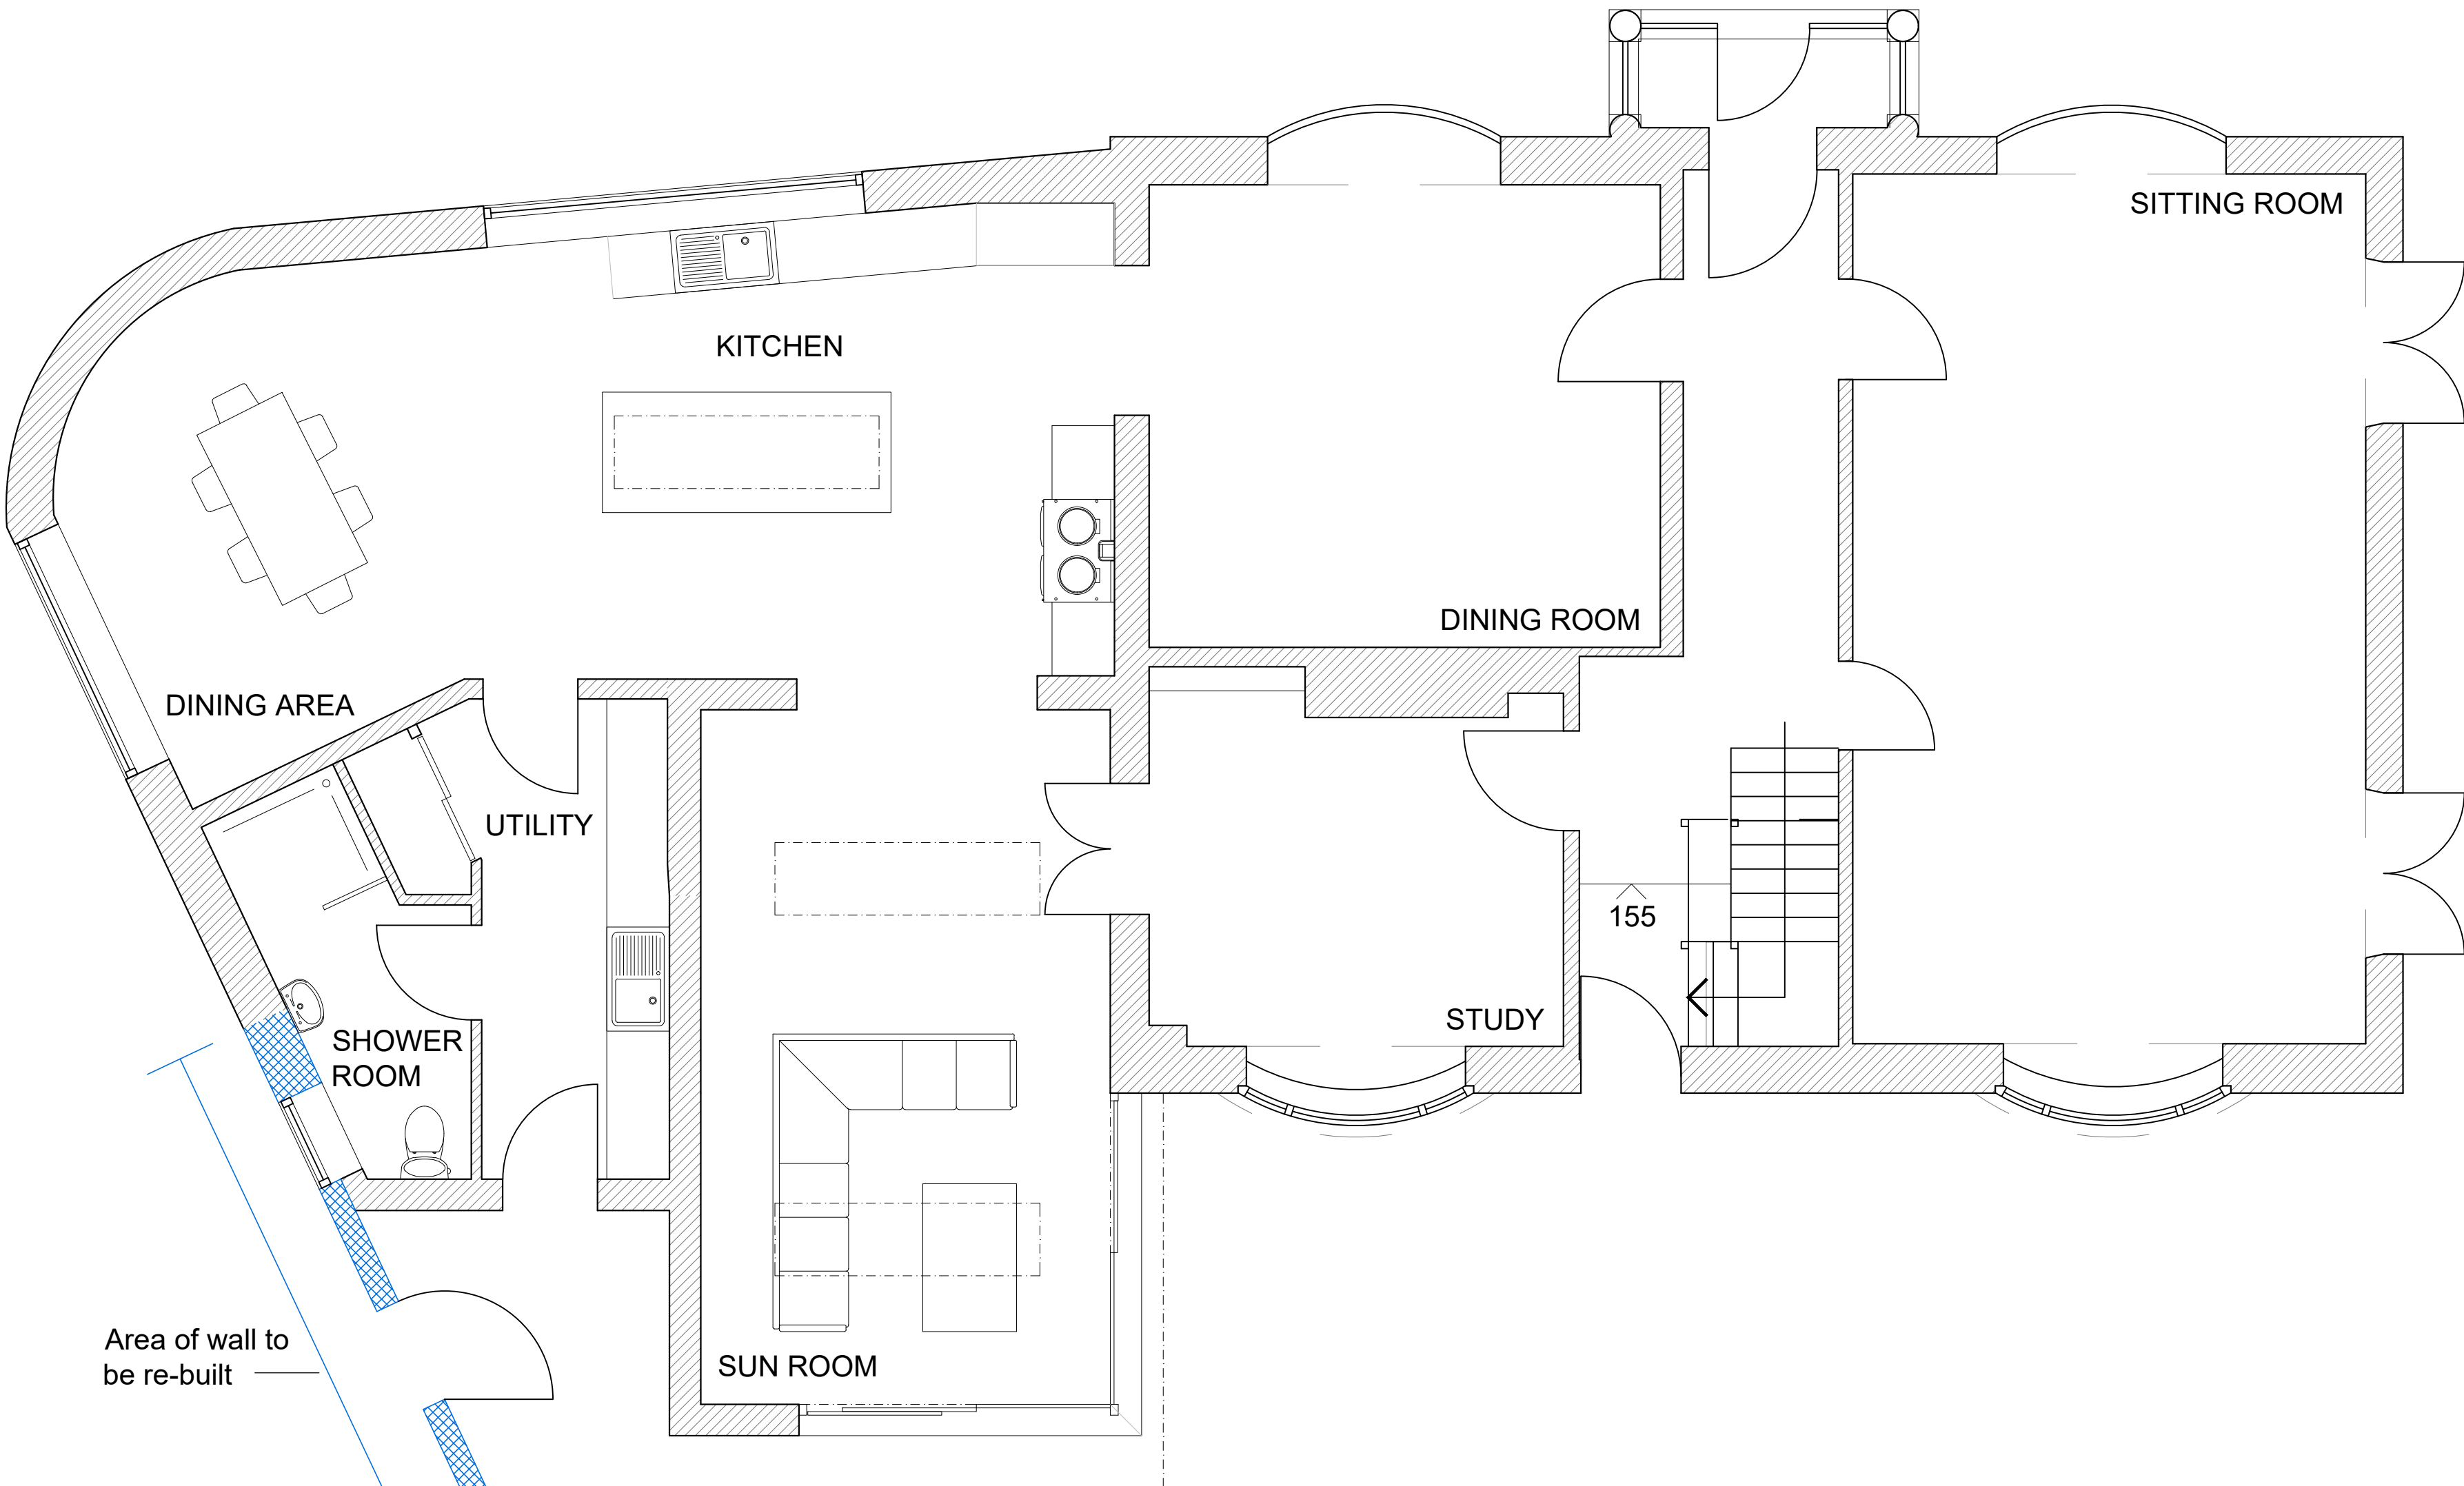

Area of wall to be re-built

GROUND FLOOR
1:50

1 0 1 2 3 4 5m
1:50

N



SIDE ELEVATION
[west] 1:50

1 0 1 2 3 4 5m
1:50

Area of wall to be re-built

NOTES:

Dimensions to be checked on site before commencing work.
Any discrepancies shall be reported to the architect immediately.

Do not scale from these drawings except for planning purposes.

Use figured dimensions only.

Where applicable this drawing is to be read in conjunction with other consultants' drawings.

All drawings to be read in conjunction with specification and all other drawings including structural engineer and mechanical and electrical drawings / specification

REV	DATE	AMENDMENT	DRAWN

Helyer Davies Architects Ltd
1 The Old Flour Mill,
Emsworth, PO10 7BT
01243 370 715

www.hdarchitects.co.uk mail@hdarchitects.co.uk

PROJECT
Wharf House
King Street
Emsworth
PO10 7AZ

DRAWING
Proposed Plans & Elevations

SCALE
as noted @ A1

DATE FEB 2023	DRAWN SH
DRAWING NUMBER 19165-03	REVISION *