

SAFETY, HEALTH AND ENVIRONMENTAL INFORMATION

IN ADDITION TO THE HAZARDS/RISKS NORMALLY ASSOCIATED WITH THE TYPES OF WORK DETAILED ON THIS DRAWING, NOTE THE FOLLOWING CONSTRUCTION:

- Installation methodology to be incorporated into the design
- Where it has not been possible to mitigate the hazard by design then the residual hazard is highlighted on the relevant drawing with this symbol

MAINTENANCE / CLEANING:

- No special measures required


- DECOMMISSIONING / DEMOLITION:**
- Reverse of installation methodology

IT IS ASSUMED THAT ALL WORKS WILL BE CARRIED OUT BY A COMPETENT CONTRACTOR WORKING, WHERE APPROPRIATE, TO AN APPROVED METHOD STATEMENT

FOR GENERAL NOTES SEE DRAWING S-00

FOR GENERAL NOTES SEE DRAWING S-00

<u>KEY</u>	
<u>REF</u>	<u>SPEC</u>
Post 1	Provide 150 x 150 D30 Timber Post.

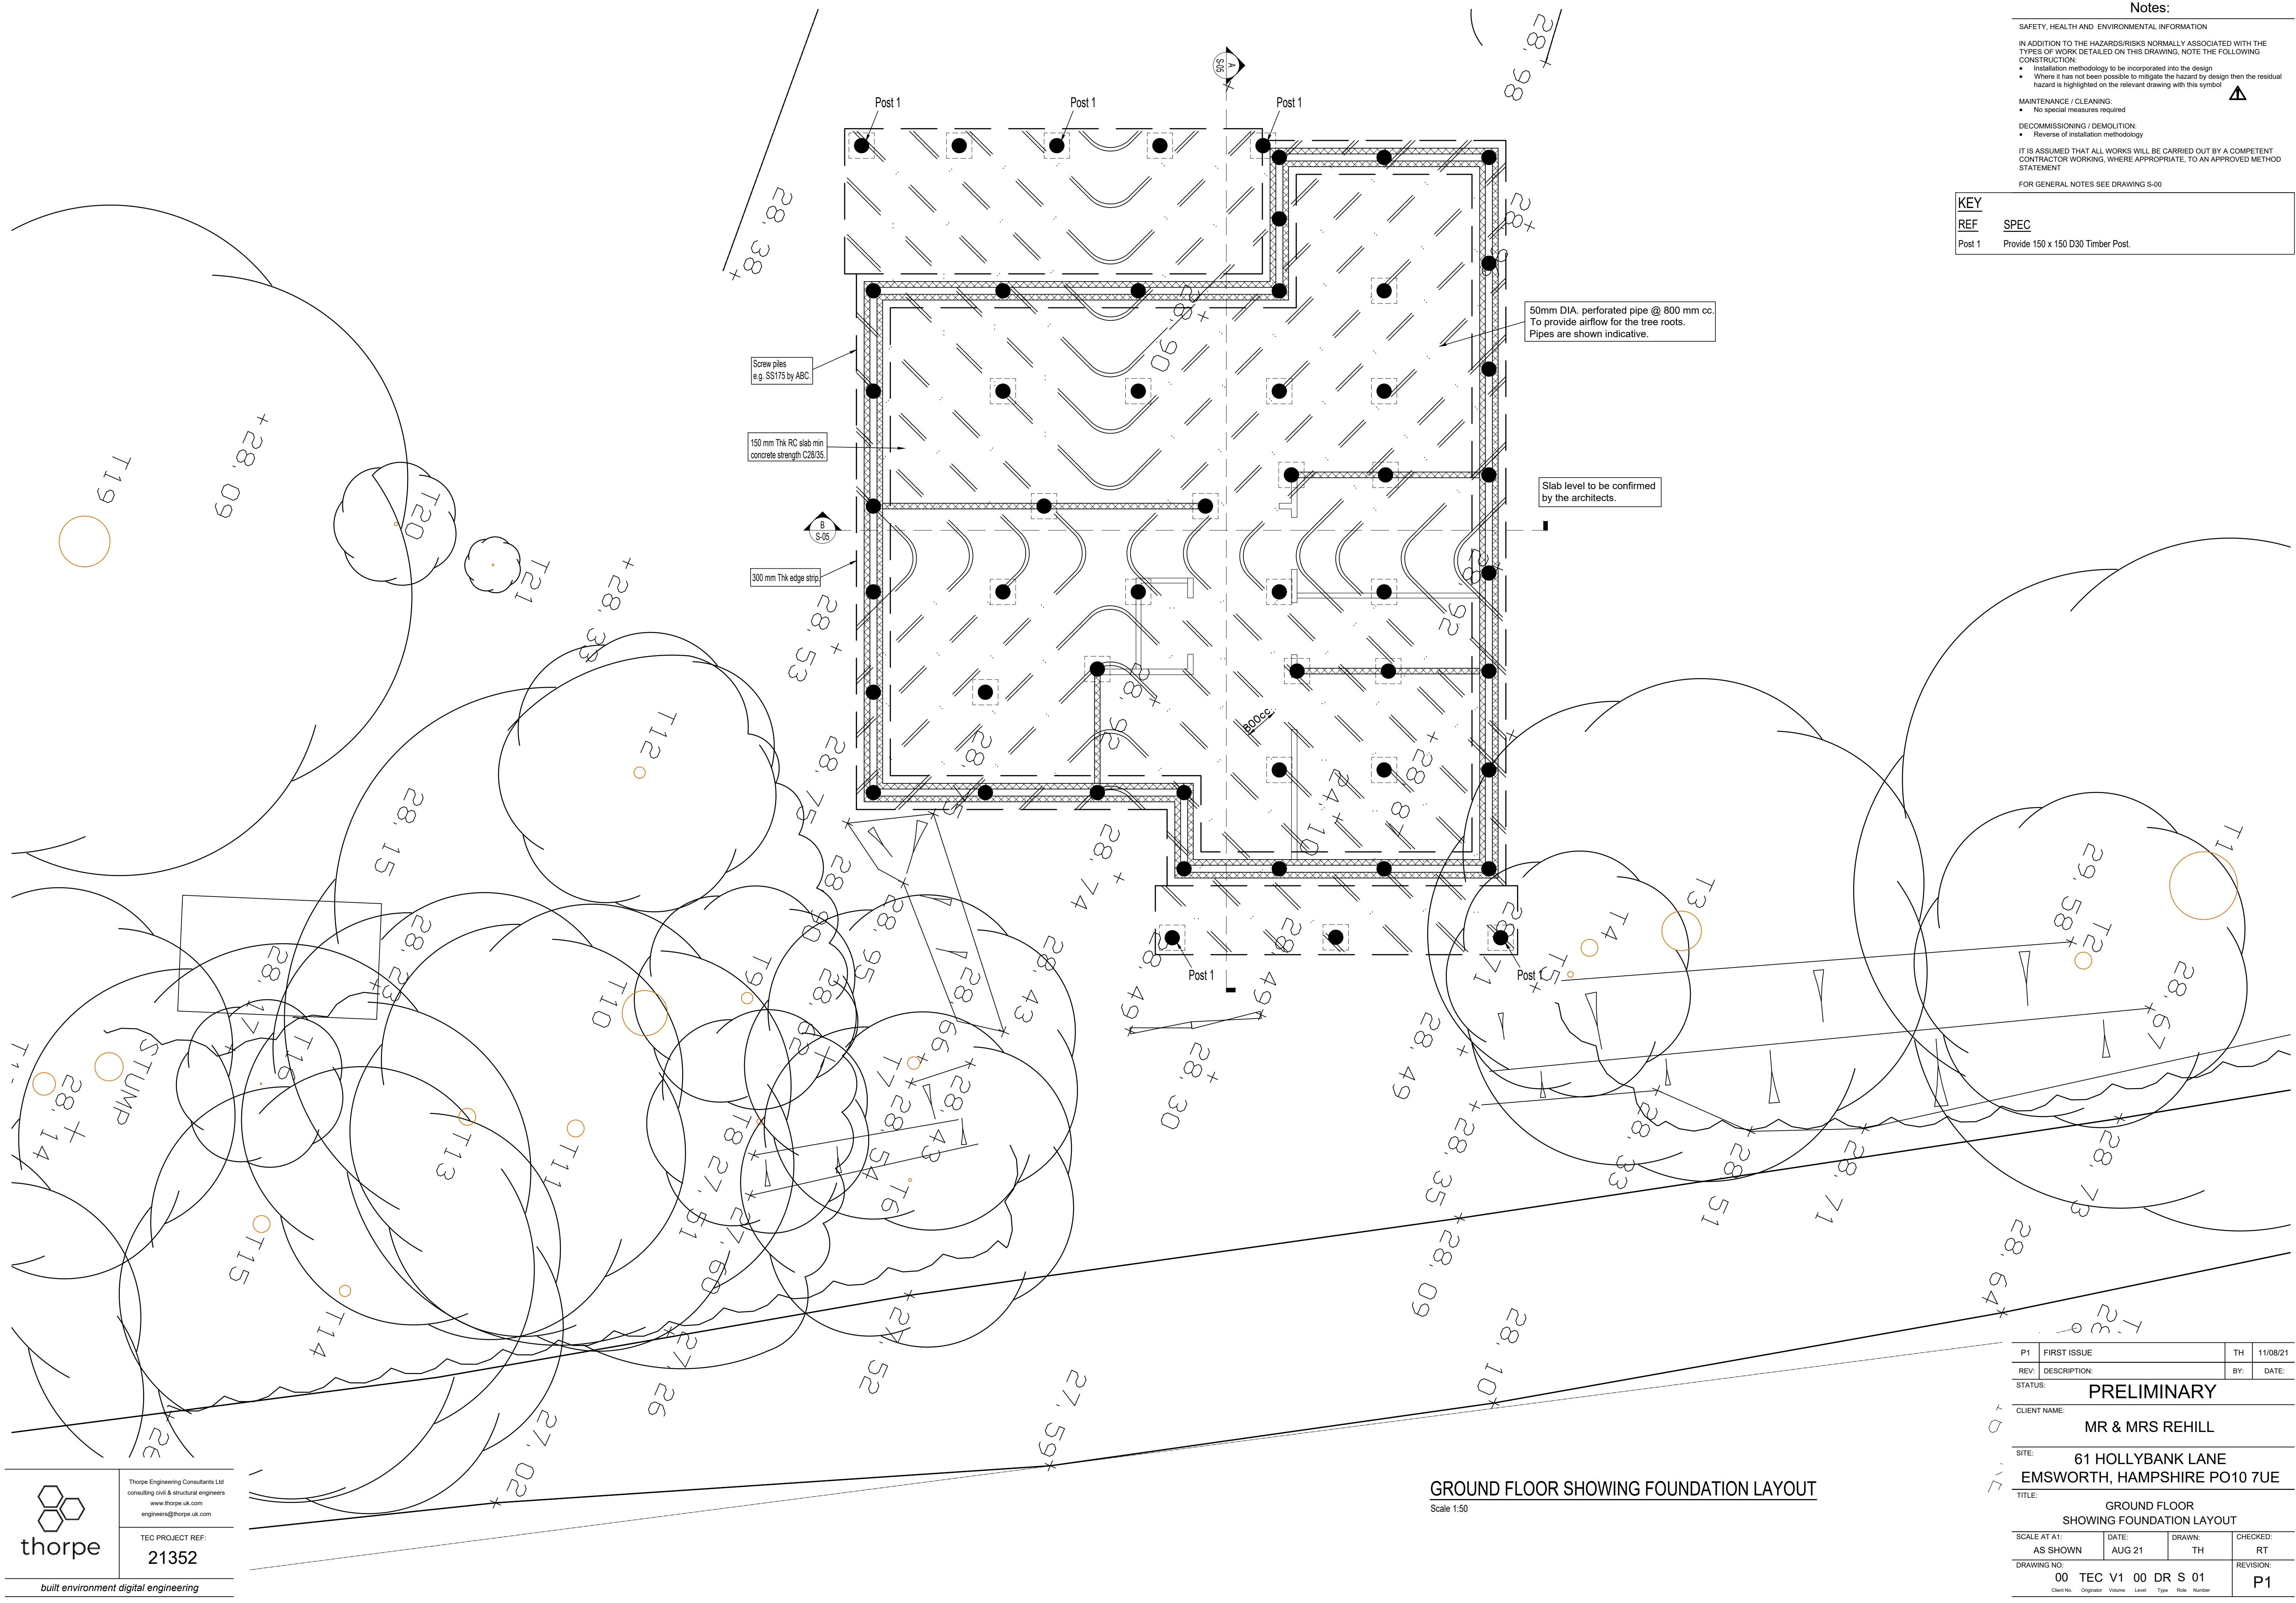

PRELIMINARY

CLIENT NAME:

MR & MRS REHILL

SITE: 61 HOLLYBANK LANE
EMSWORTH, HAMPSHIRE PO10 7UE

GROUND FLOOR
SHOWING FOUNDATION LAYOUT

SCALE AT A1: AS SHOWN	DATE: AUG 21	DRAWN: TH	CHECKED: RT
DRAWING NO: 00 TEC V1 00 DR S 01 Client No. Originator Volume Level Type Role Number			REVISION: P1