


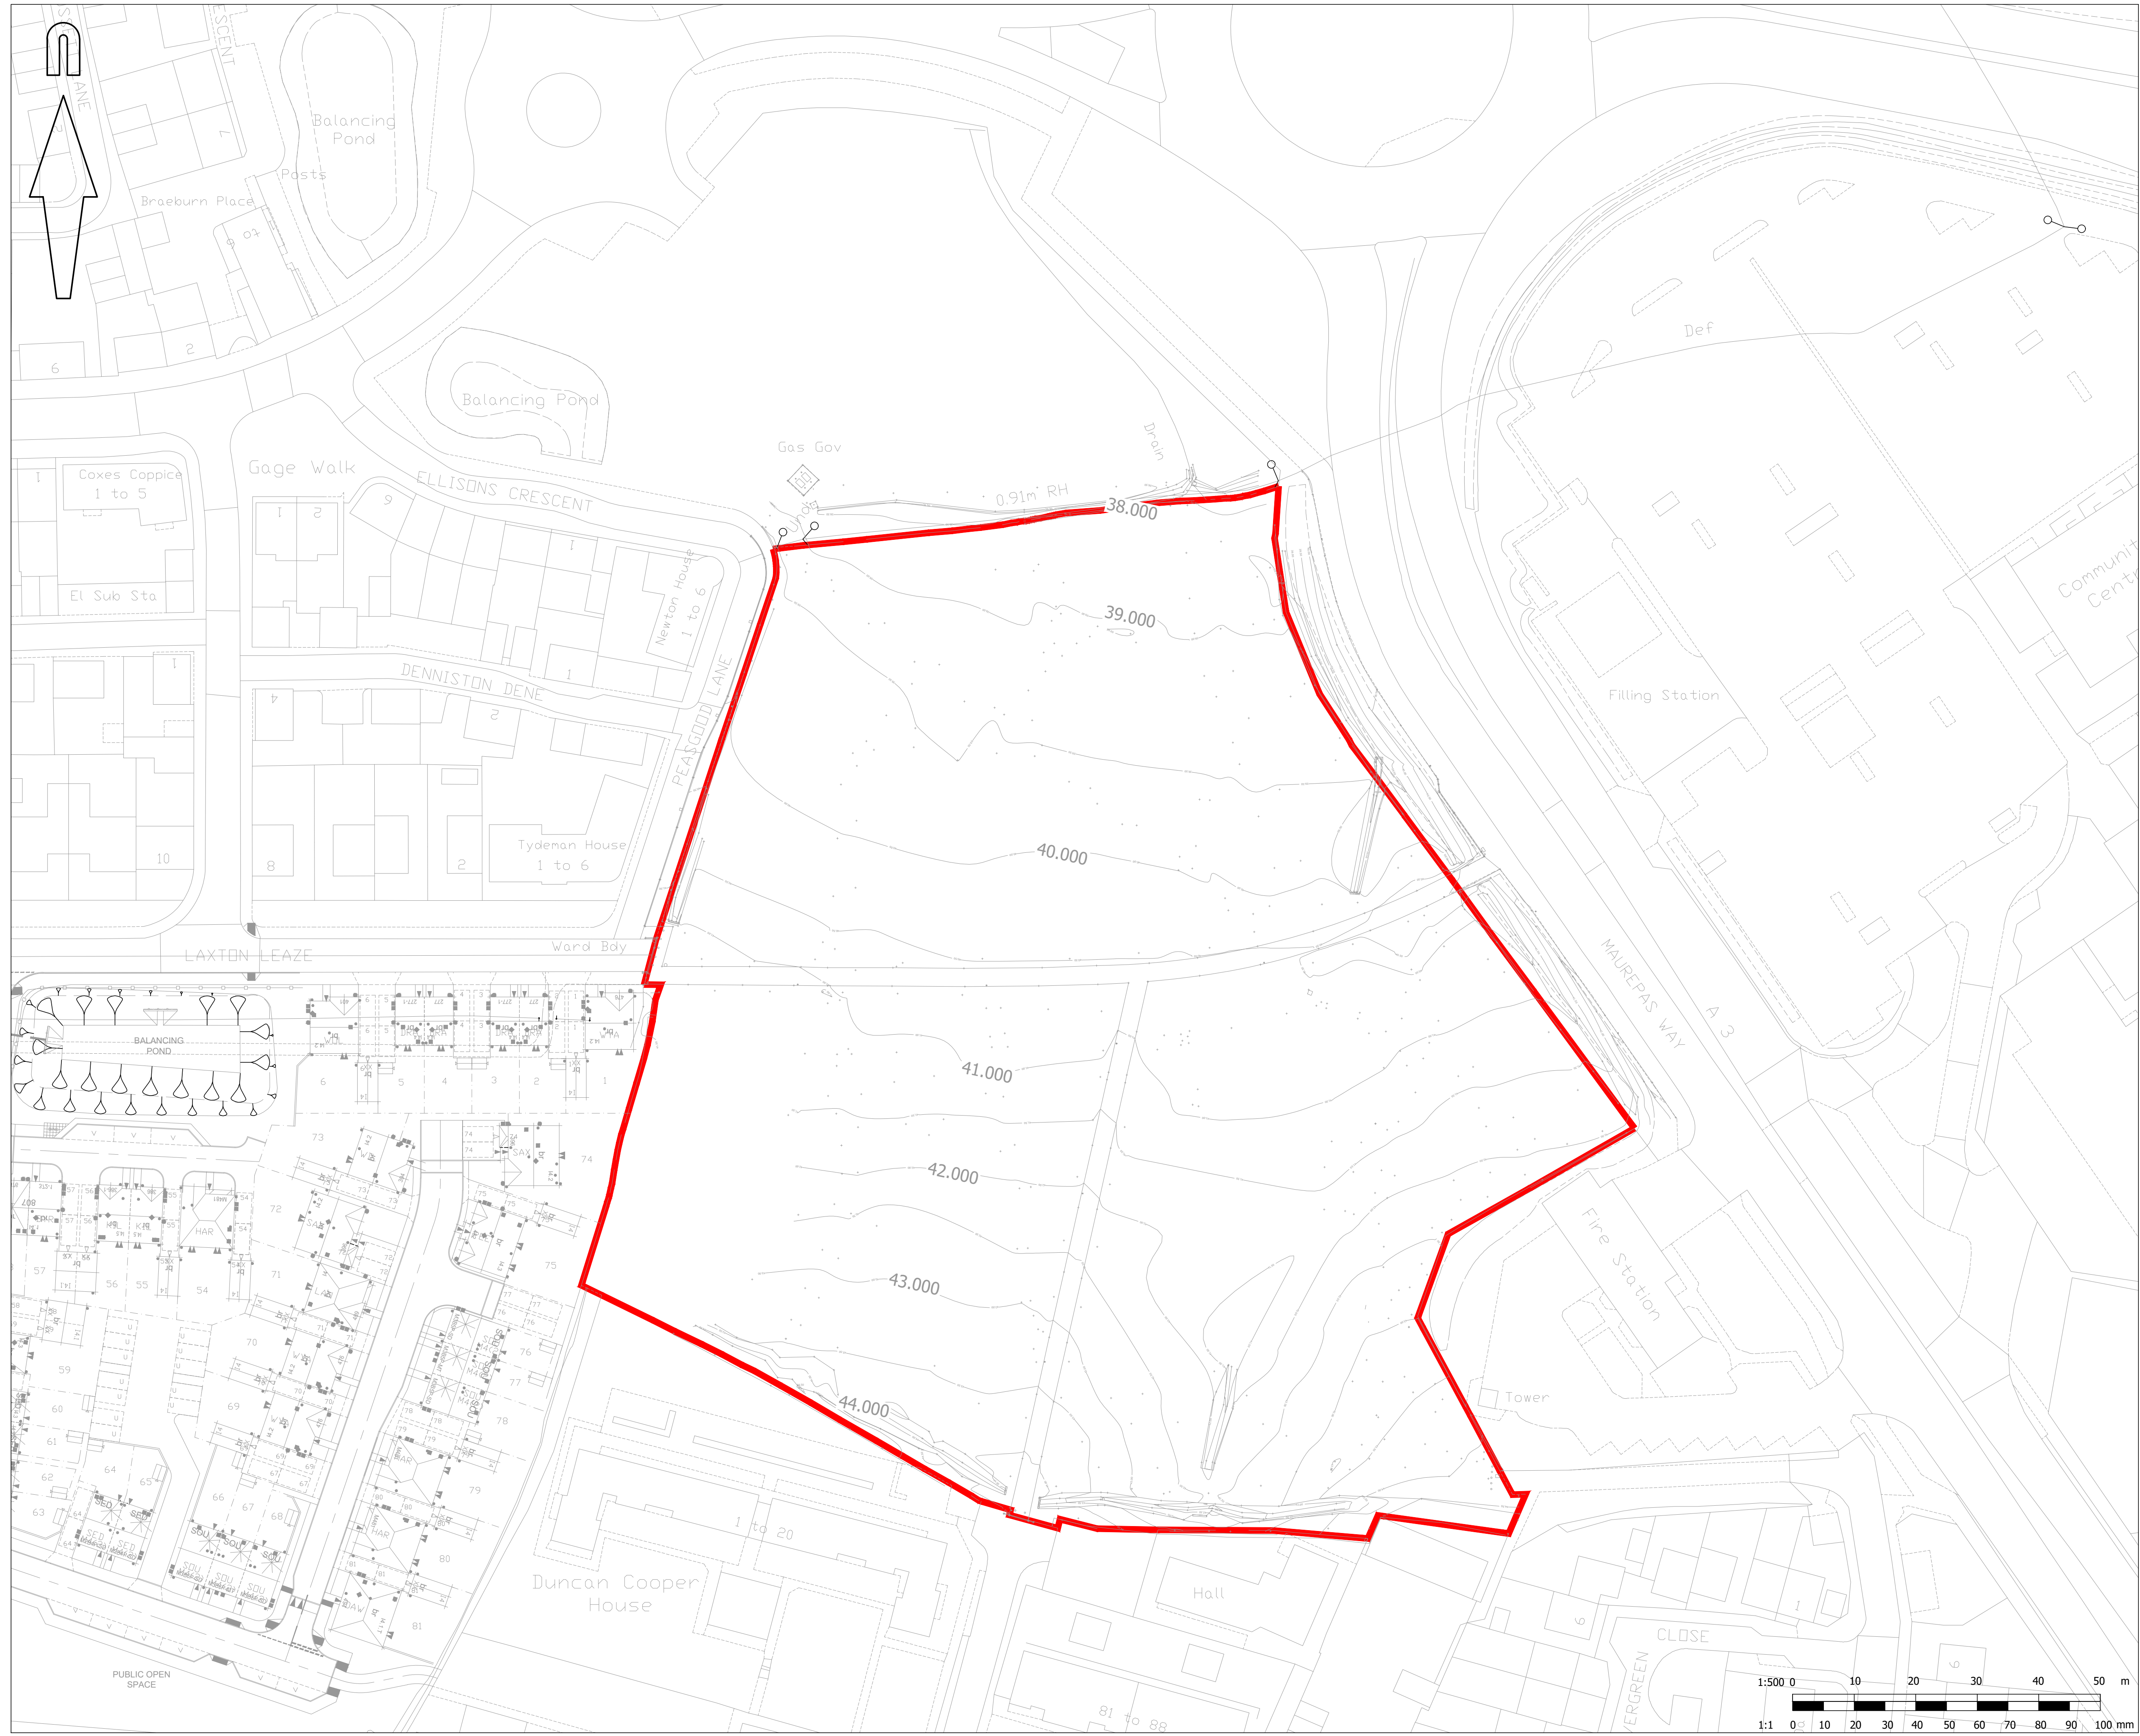

© Mayer Brown Limited Copyright. The drawings, information and data recorded in this document ("the information") is the property of Mayer Brown. This document and the information are solely for the use of the authorised recipient and this document may not be used, copied or reproduced in whole or part for any purposes other than which it was supplied by Mayer Brown. Mayer Brown makes no representation, undertakes no duty and accepts no responsibilities to any third party who may use or rely upon this document or the information.

A1 ORIGINAL


© Crown Copyright and database rights 2023 Ordnance Survey 0100031673

NOTES:

- TOPOGRAPHICAL SURVEY WAS UNDERTAKEN BY ENCOMPASS SURVEYS LTD ON MARCH 2023.

KEY

EXTENT OF DEVELOPMENT BOUNDARY

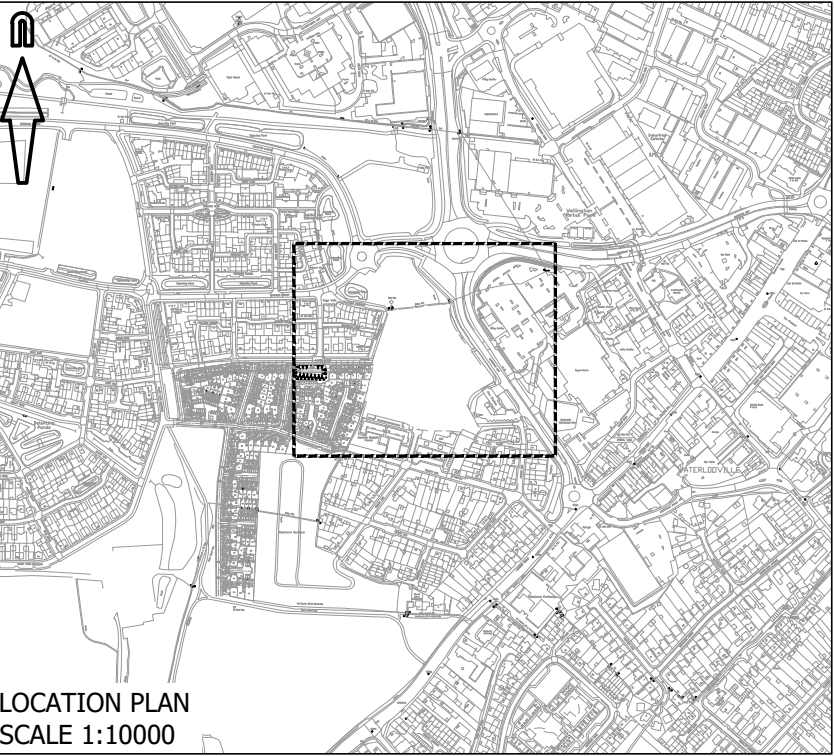

FOR INFORMATION
NOT FOR CONSTRUCTION

rev.	amendment	checked	date

Mayer Brown Limited Lion House
Oriental Road Woking Surrey GU22 8AR
Telephone 01483 750 508 Fax 01483 750 437
wokingoffice@mayerbrown.co.uk www.mayerbrown.co.uk

client

project

BEREWOOD, WATERLOOVILLE
BLUE STAR LAND

scale

1:500

drawn by

KD

checked by

WD

date

JANUARY 2023

cad file

GA_02.DWG

title

EXISTING TOPOGRAPHICAL SURVEY

drawing number

GTWVILLE_BSL/GA/02

rev.

