


**PROPOSED SINGLE STOREY ADDITION.
1, TUDOR CLOSE, HAYLING ISLAND, HANTS.
FOR P. WILTSHIRE & C. BLACKKEY.**

NOTE CHECK ALL MEASUREMENTS ON SITE PRIOR TO
THE COMMENCEMENT OF WORK.

date apr 21
scale 1:50

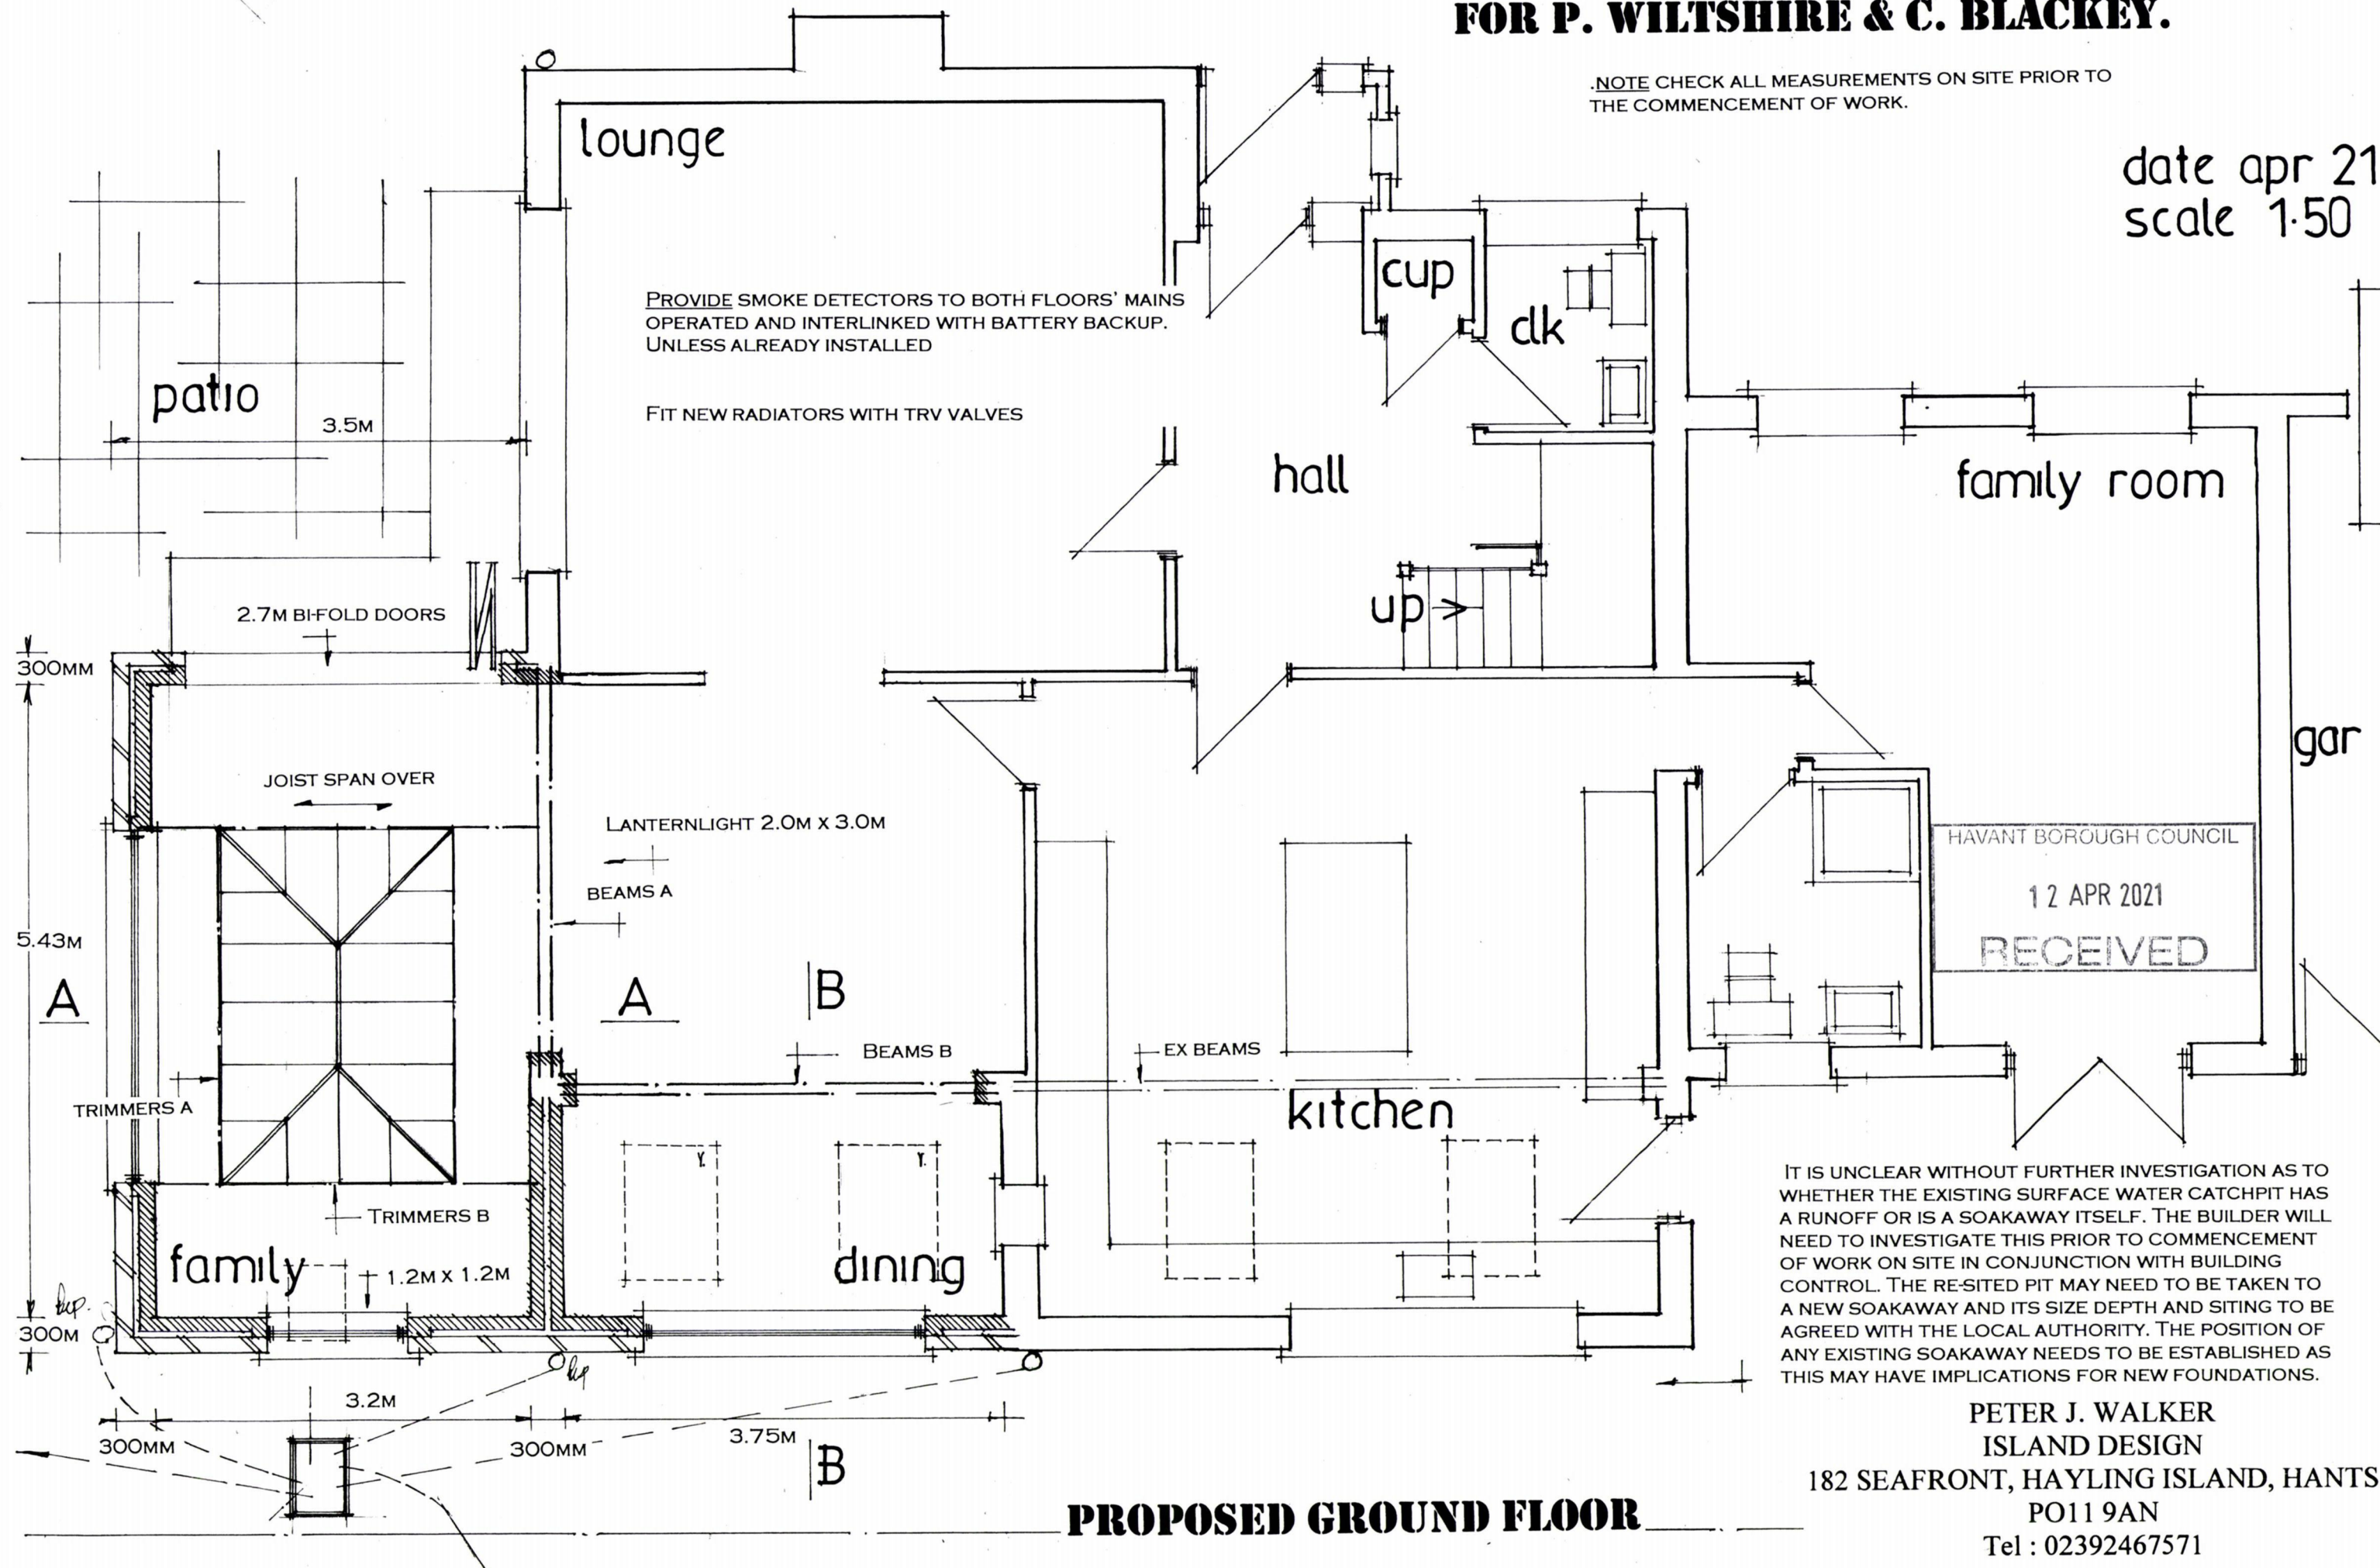

IT IS UNCLEAR WITHOUT FURTHER INVESTIGATION AS TO WHETHER THE EXISTING SURFACE WATER CATCHPIT HAS A RUNOFF OR IS A SOAKAWAY ITSELF. THE BUILDER WILL NEED TO INVESTIGATE THIS PRIOR TO COMMENCEMENT OF WORK ON SITE IN CONJUNCTION WITH BUILDING CONTROL. THE RE-SITED PIT MAY NEED TO BE TAKEN TO A NEW SOAKAWAY AND ITS SIZE DEPTH AND SITING TO BE AGREED WITH THE LOCAL AUTHORITY. THE POSITION OF ANY EXISTING SOAKAWAY NEEDS TO BE ESTABLISHED AS THIS MAY HAVE IMPLICATIONS FOR NEW FOUNDATIONS.

PETER J. WALKER
ISLAND DESIGN
182 SEAFRONT, HAYLING ISLAND, HANTS
PO11 9AN
Tel : 02392467571

PROPOSED GROUND FLOOR