




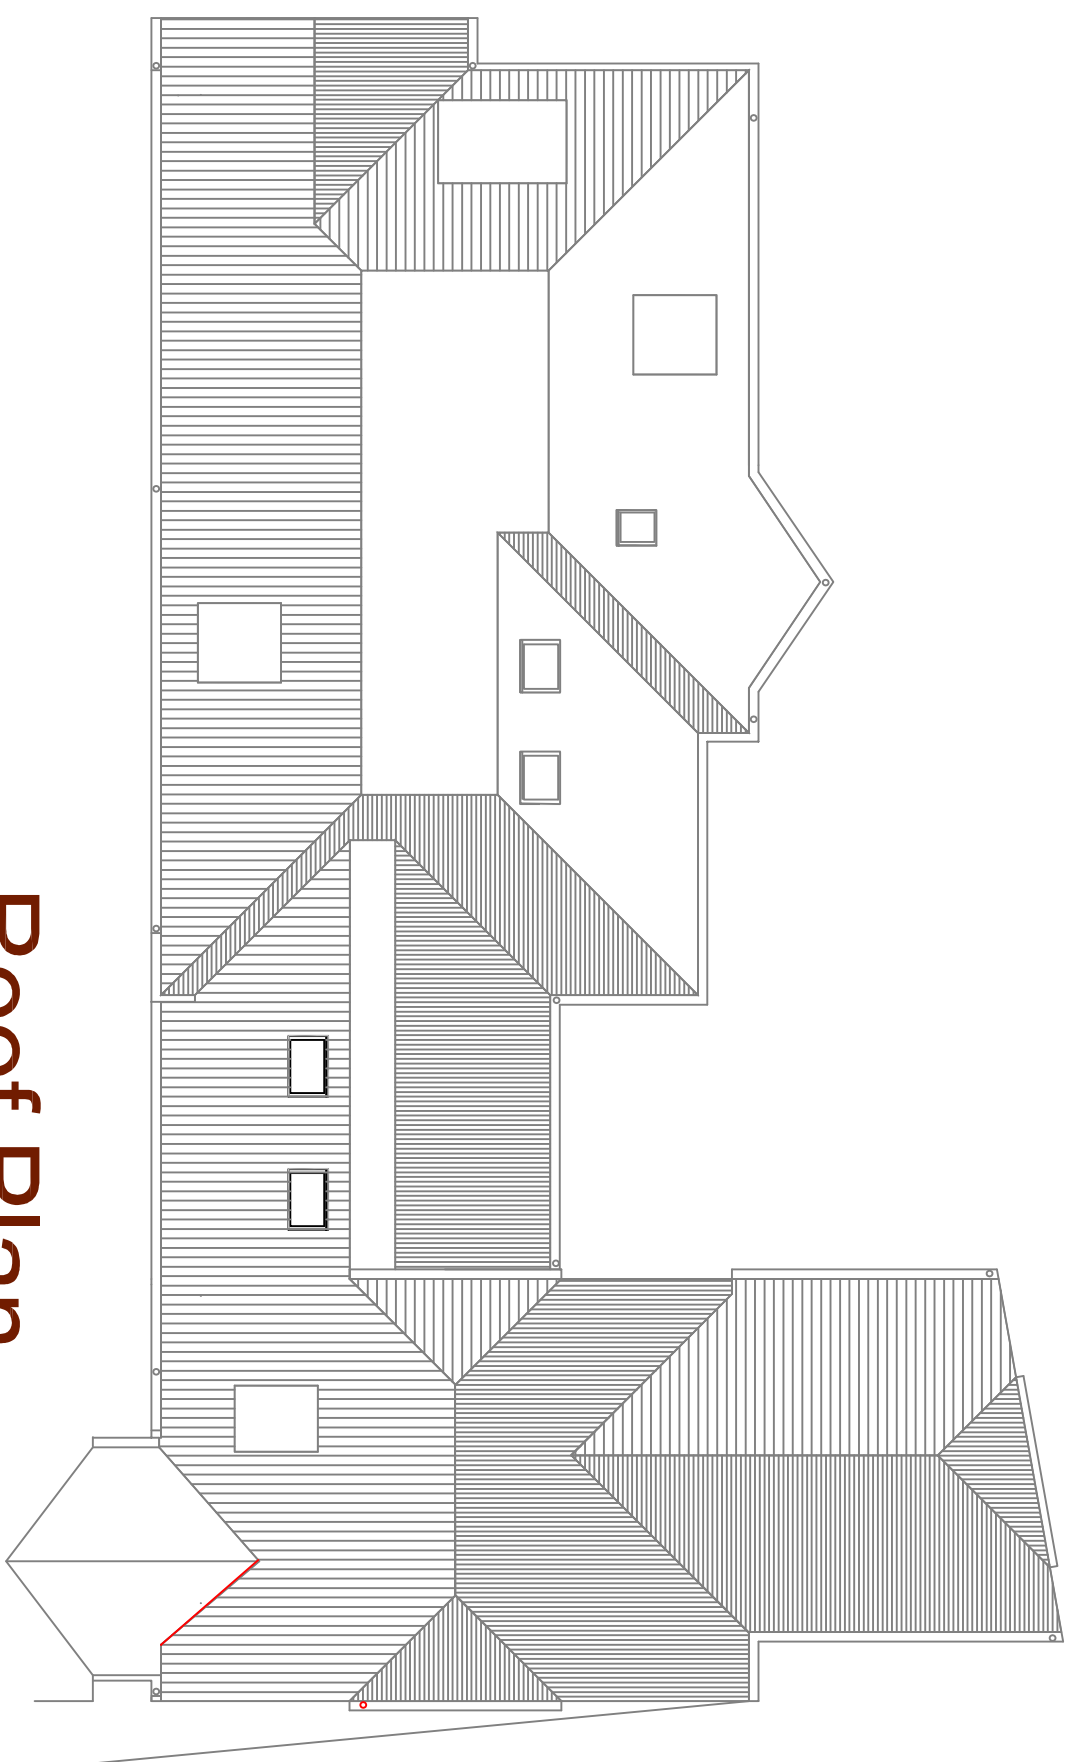


Roof Plan

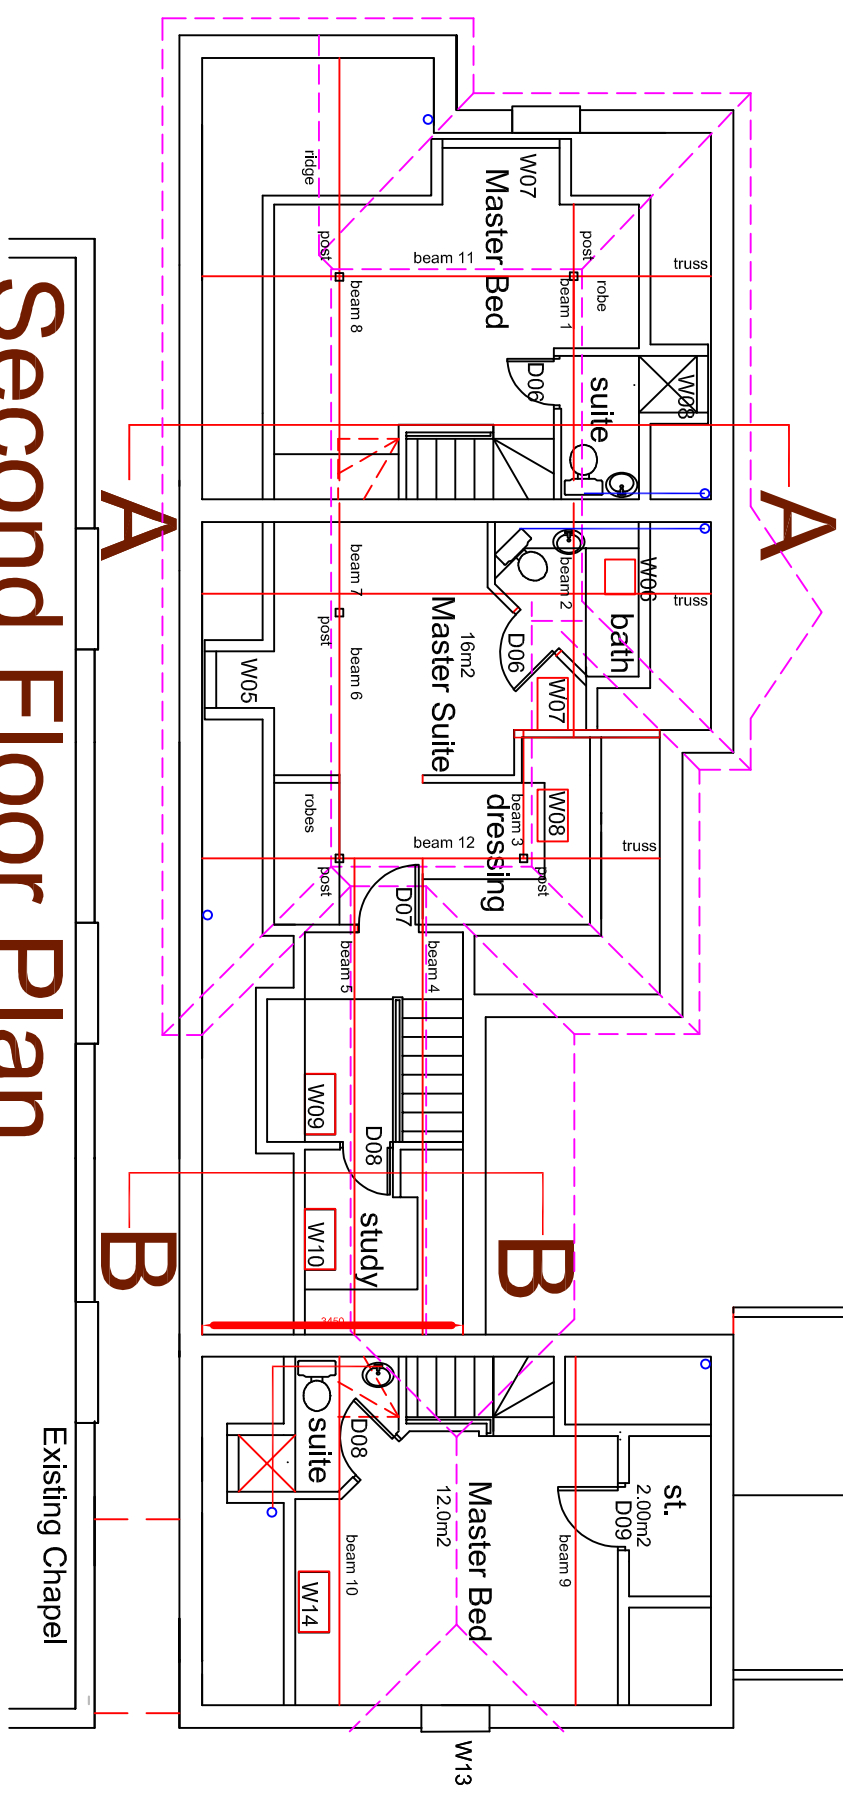


Second Floor Plan

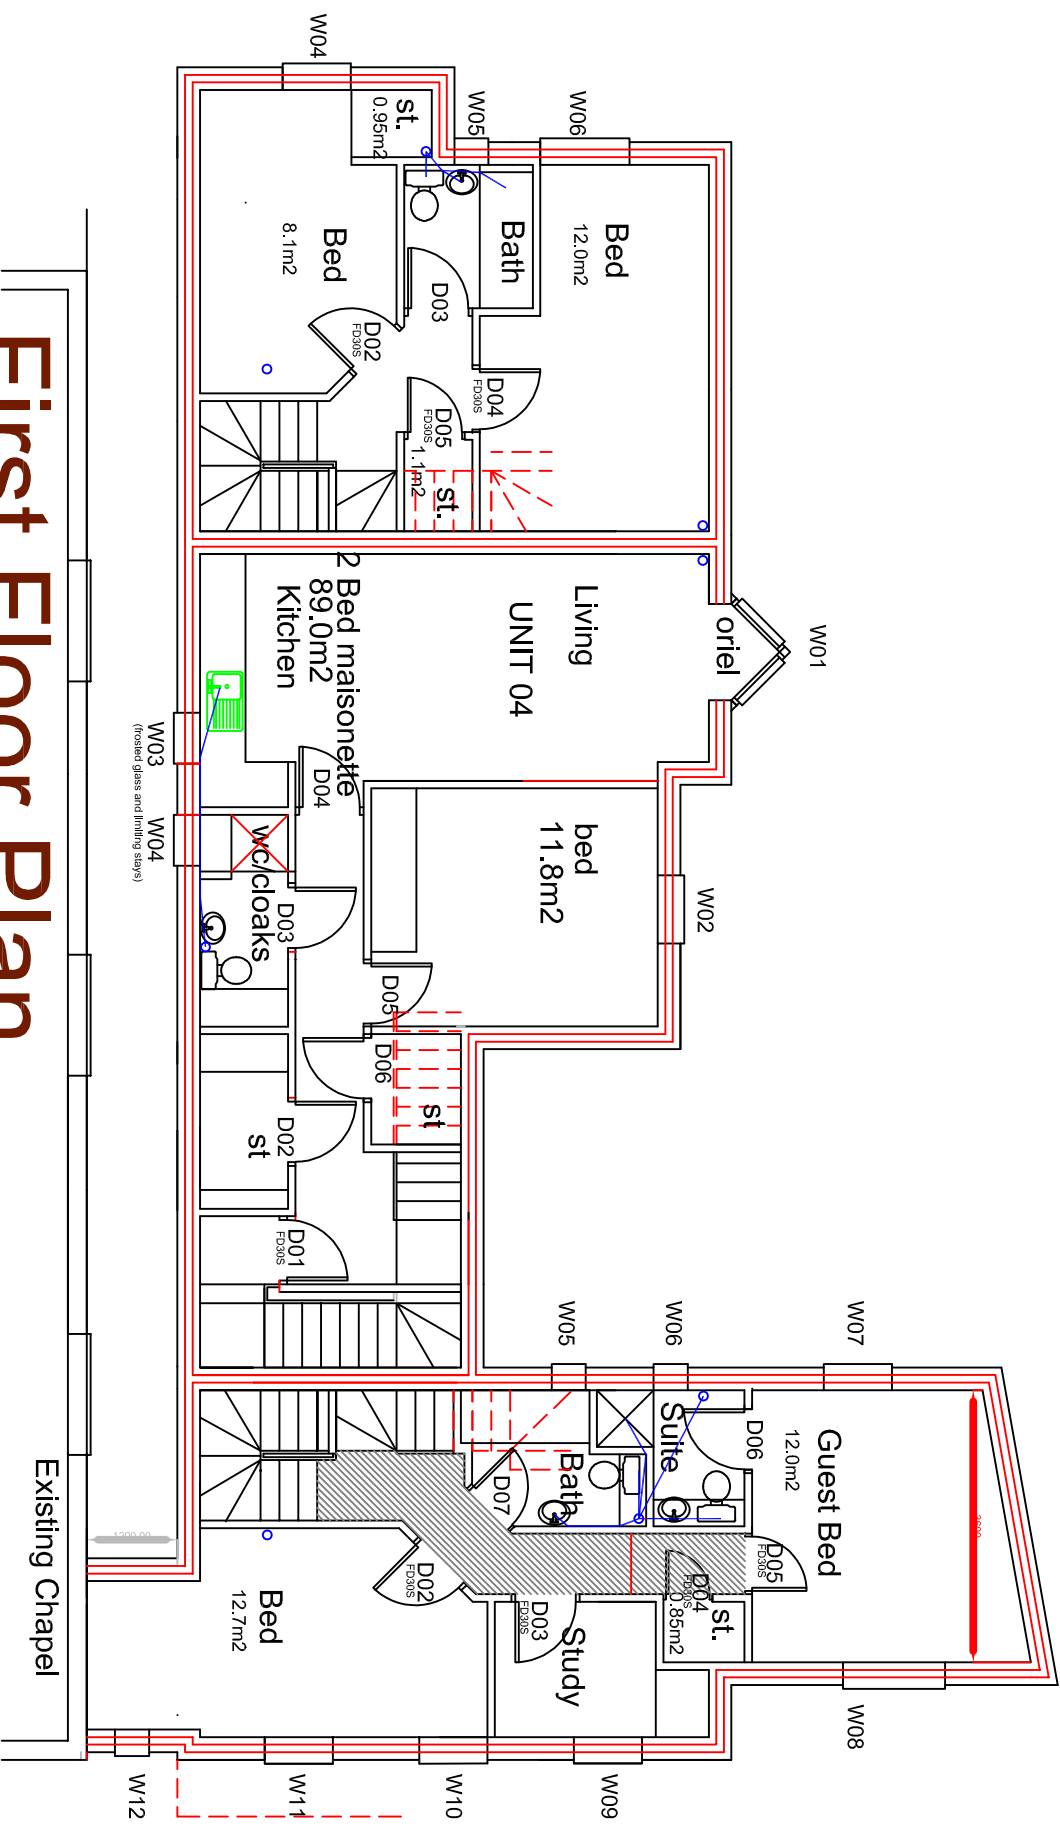


First Floor Plan

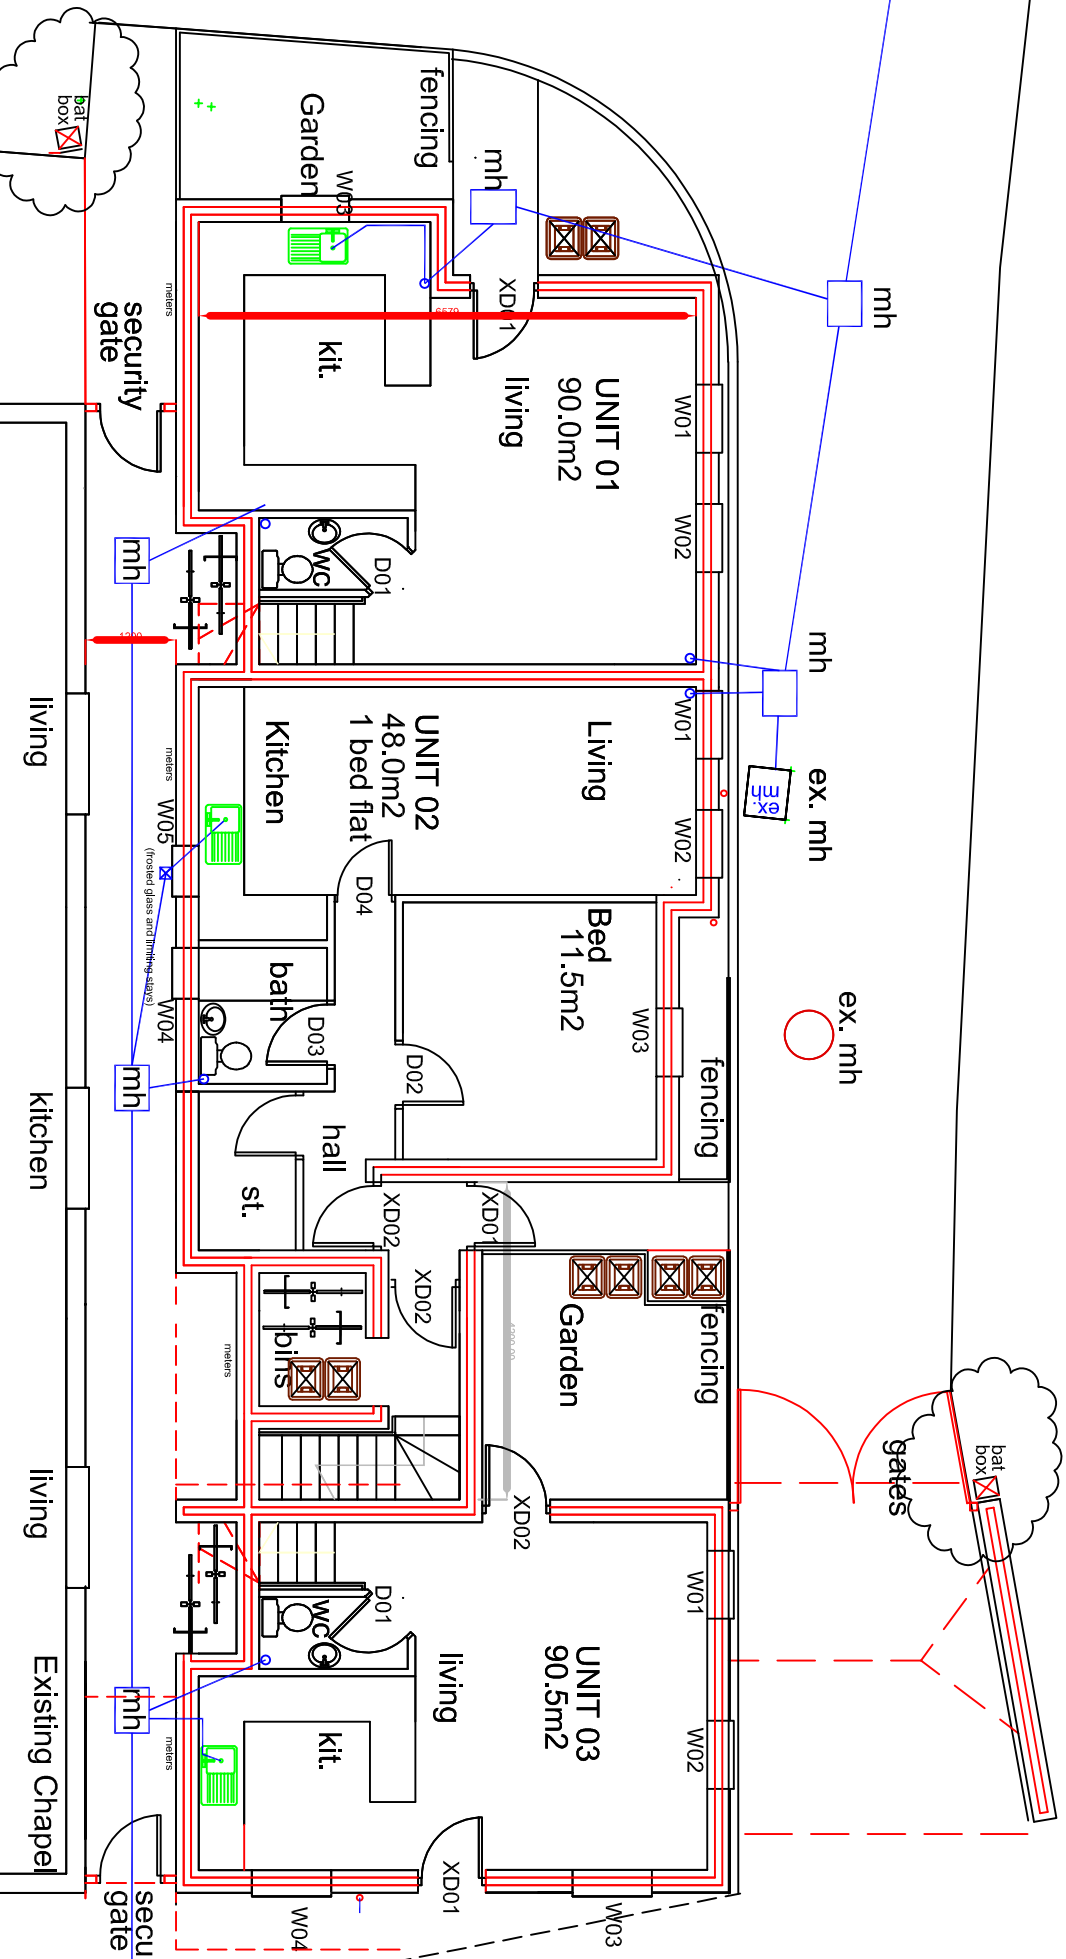


Ground Floor Plan

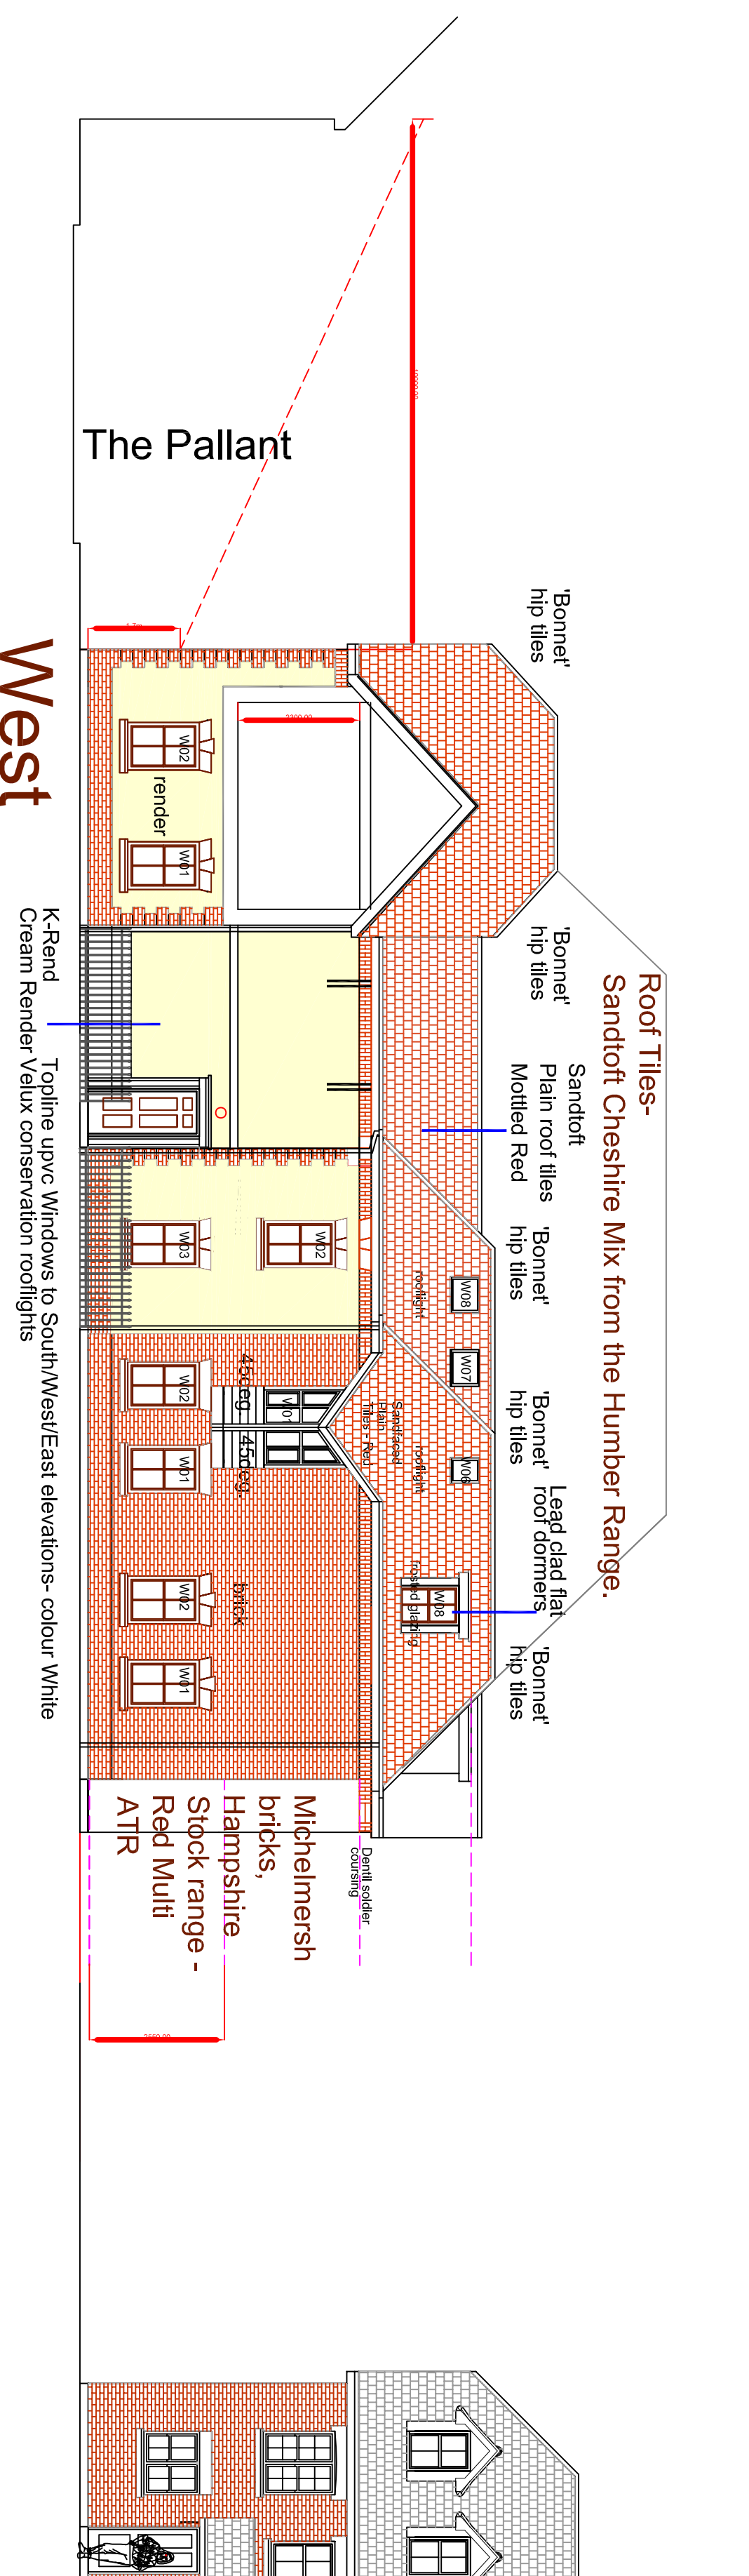


West

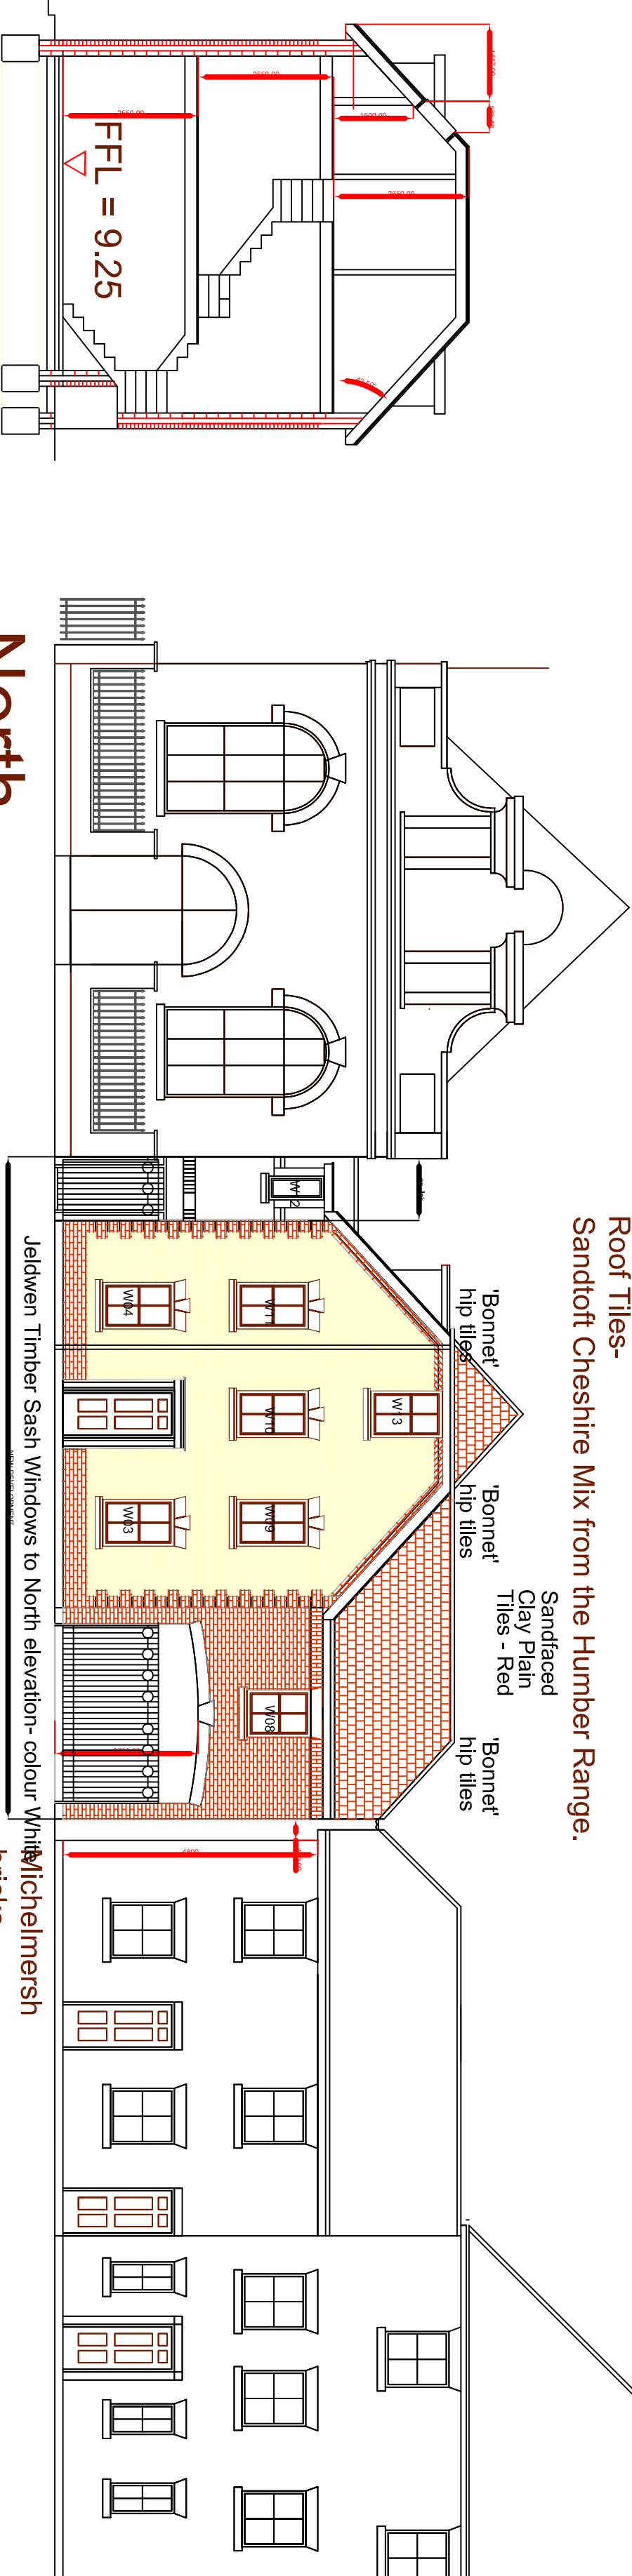

Section A - A

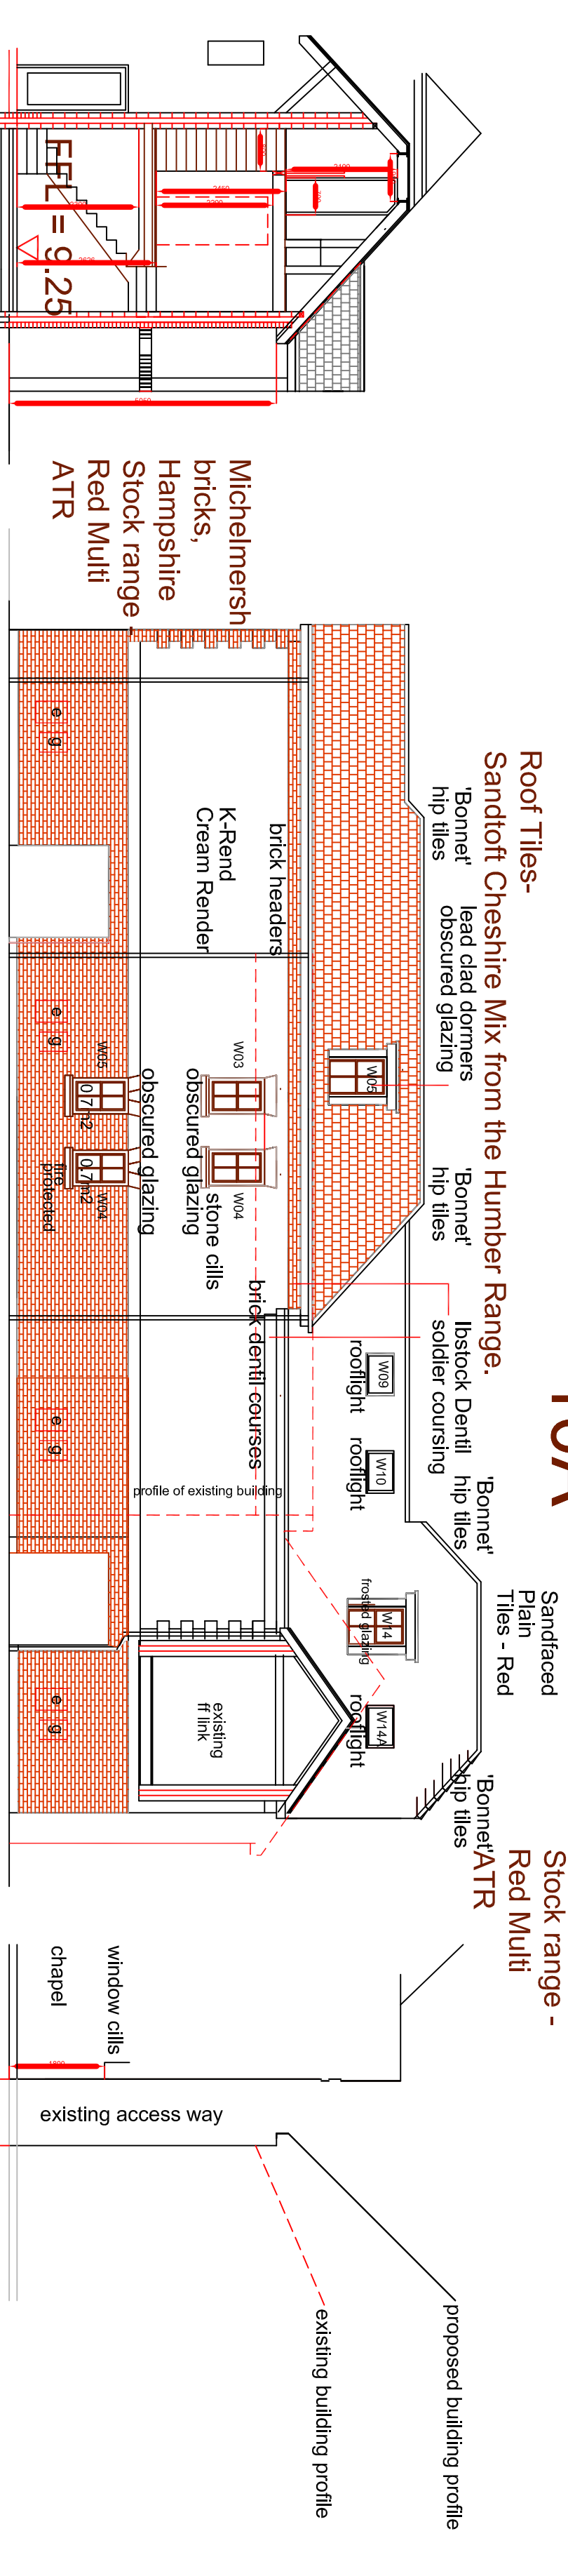

East

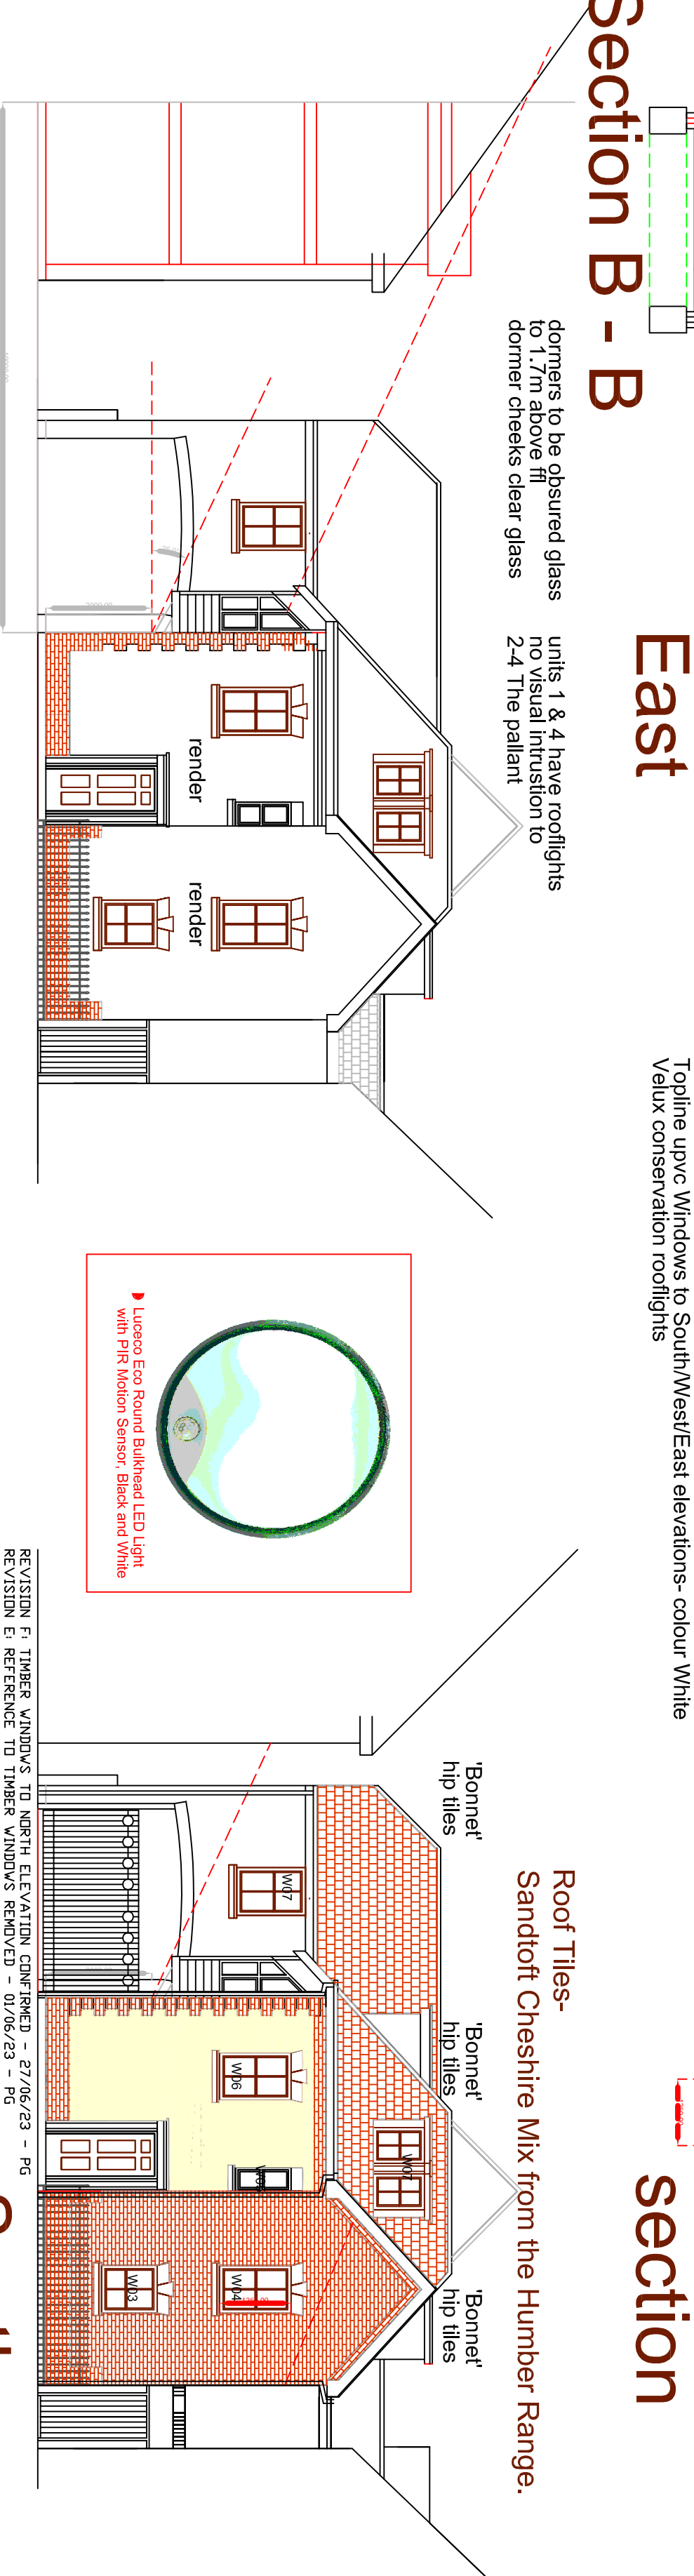

Section taken from plane of window

Schedule of Accommodation

Unit 1	90.0m ²	3 Bed House	Private garden area
Unit 2	48.00 m ²	3 Bed Flat	Shared open space
Unit 3	90.5m ²	3 Bed house	Private garden area
Unit 4	89.0 m ²	2 Bed Maisonette	Balcony & shared open space
TOTAL	308.0 m ²		