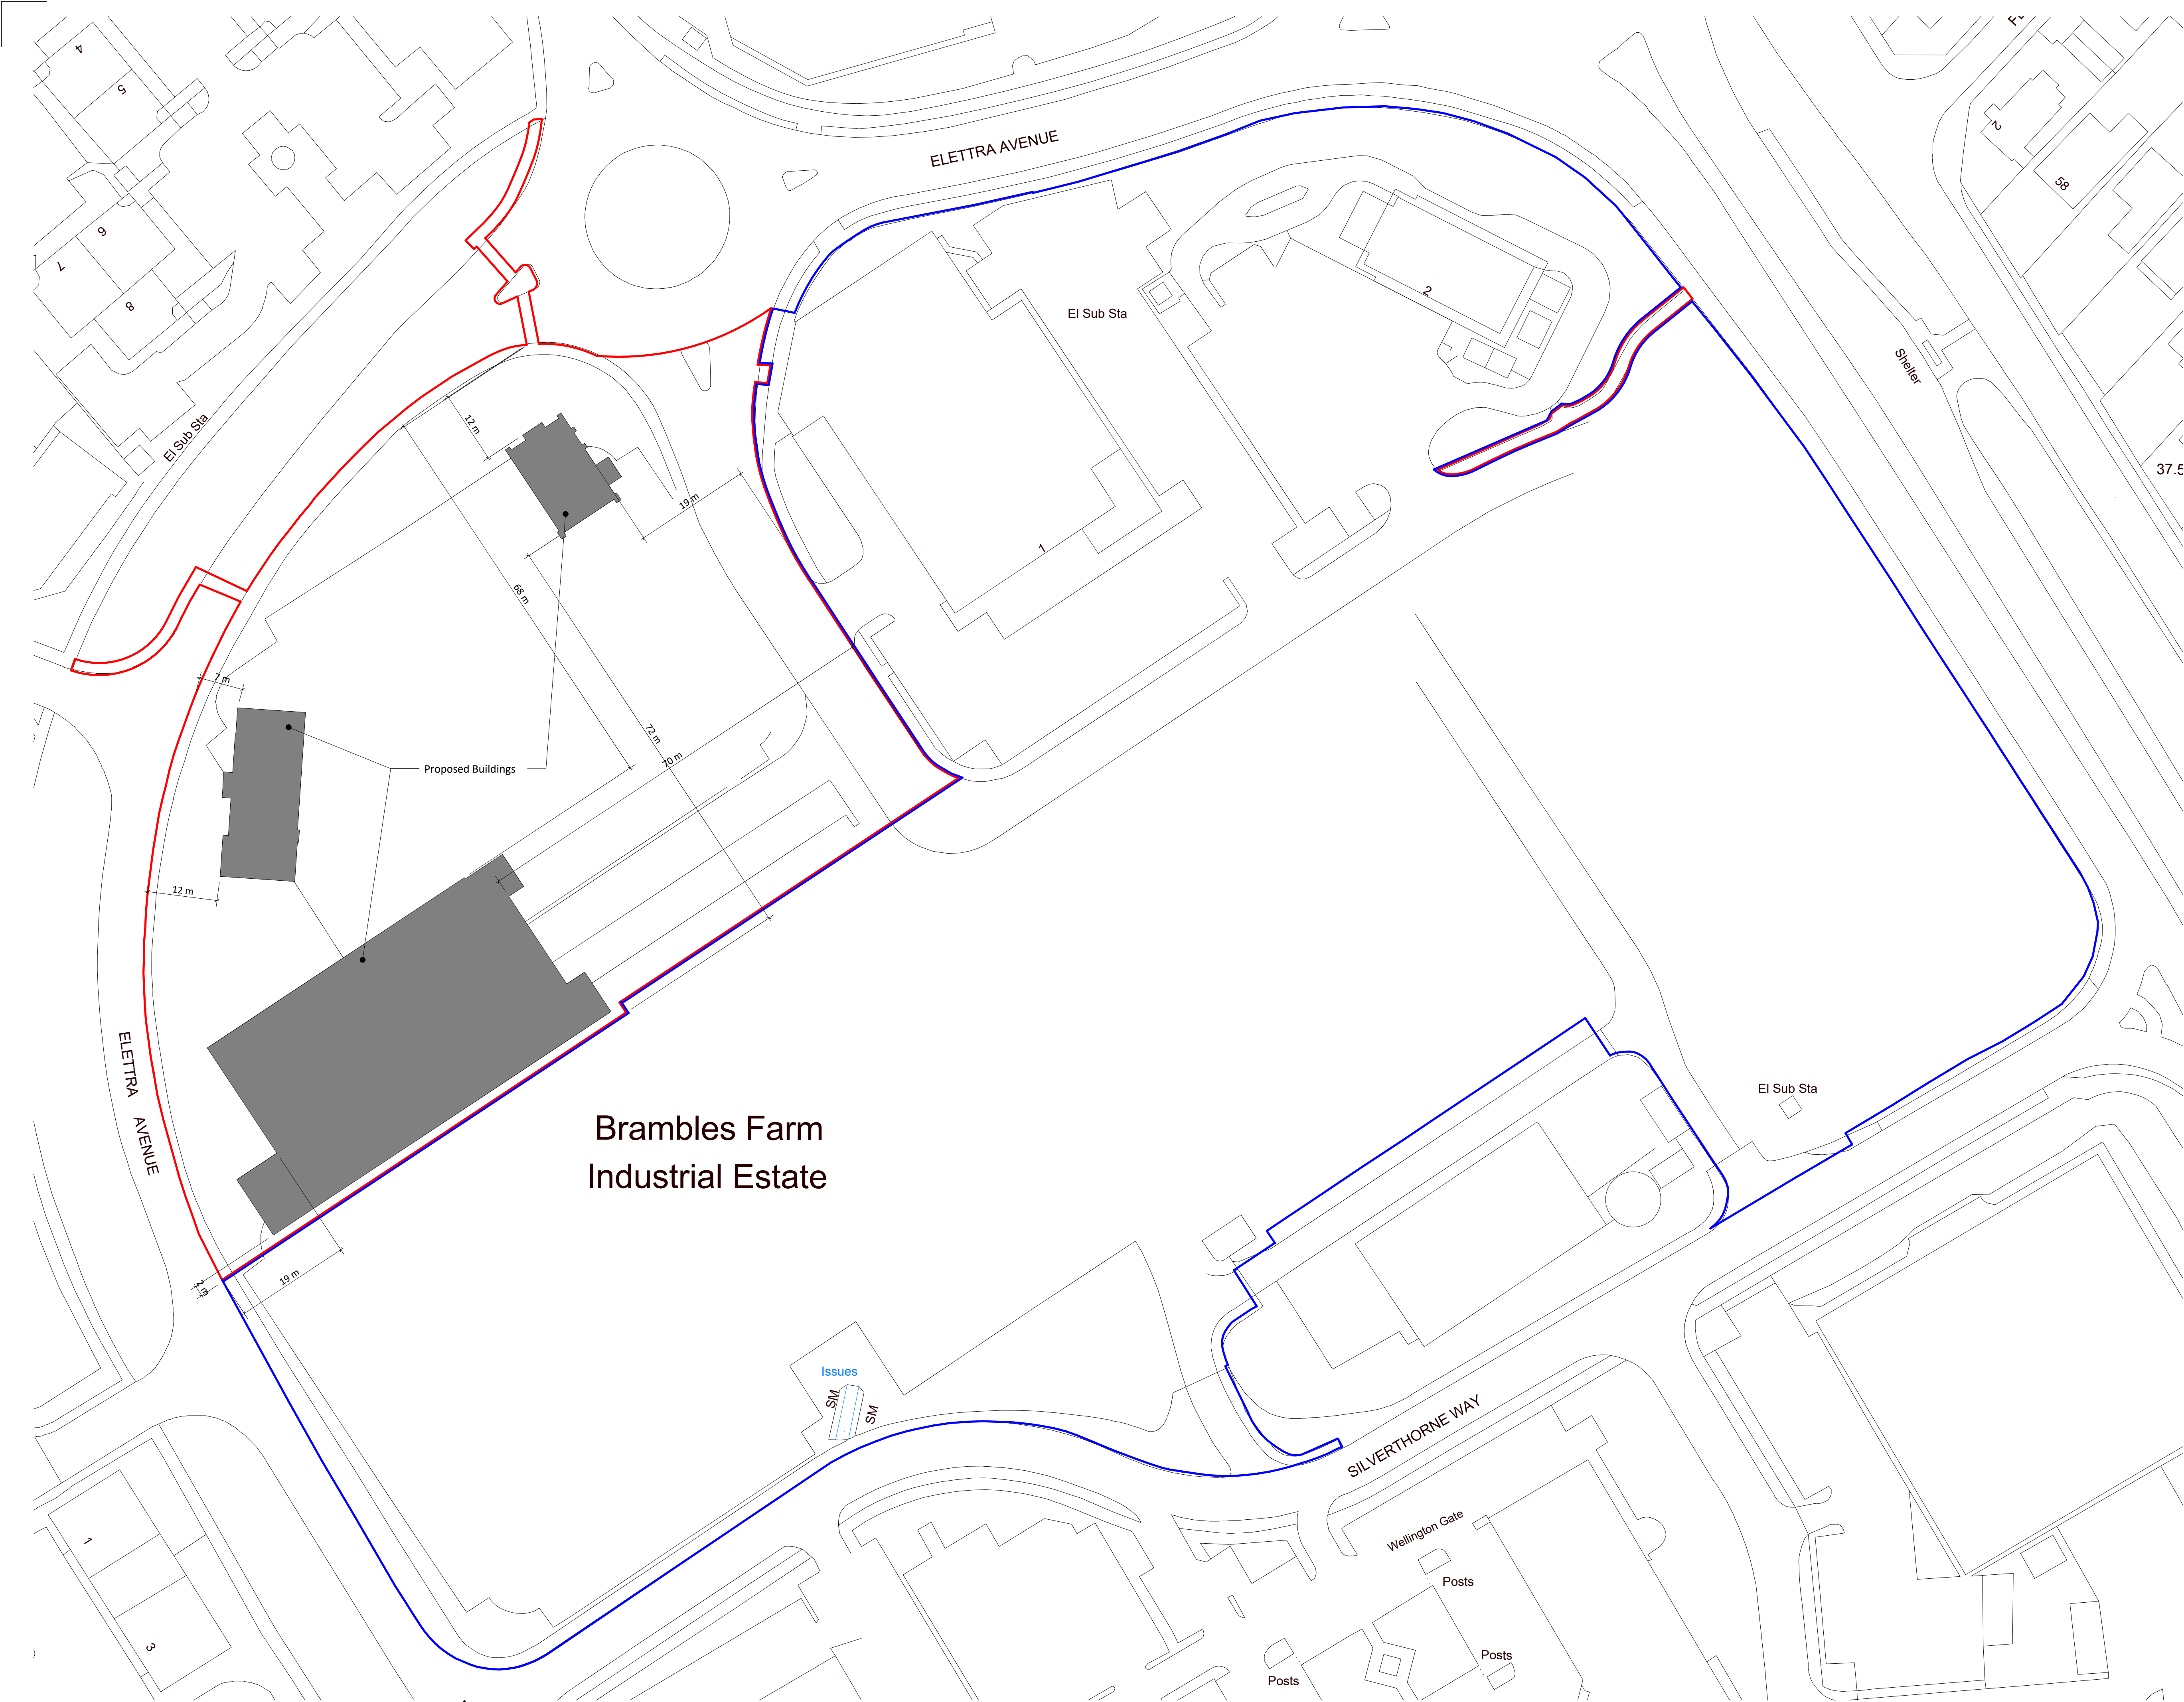


Figured dimensions only are to be used. All dimensions to be checked onsite. Differences between drawings and between drawings and specification or bills of quantities to be reported to the LDA Group.

© The copyright of the drawings and designs contained therein remains vested in the LDA Group.

Revisions:		Drawn / Chd:	Date:
P1	Draft - Planning Issue for Approval	DF/MAS	24/02/2021
P2	Planning Issue	MAS	29/03/2021

SITE LEGEND

- Approximate application boundary
- Ordnance Survey MasterMap Data purchased under 12 month license from Promap (OS Partner license 100022432) 24/02/2021.
- Land adjacent within the applicants ownership

Client:
HARGREAVES



Project:
**WATERLOO PARK
WATERLOOVILLE**

24 Church St. West,
Woking, Surrey,
GU21 6HT
01483 494 350

lda@ldaarchitects.co.uk
www.ldaarchitects.co.uk

Drawing Title:
Block Plan

Architecture
Planning
Space Planning
Interior Design

Scale @ A1: 1 : 500
Checked by: MAS
Date: 02/24/21

Job No: 1618
Stage_ Drawing No: PL_002
Rev: P2

Issue Status:
Construction ☐ Preliminary ☐
Information ☐ Approval ☒
Tender ☐

Offices
Woking

LDA CHARTERED ARCHITECTS

29/03/2021 18:19:26