


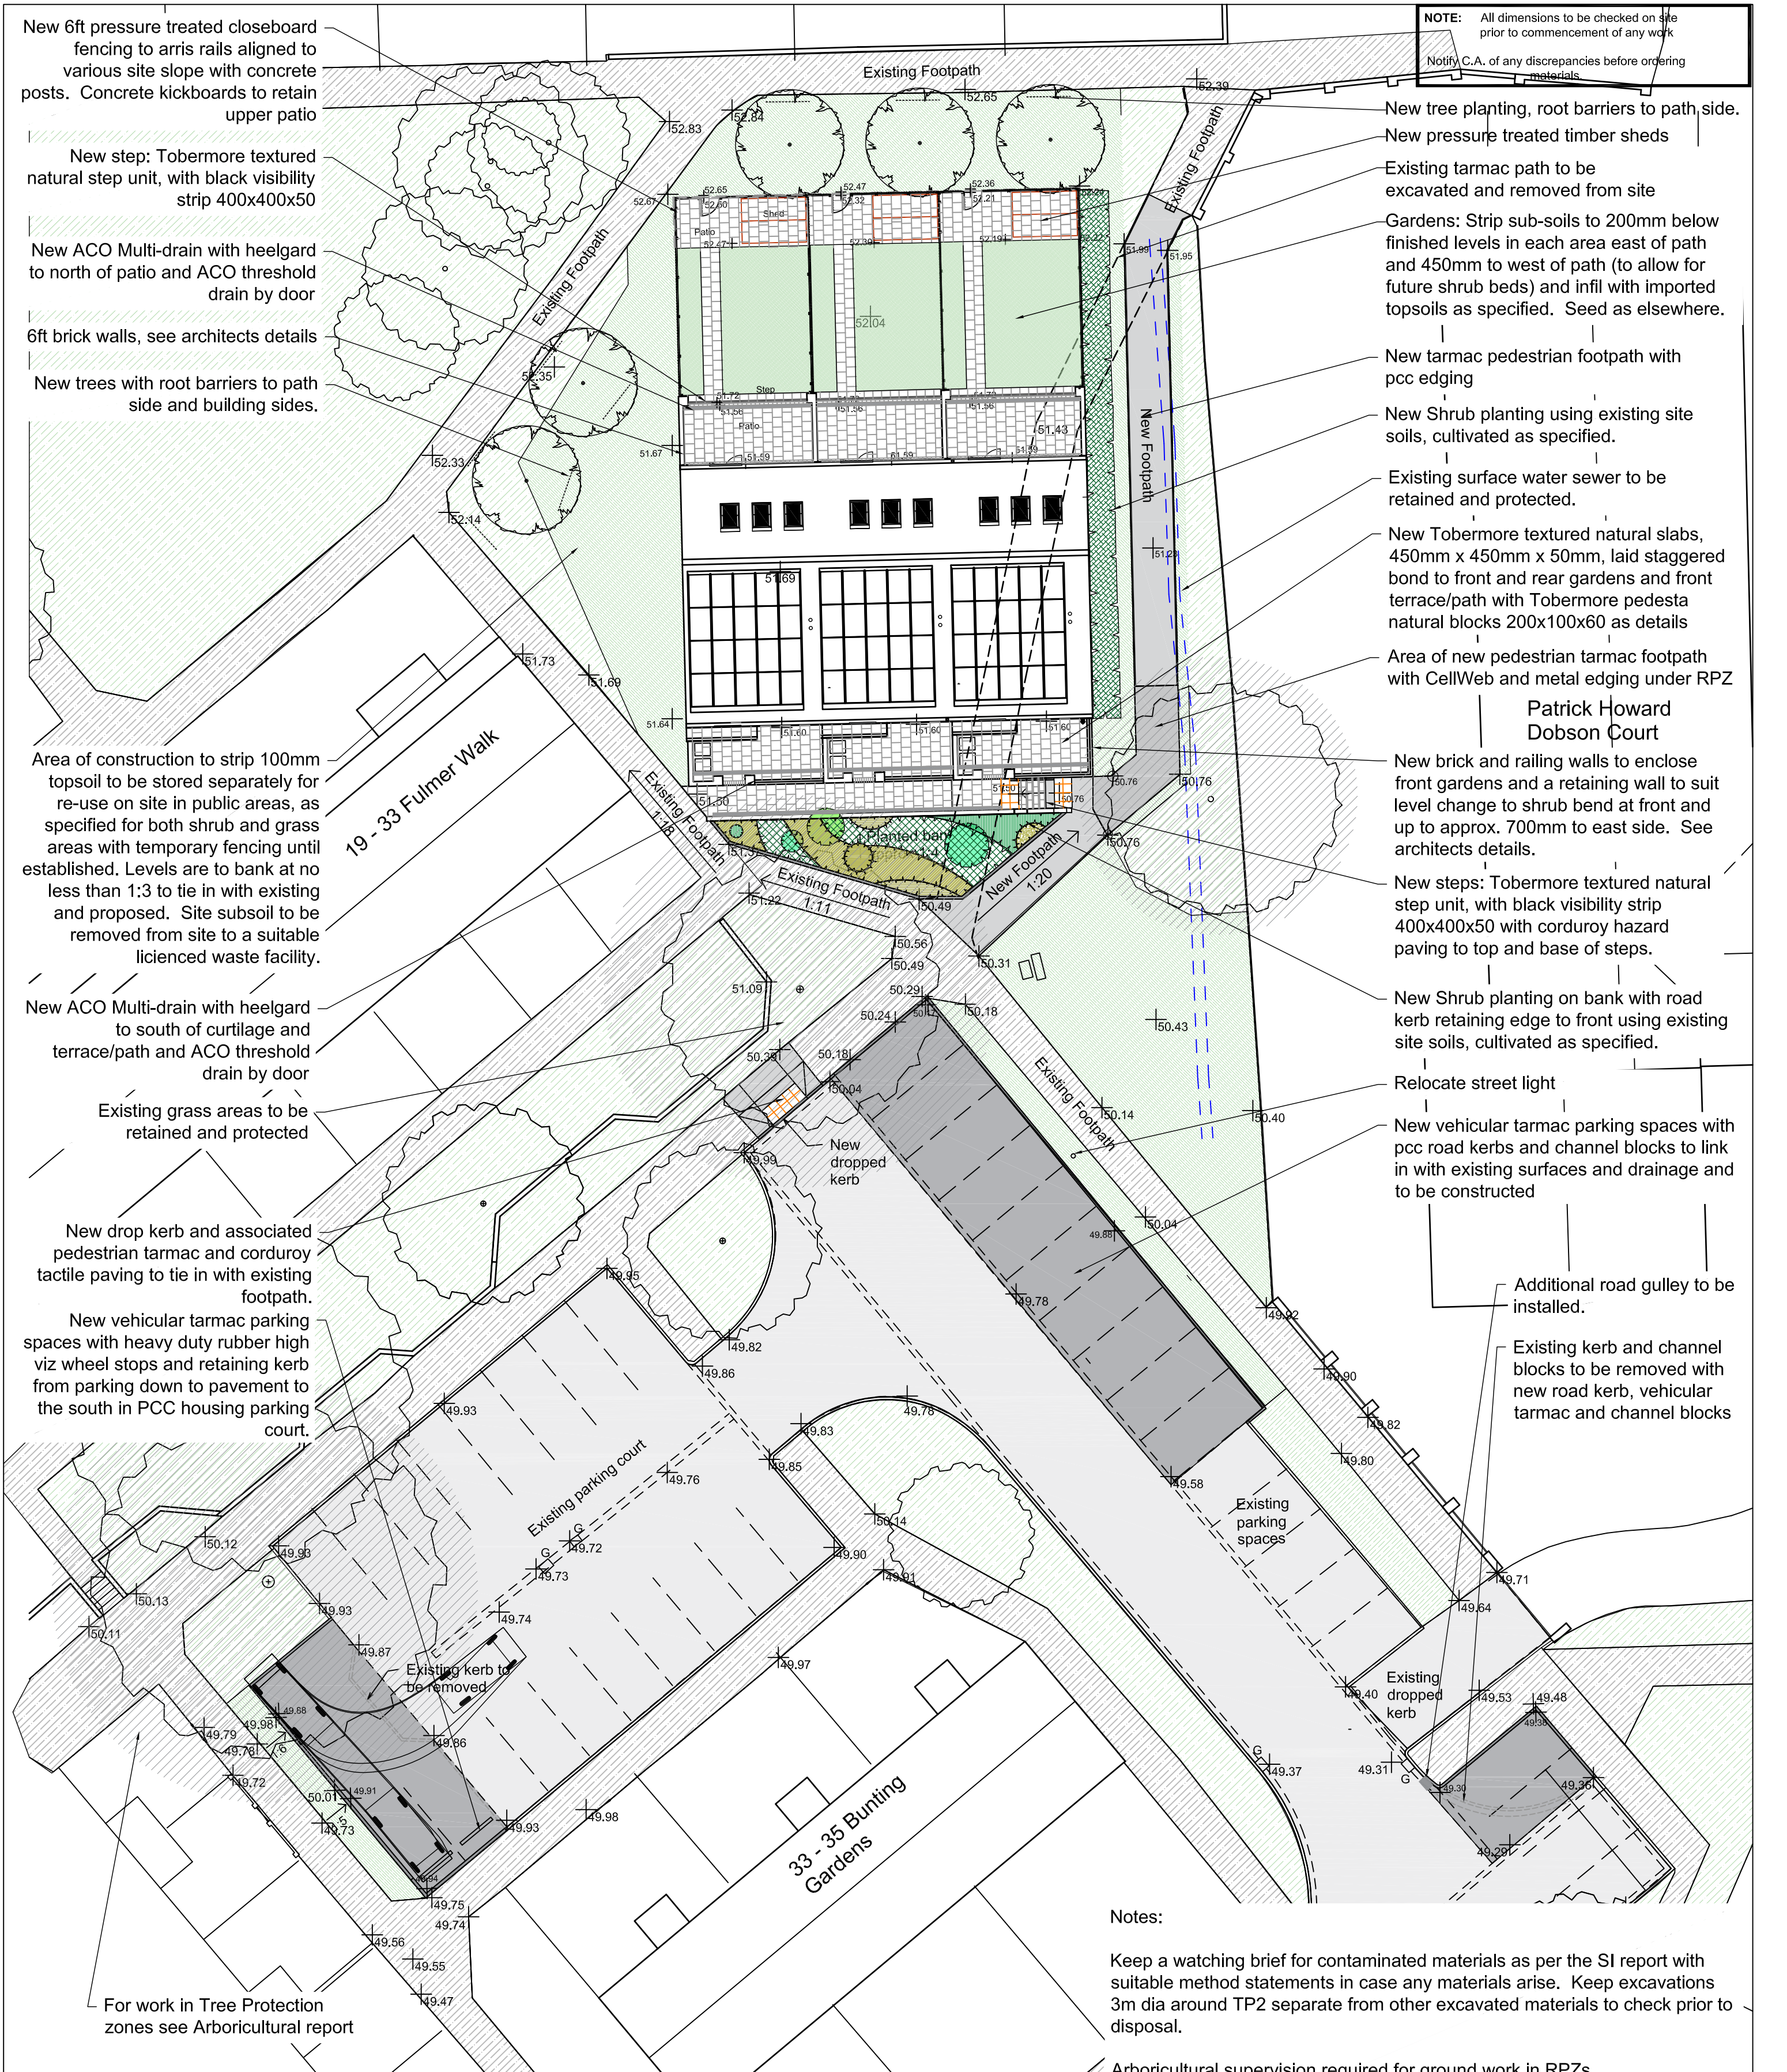

50.29 Existing levels 50.17 Proposed levels			

Updated planting, surfacing and drainage details		24.04.23	hb
Rev	Revision Note	Date	Amended by
			Approved by

NOTE: All dimensions to be checked on site prior to commencement of any work

Notify C.A. of any discrepancies before ordering materials.

Notes:

Keep a watching brief for contaminated materials as per the SI report with suitable method statements in case any materials arise. Keep excavations 3m dia around TP2 separate from other excavated materials to check prior to disposal.

Arboricultural supervision required for ground work in RPZs.

A S278 Agreement of all details along with a licience for the works and inspections by the authority will be required by Hampshire County Council for all footpath and highways works.

Project		HOUSING, NEIGHBOURHOOD & BUILDING SERVICES						
Bunting Gardens				Portsmouth CITY COUNCIL		JAMES HILL Director		
		DEPARTMENTAL SECTION - LANDSCAPE ARCHITECTS Tel No: 023 9283 4092						
Drawing Title		Design/Survey by HB		Drawn by HB		Checked by CG		
Landscape Masterplan and materials plan		Drawing No 2673-5100-P2						
		SURVEY			DESIGN			WORKING DRAWING
		FEASIBILITY			TENDER			AS BUILT
		INFORMATION			CONTRACT			A.I.
		Date 17.03.22		Scale 1:200@A2				